


C

B

A

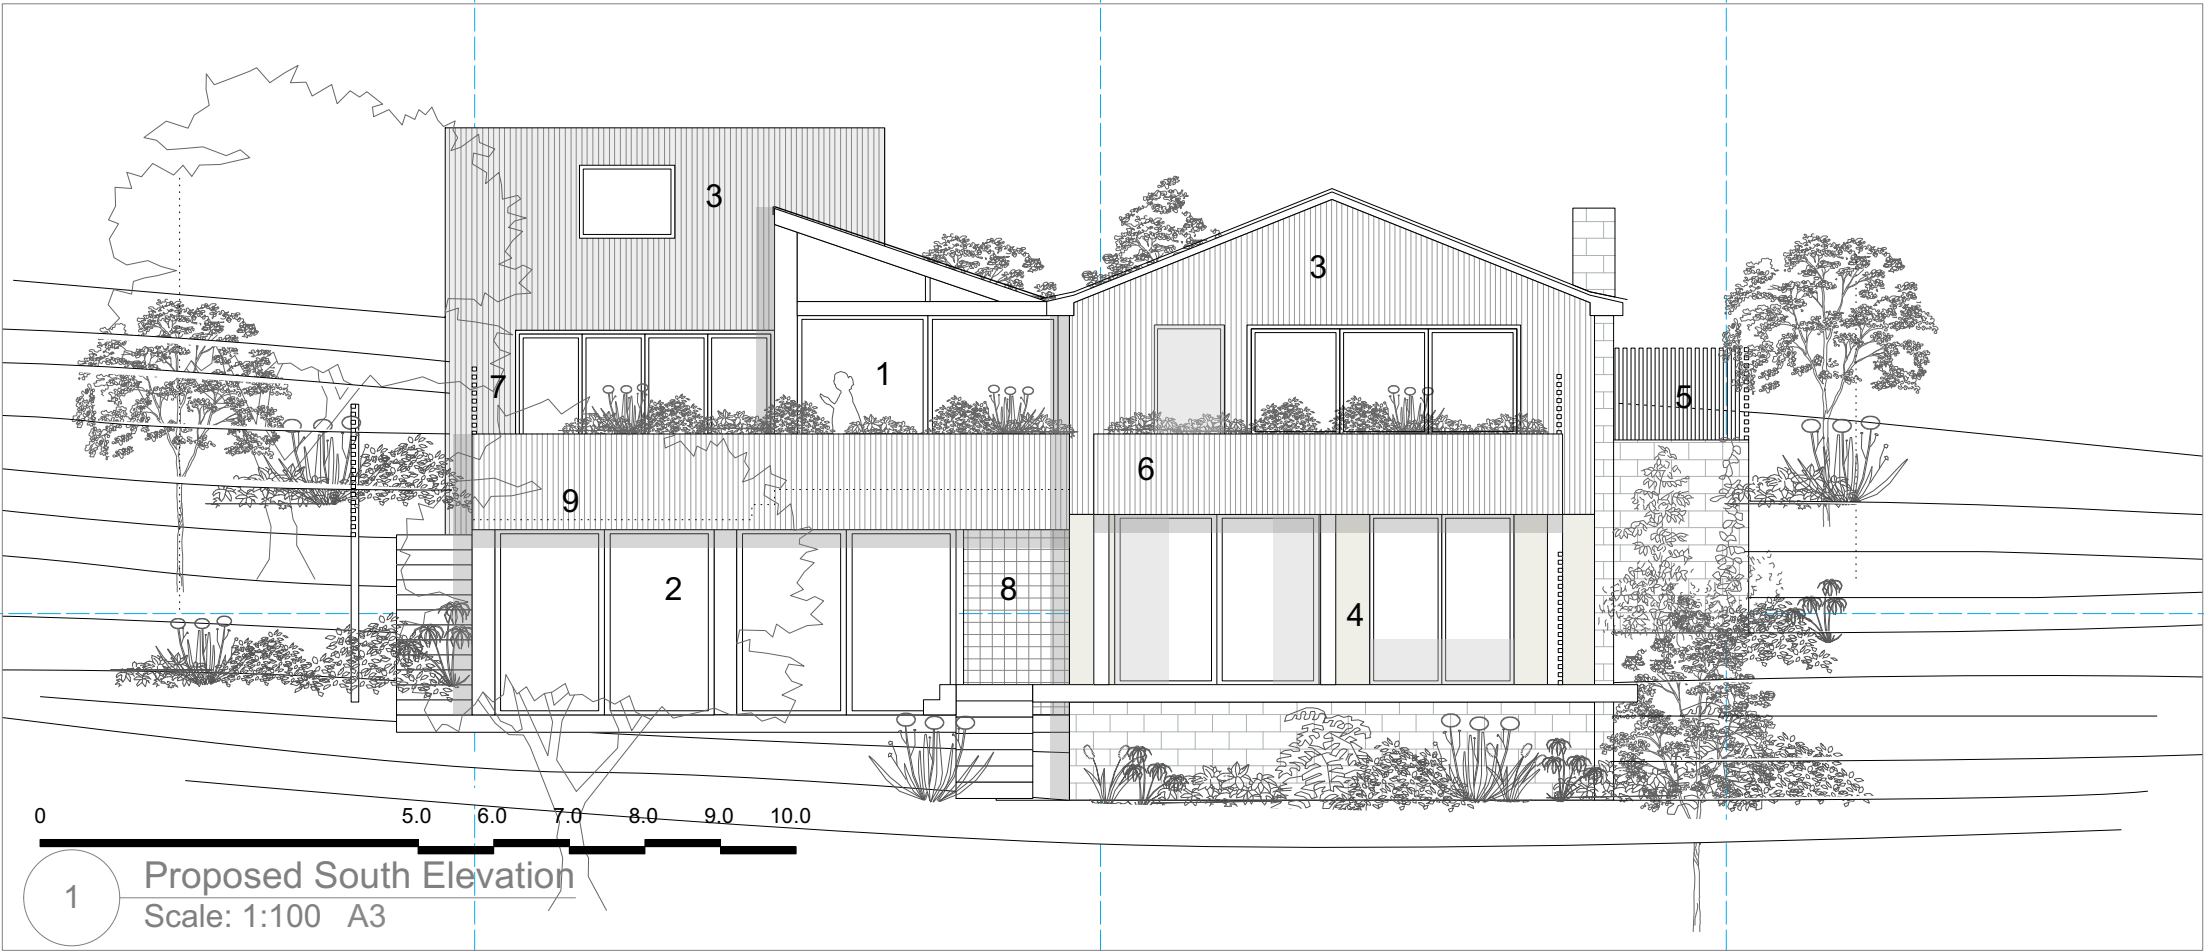

- 1. Timber framed kitchen extension
- 2. Lower ground floor extension with deck above
- 3. Upper Blockwork externally insulated and rendered with vertical timber cladding
- 4. Lower blockwork externally insulated and rendered with natural hydraulic lime, similar to bath stone in colour
- 5. New entrance with timber screen
- 6. Balcony
- 7. Timber slatted privacy screen to 1.8m above decking
- 8. Glass block wall to en suite
- 9. Level of deck steps down 400mm

REV.	DATE	DESCRIPTION

NO.	DATE	ISSUE NOTE

Project Manager		Drawn By
		PC
Date		Reviewed By
18 01 2026		FC
Project ID		
18 RICKFIELD, BA15 1PP		

Sheet Title
South Elevations

Sheet No.
A1.13

1 Proposed South Elevation
Scale: 1:100 A3

2 Existing South Elevation
Scale: 1:100 A3