
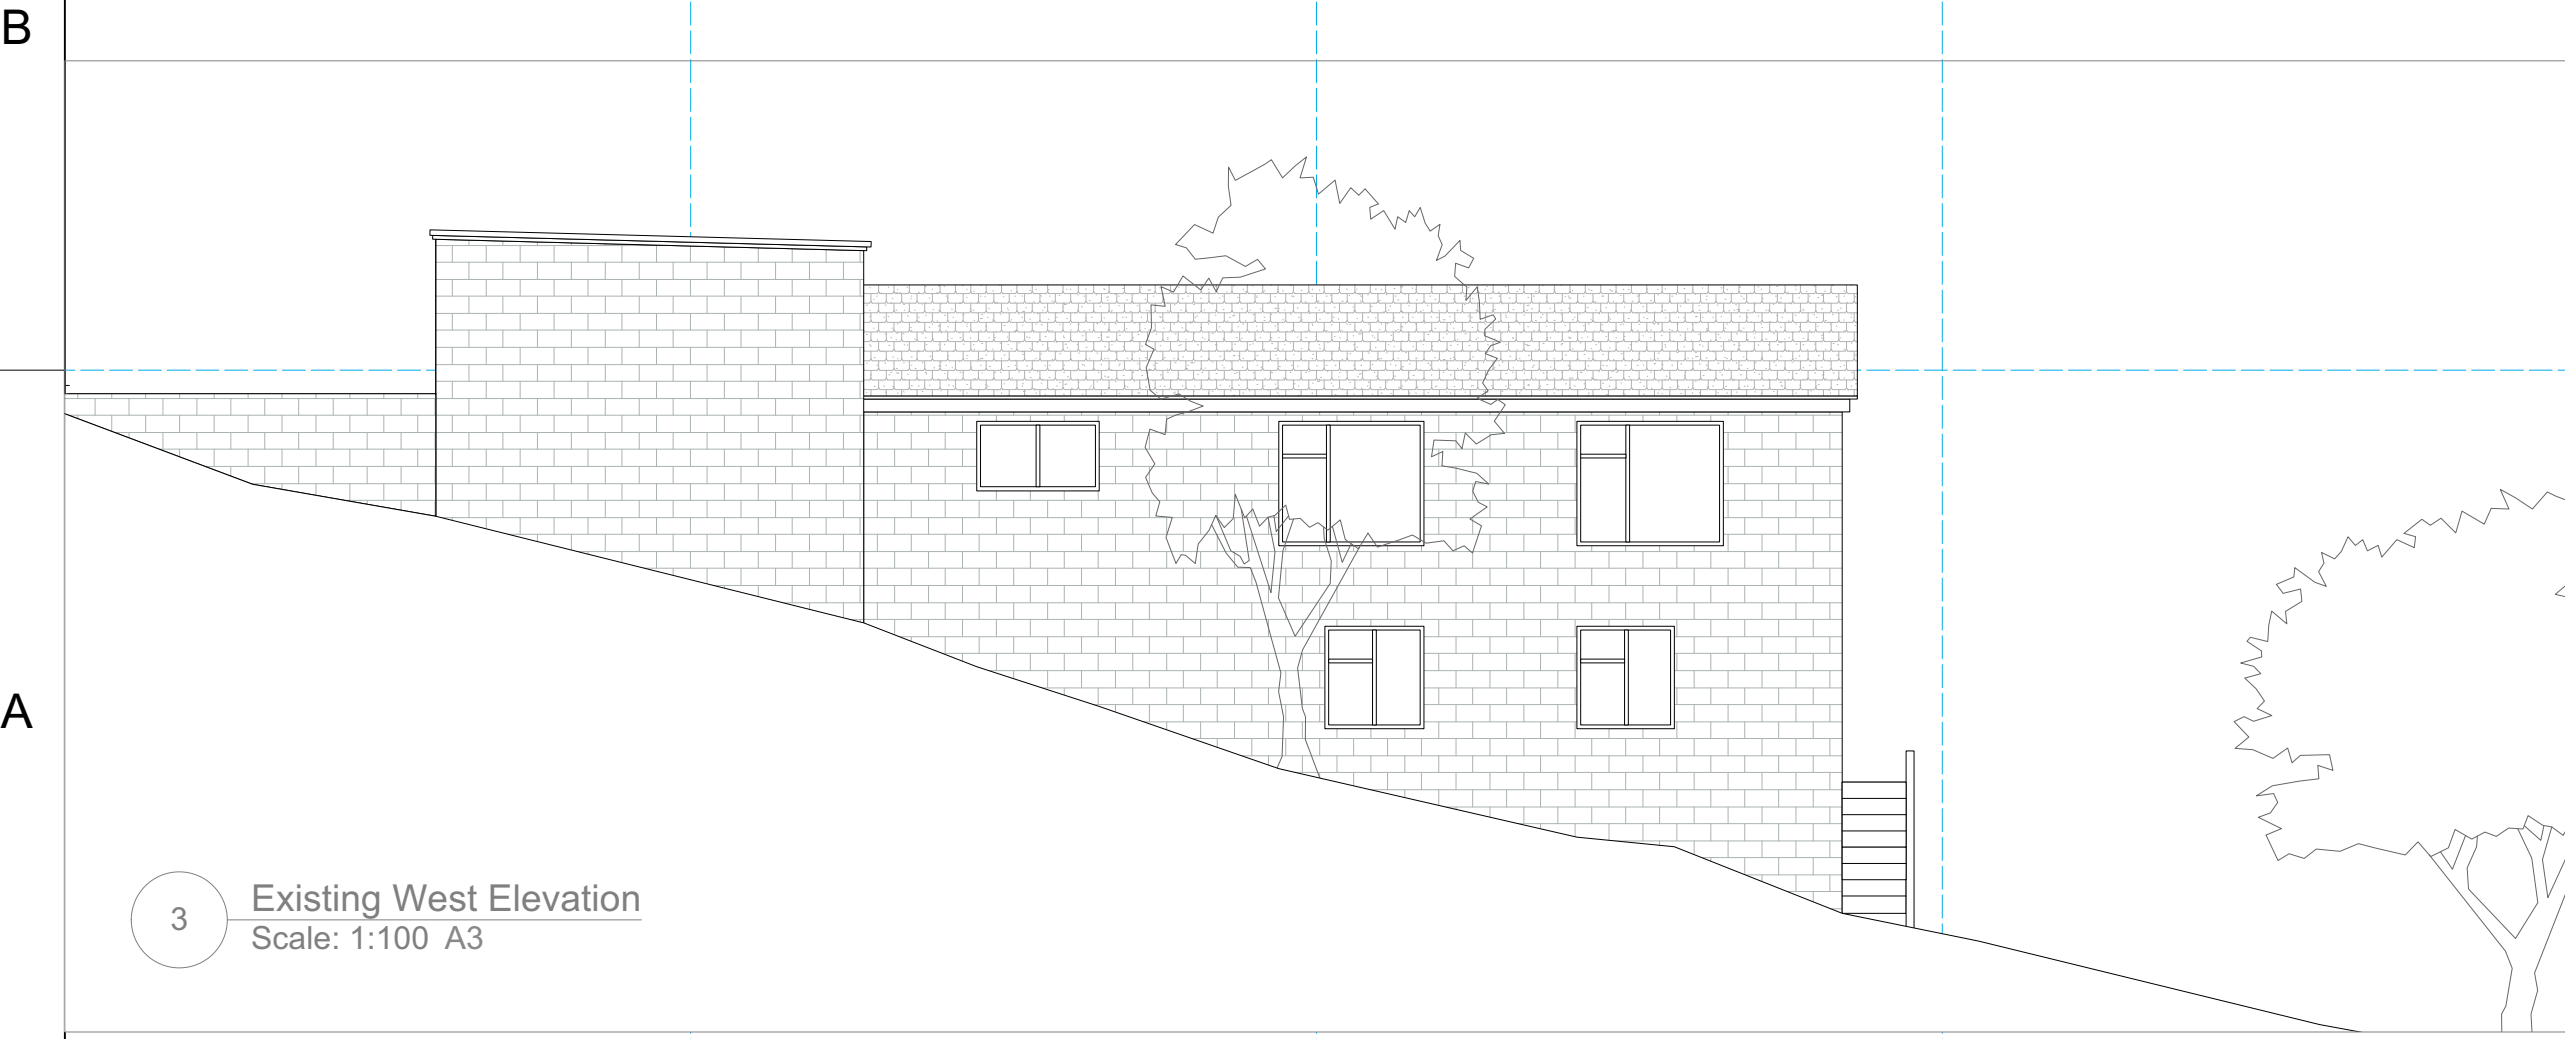


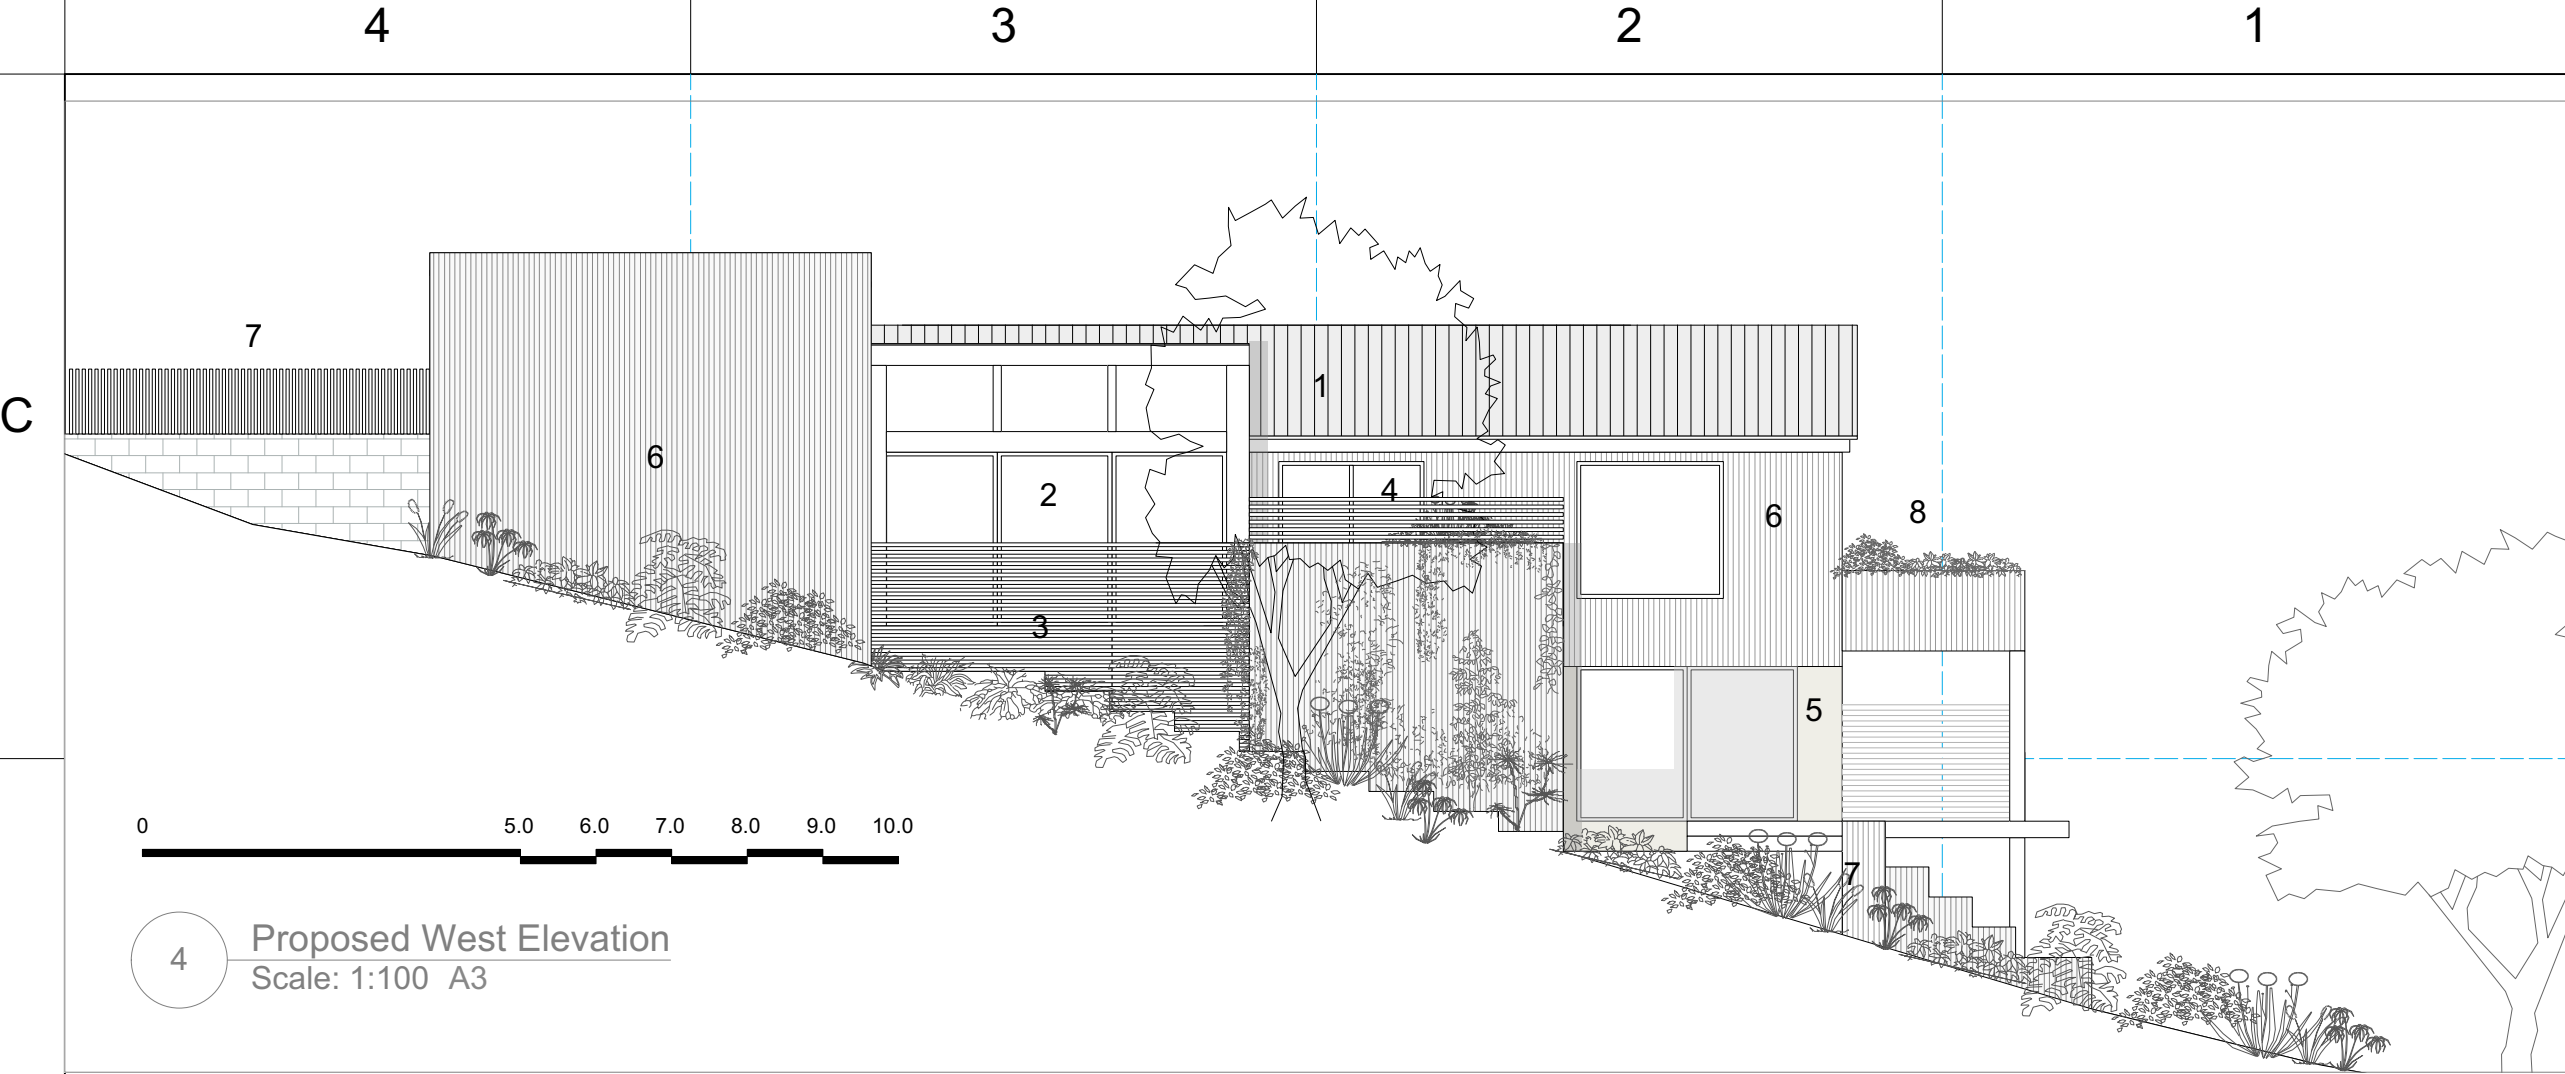

- 1 Existing concrete roof tiles replaced with metal roof
- 2.New Kitchen extension
- 3.Deck with slatted timber privacy screen to 1.8m above deck level
- 4.New deck above ground floor extension with slatted timber privacy screen to 1.8m above deck level
- 5 Lower blockwork externally insulated and rendered with natural clay plaster similar to bath stone colour
- 6. Upper blockwork externally insulated and clad with vertical timber cladding
- 6 Vertical timber slatted fence to car port.
- 7.Decking with timber slatted screen to East
- 8.Balcony

--	--	--

REV.	DATE	DESCRIPTION
------	------	-------------

--	--	--

NO.	DATE	ISSUE NOTE
-----	------	------------

Project Manager	Drawn By PC
-----------------	----------------

Date 18 01 2026	Reviewed By FC
--------------------	-------------------

Project ID 18 RICKFIELD, BA15 1PP

Sheet Title West Elevations

Sheet No. A1.17
