


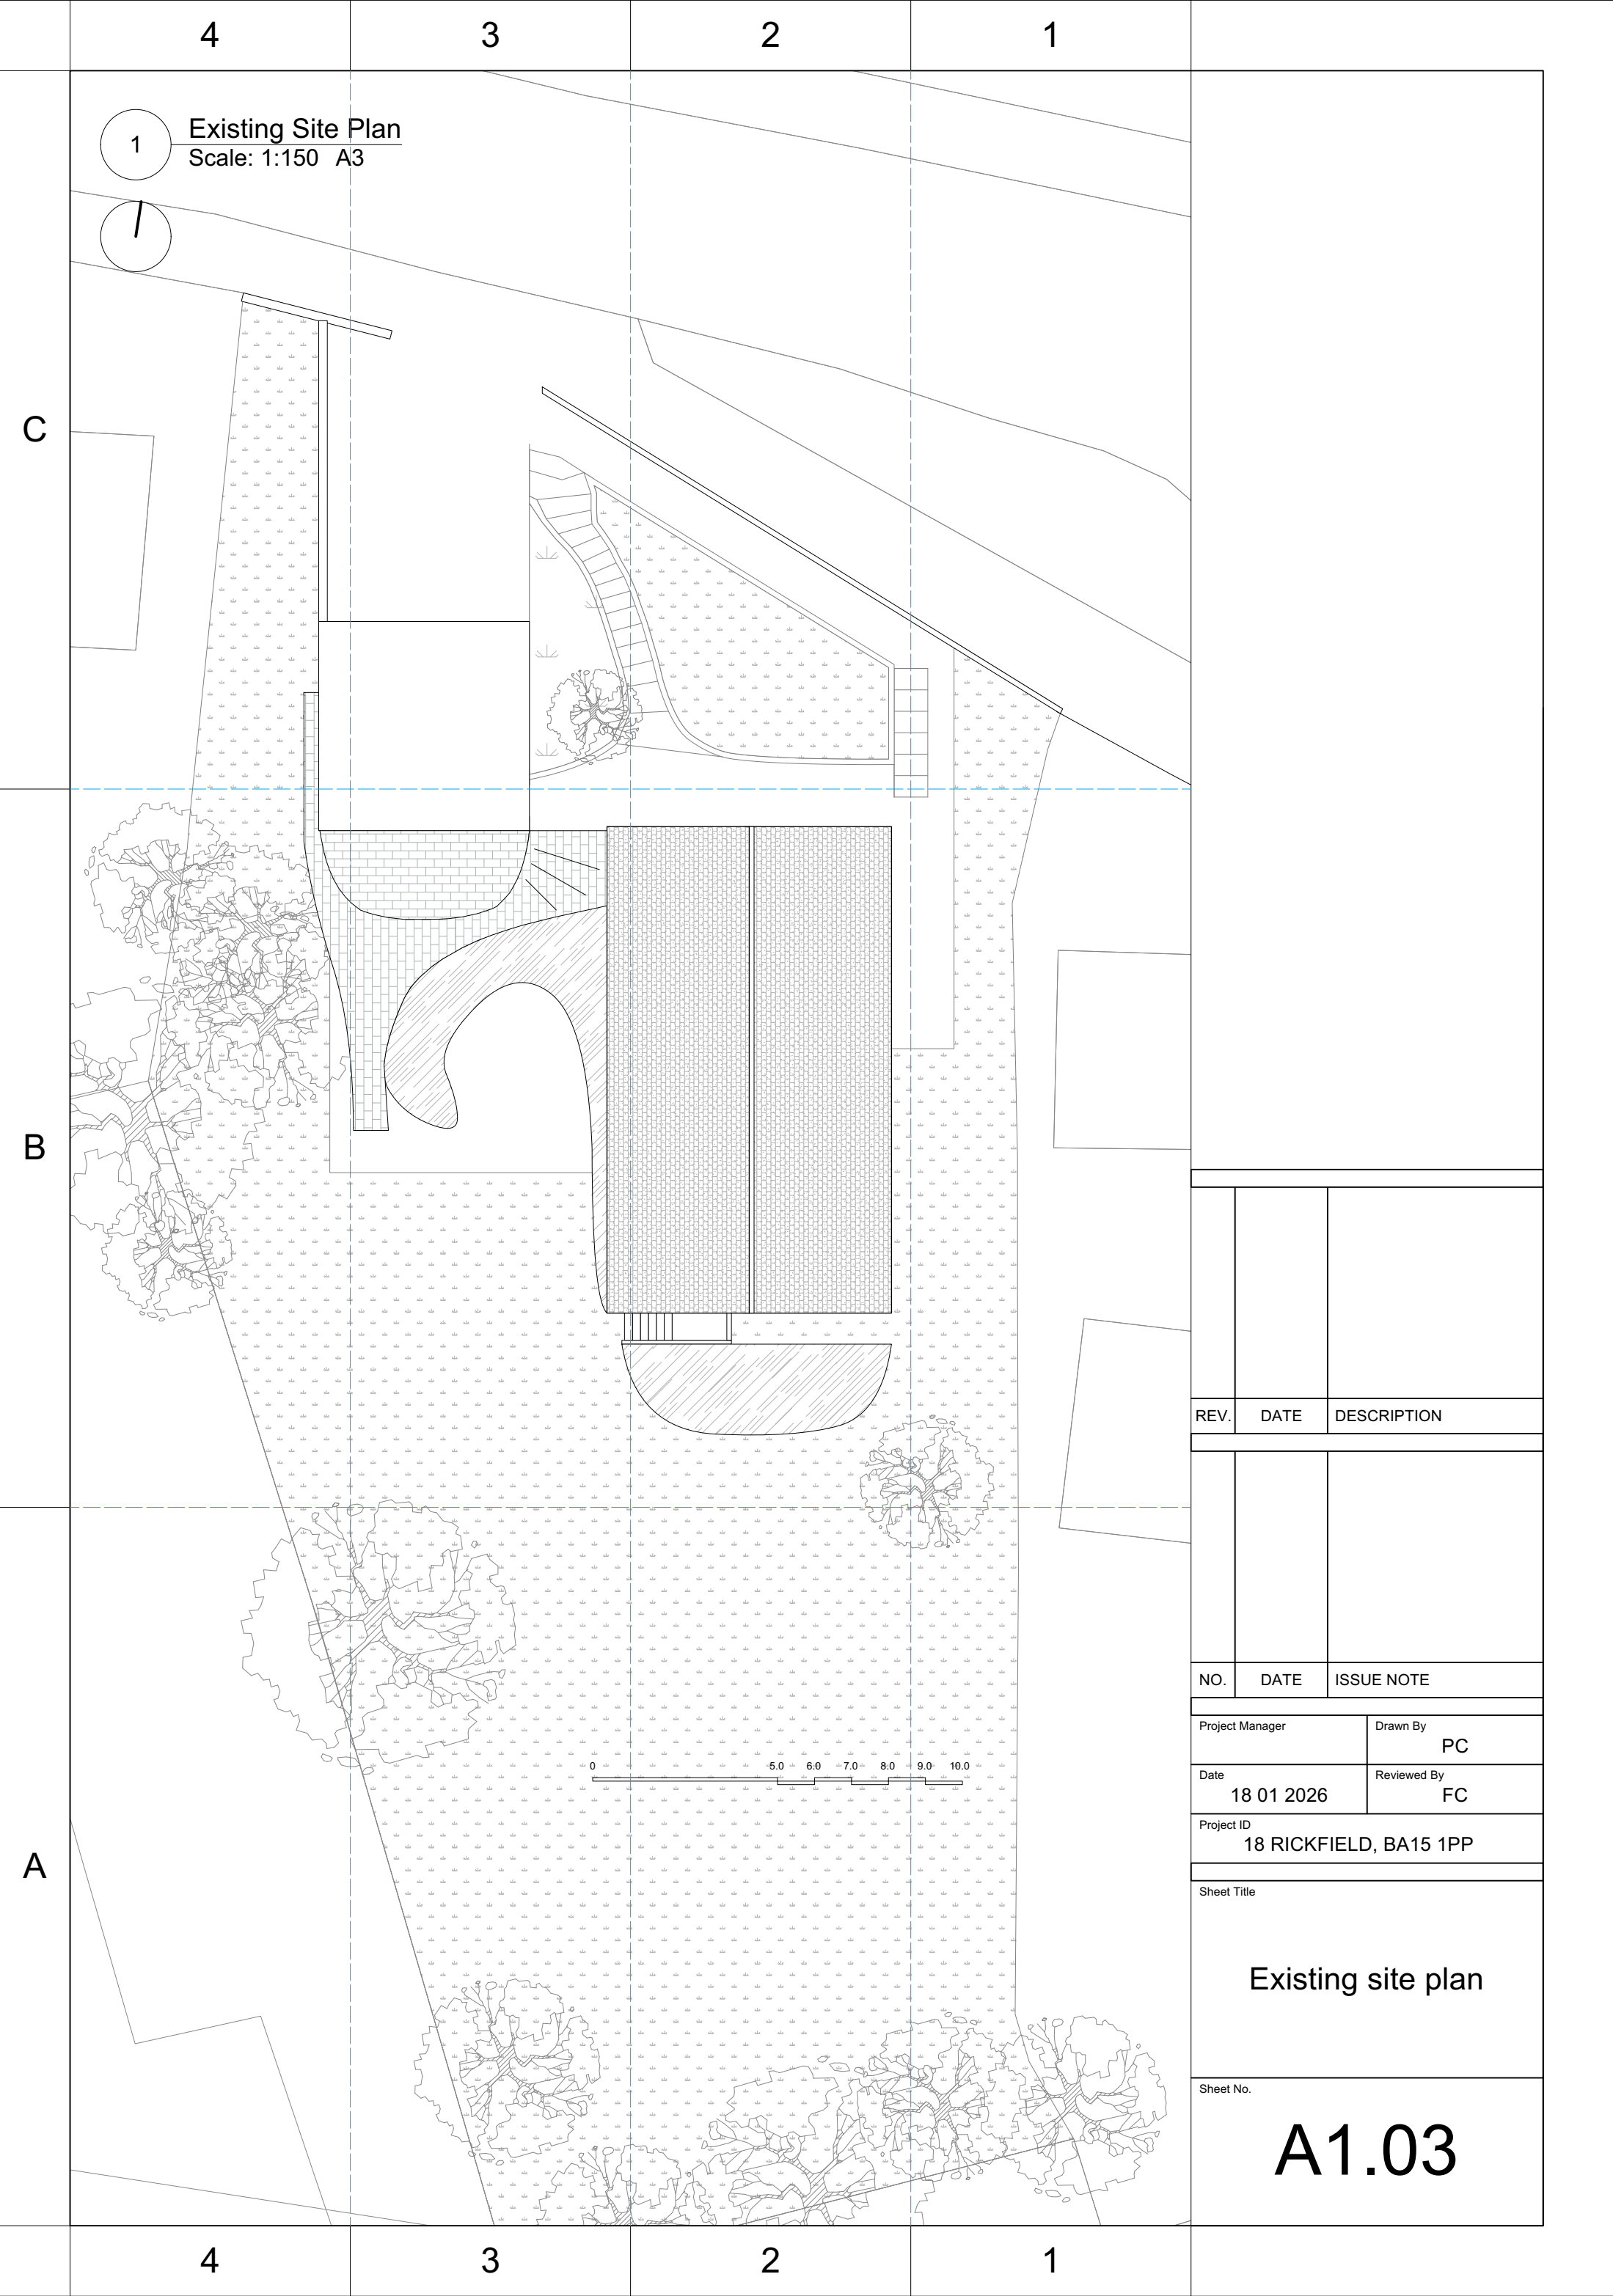

REV.	DATE	DESCRIPTION
NO.	DATE	ISSUE NOTE
Project Manager		Drawn By PC
Date 18 01 2026		Reviewed By FC
Project ID 18 RICKFIELD, BA15 1PP		
Sheet Title Existing site plan		
Sheet No. A1.03		