


PROPOSED EXTENSIONS & ALTERATIONS: 10 ERLEIGH DRIVE , CHIPPENHAM. FOR MR B. REYSENN




South Elevation 1:100

East Elevation 1:100

North Elevation 1:100

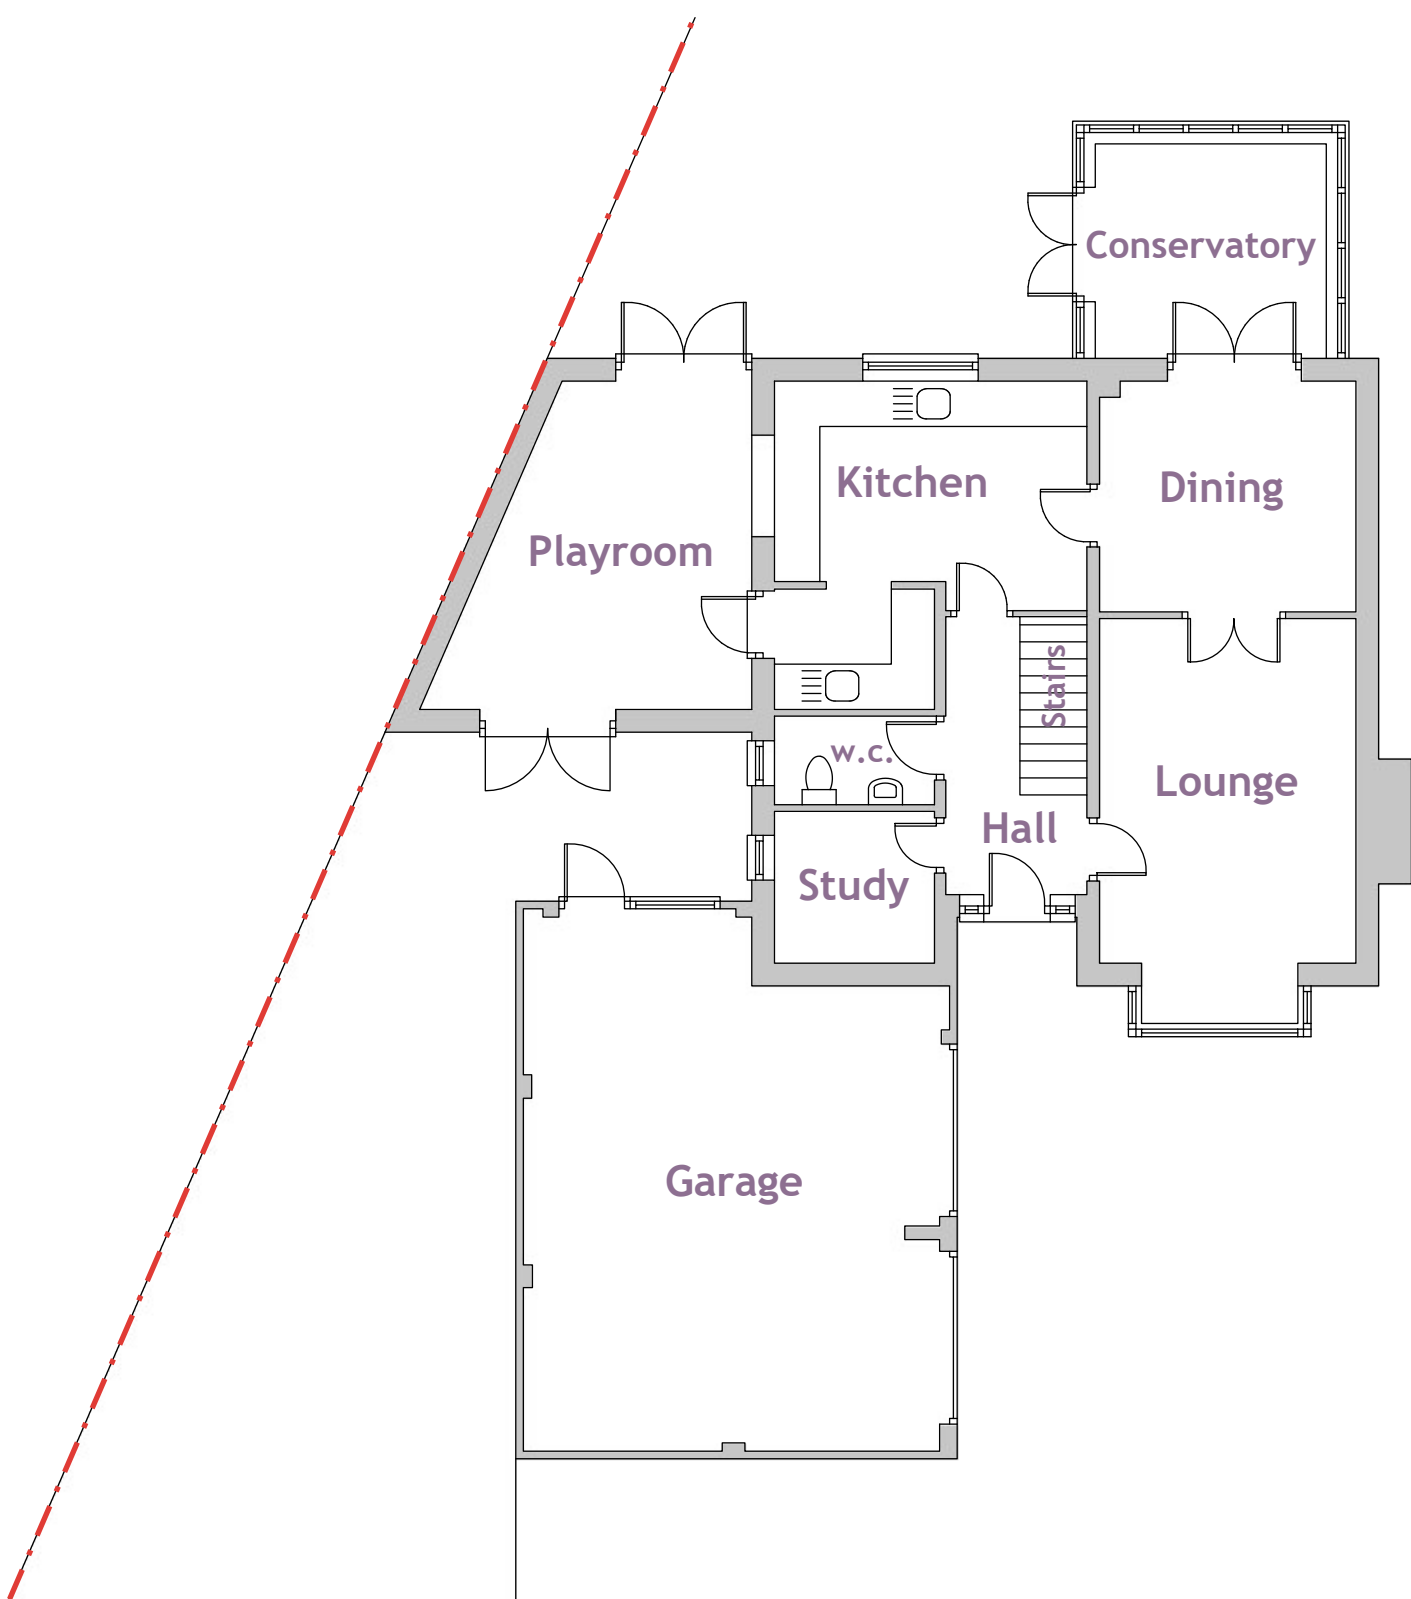



Ground Floor Plan 1:100

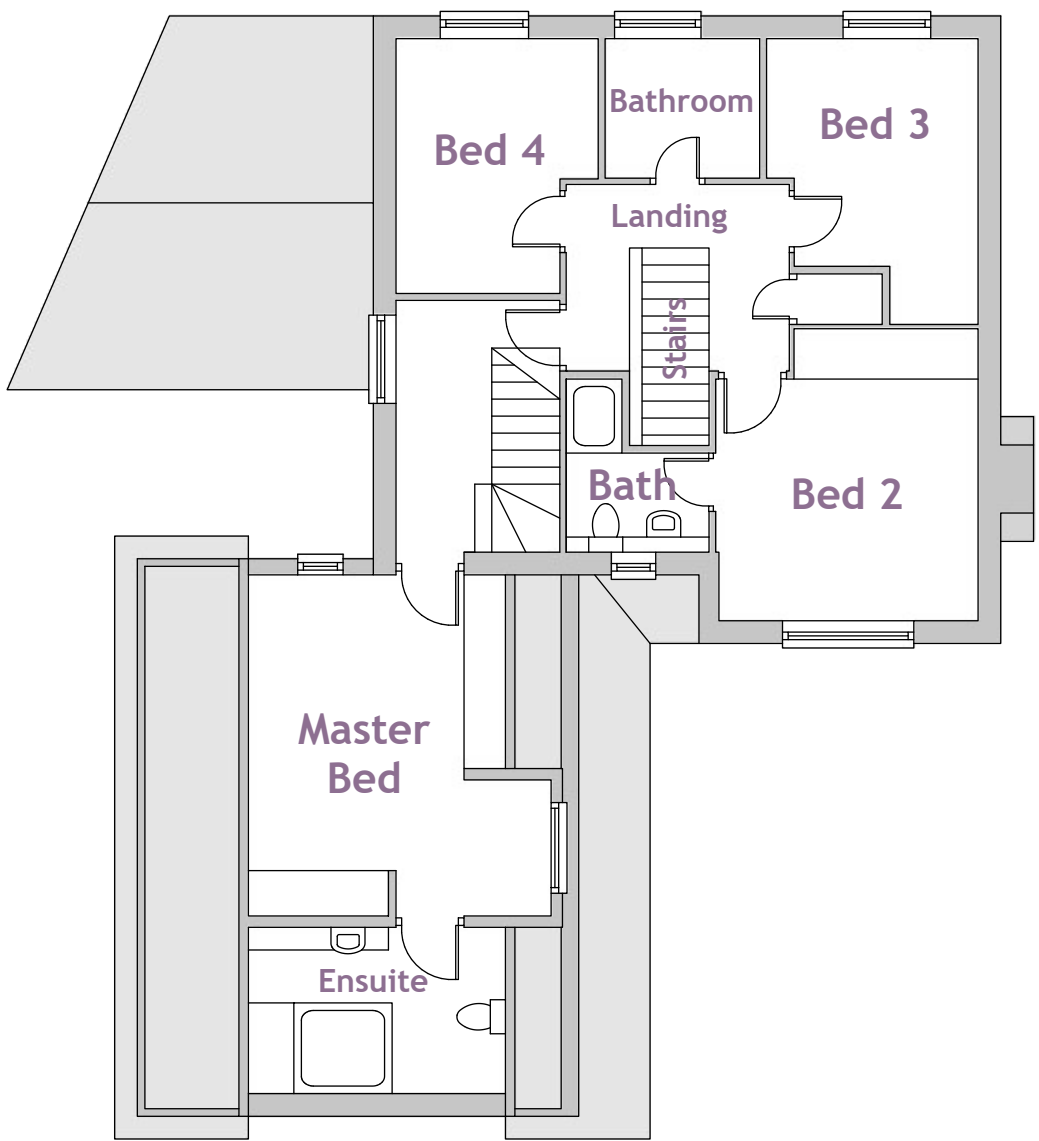

First Floor Plan 1:100



Location Plan 1:1250

  

EXISTING SURVEY

ROBERT MANNING
ARCHITECTURAL DESIGN
OFFICE 129, 8 THE BRIDGE, CHIPPENHAM, WILTS SN15 1EX
MOBILE: 07909228419 EMAIL: robmanning2000@hotmail.com

PROJECT: PROPOSED EXTENSION & ALTERATIONS TO 10 ERLEIGH DRIVE, CHIPPENHAM, WILTS FOR MR B. REYSENN
DRAWING No:- 405/ RJM / 2025/1 REV **DATE:** DEC 2025

SCALES:- ELEVATIONS & FLOOR PLANS 1:100

ROBERT MANNING, this drawing/design is COPYRIGHT and cannot be copied or used in anyway for the above project or similar ventures, by any means without the express permission of Robert Manning. Always use written measurements in preference to scaling, if in doubt ask report any discrepancies & always use the latest approved plans by Local Authority. Consult on any design changes to the project, so amendments can be made