
 
 


Site Plan- 24 Huntington Rise

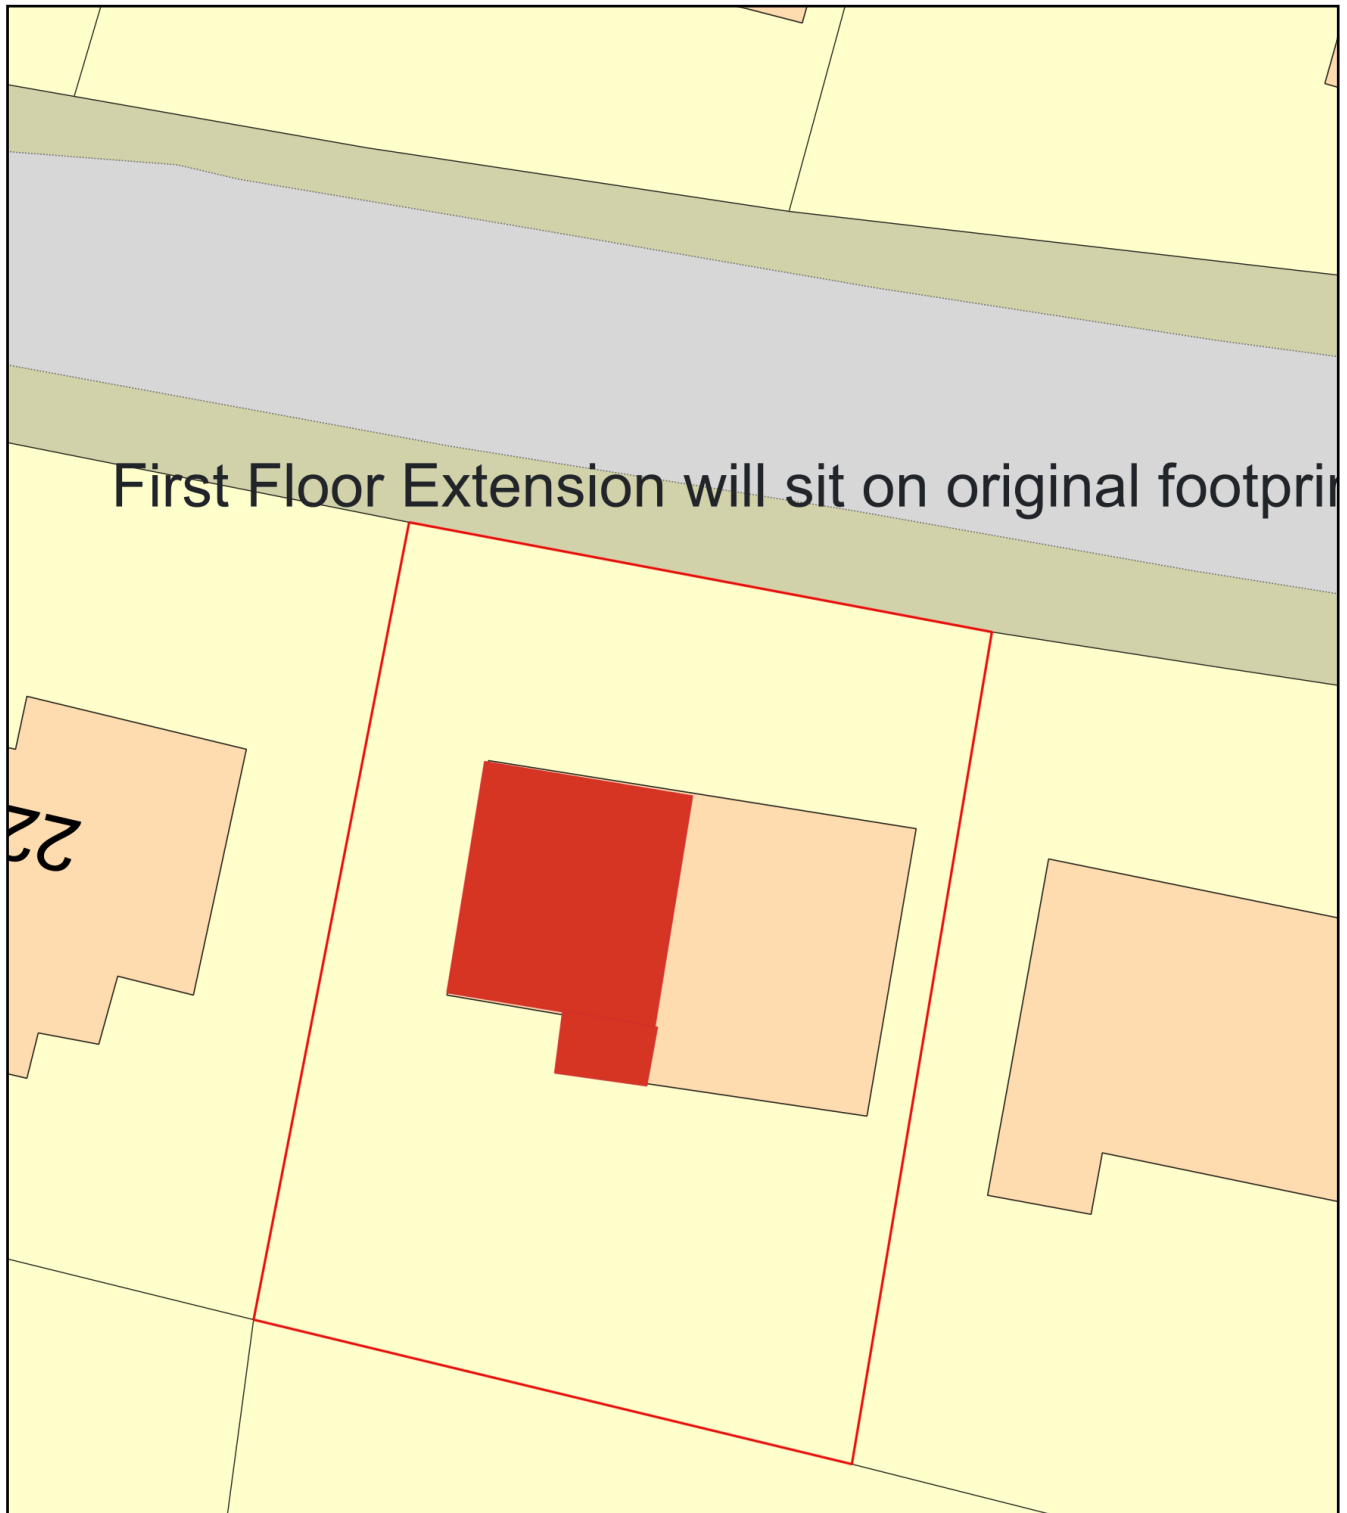

Plan Produced for: Chris and Sharon Pillai

Date Produced: 13 Jan 2026

Plan Reference Number: TQRQM26013174159580

Scale: 1:200 @ A4