


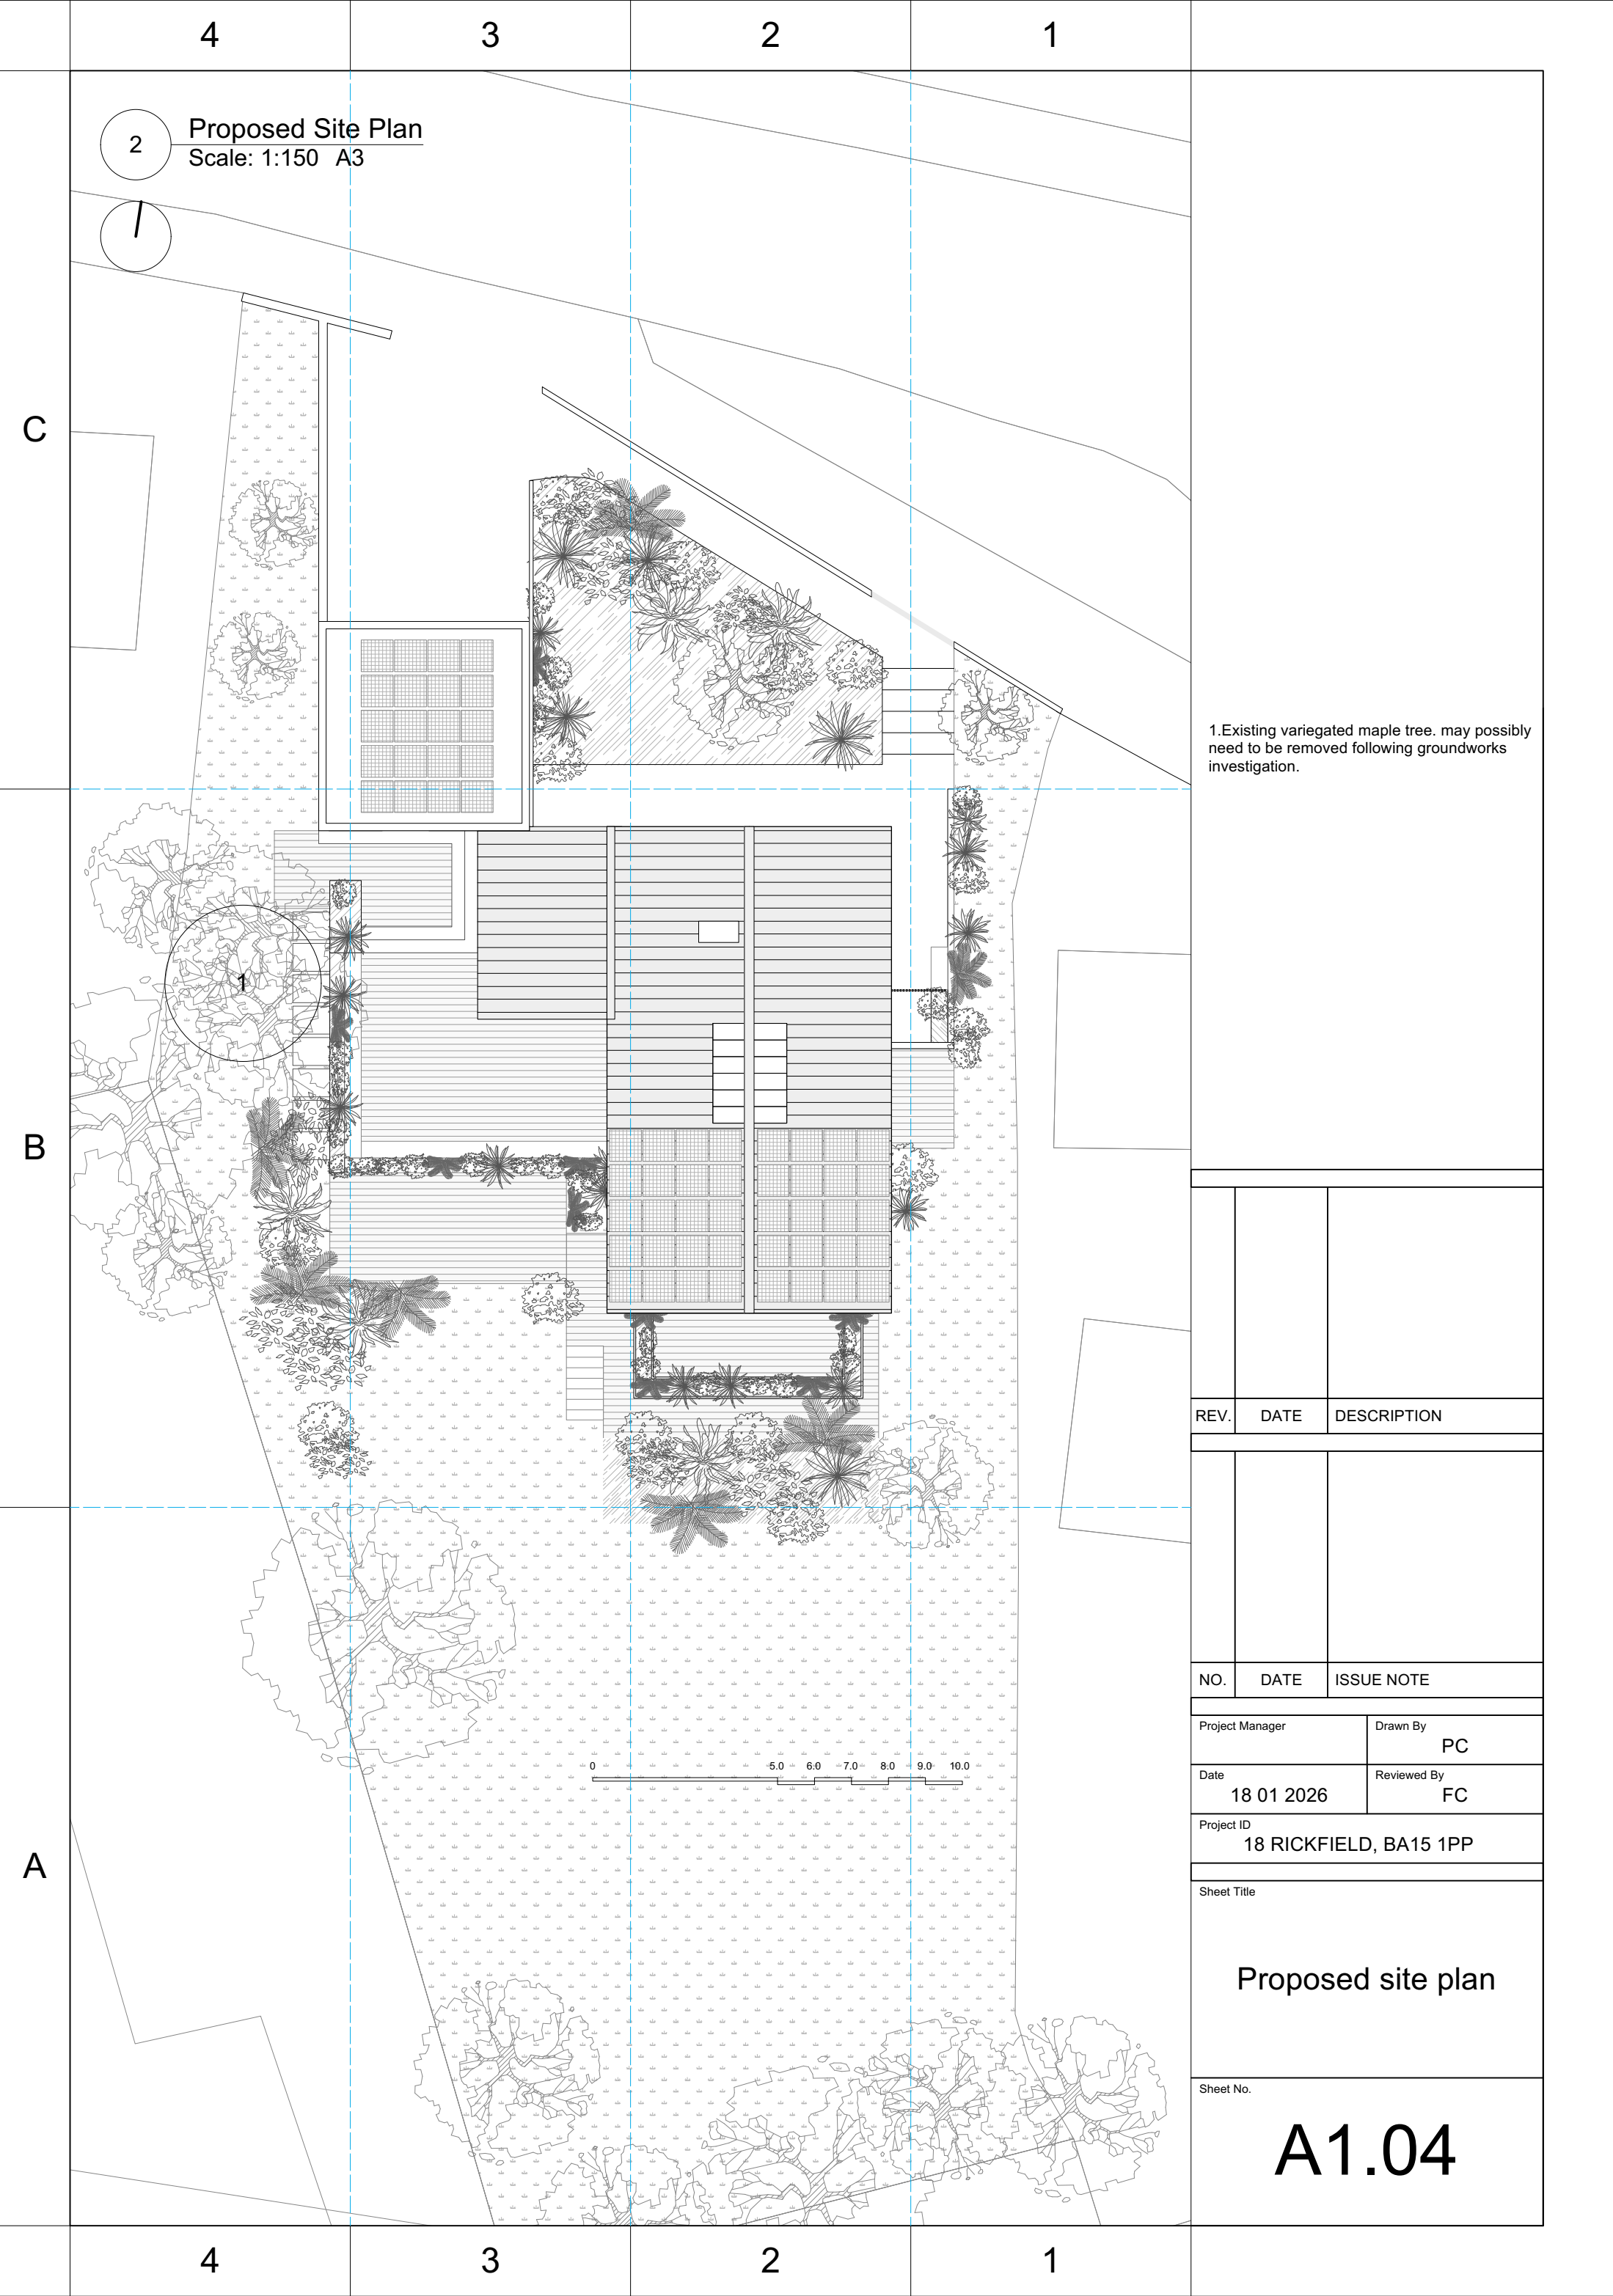

1.Existing variegated maple tree. may possibly need to be removed following groundworks investigation.

REV.		
DATE		
DESCRIPTION		
NO.		
DATE		
ISSUE NOTE		
Project Manager		Drawn By
		PC
Date		Reviewed By
18 01 2026		FC
Project ID		
18 RICKFIELD, BA15 1PP		
Sheet Title		
Proposed site plan		
Sheet No.		
A1.04		