
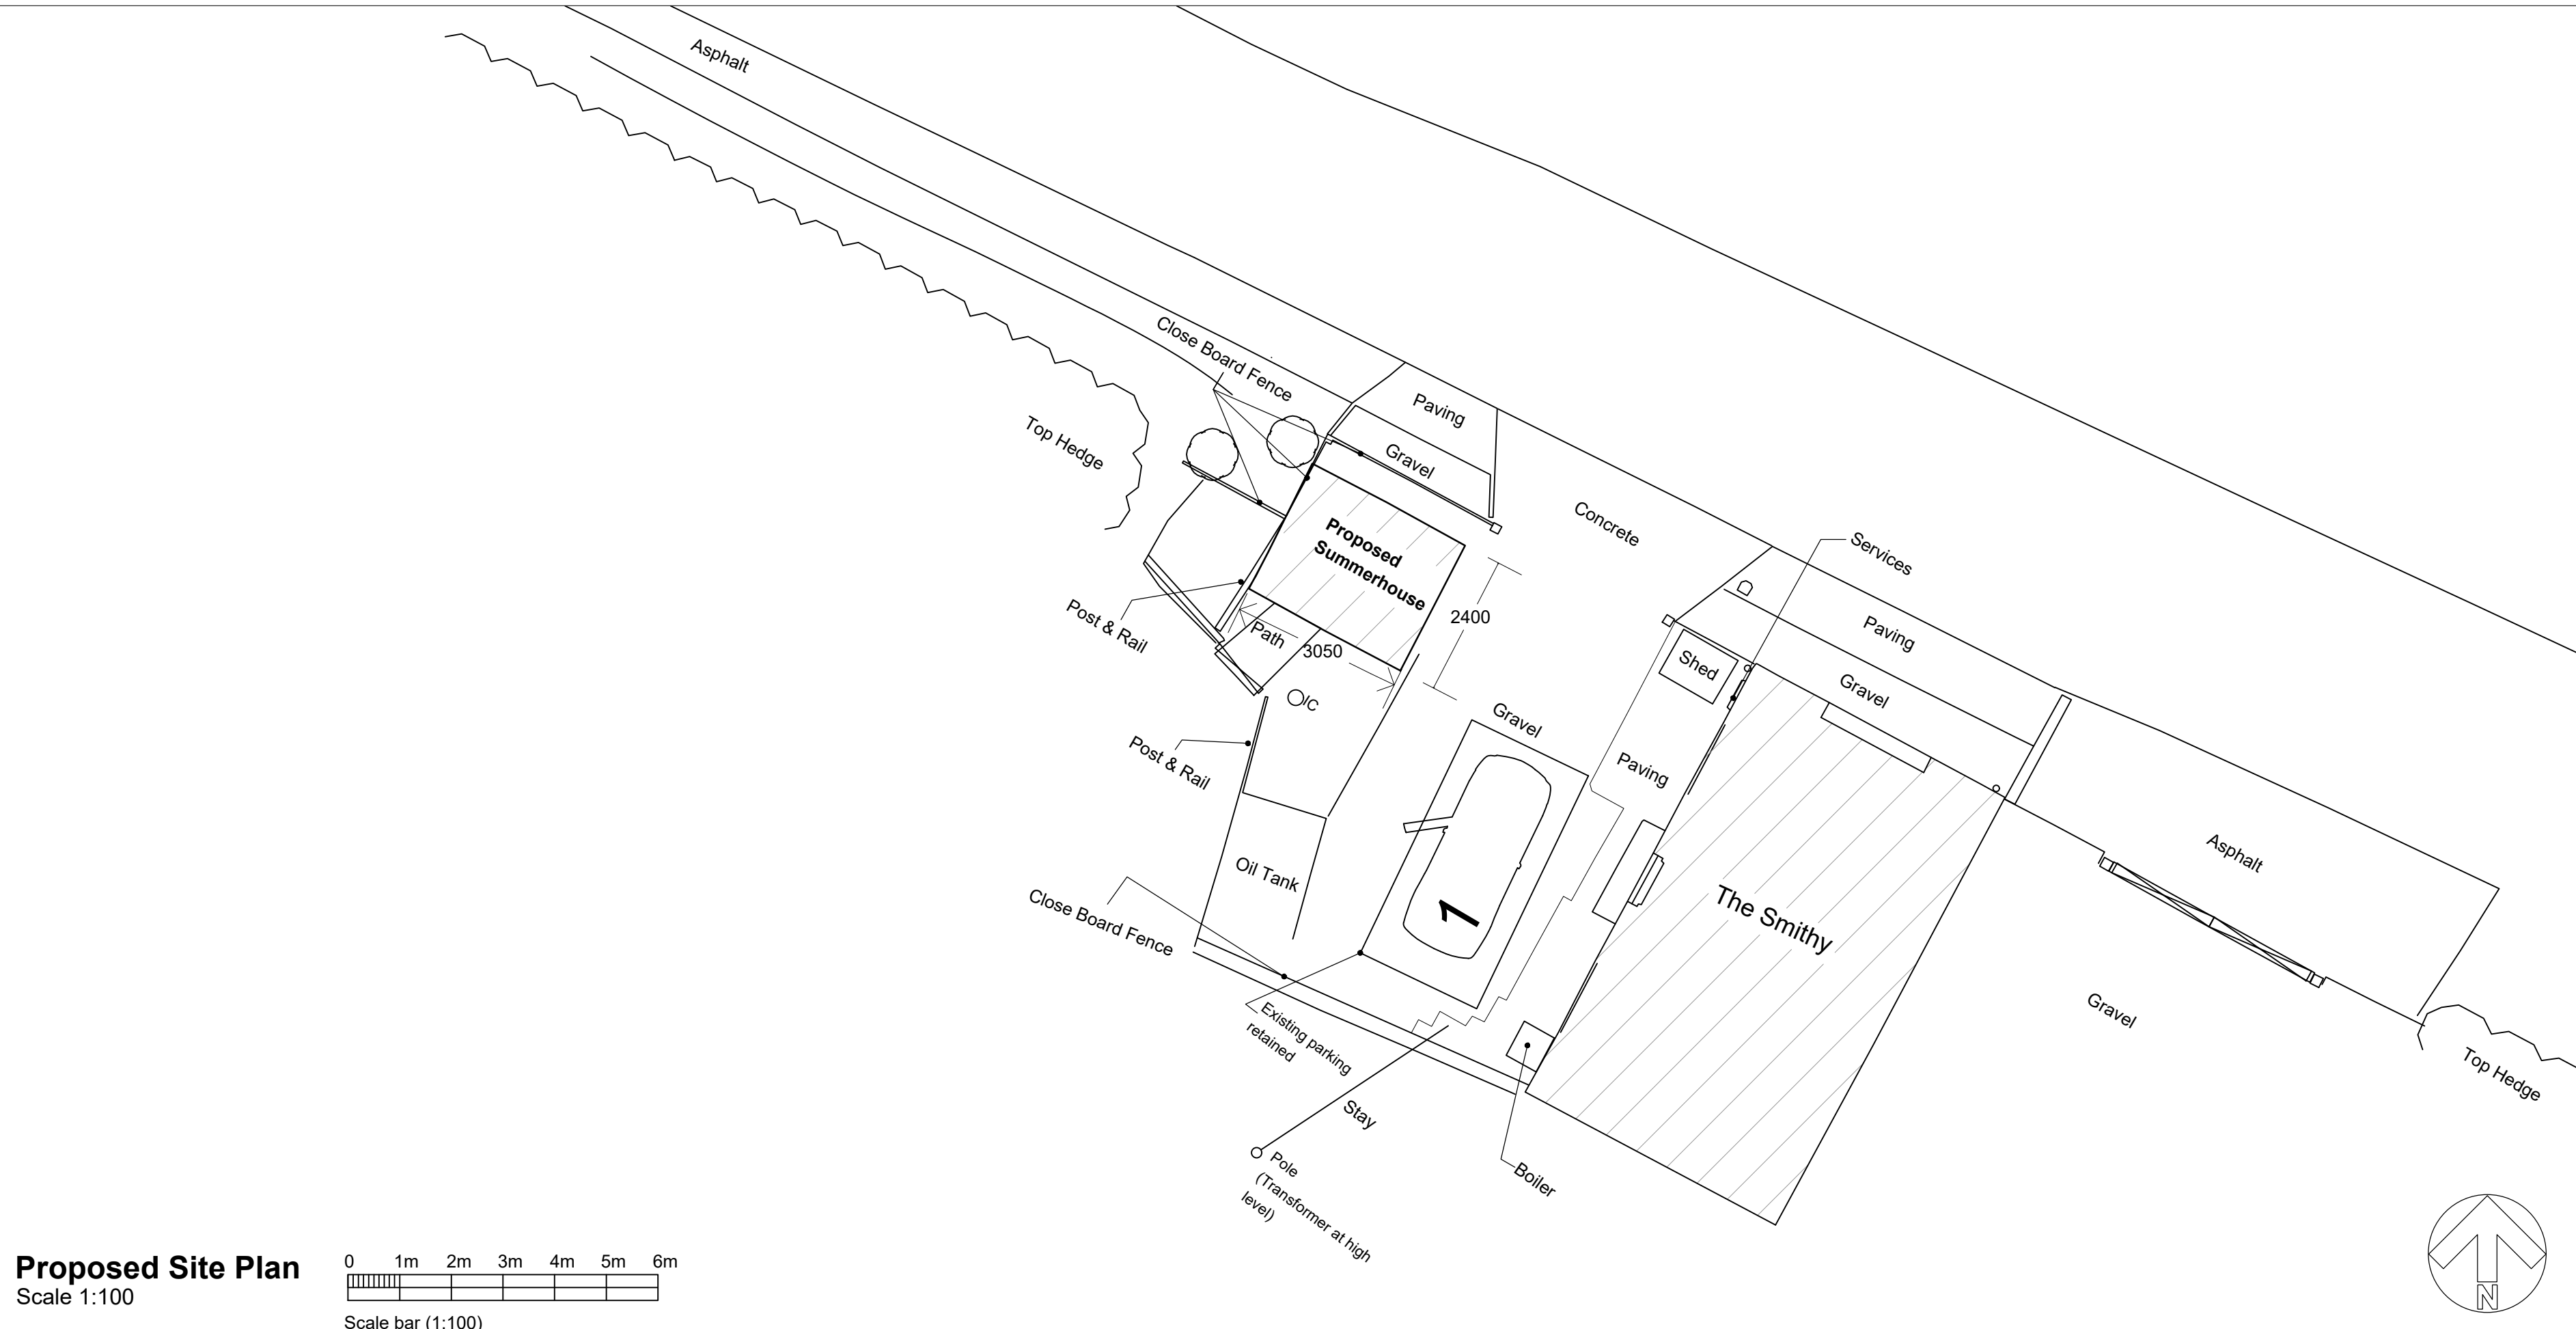


THIS DRAWING IS COPYRIGHT
Contractor must take site sizes

Any discrepancies between the
drawing and site conditions
should be reported to the
Principal Designer

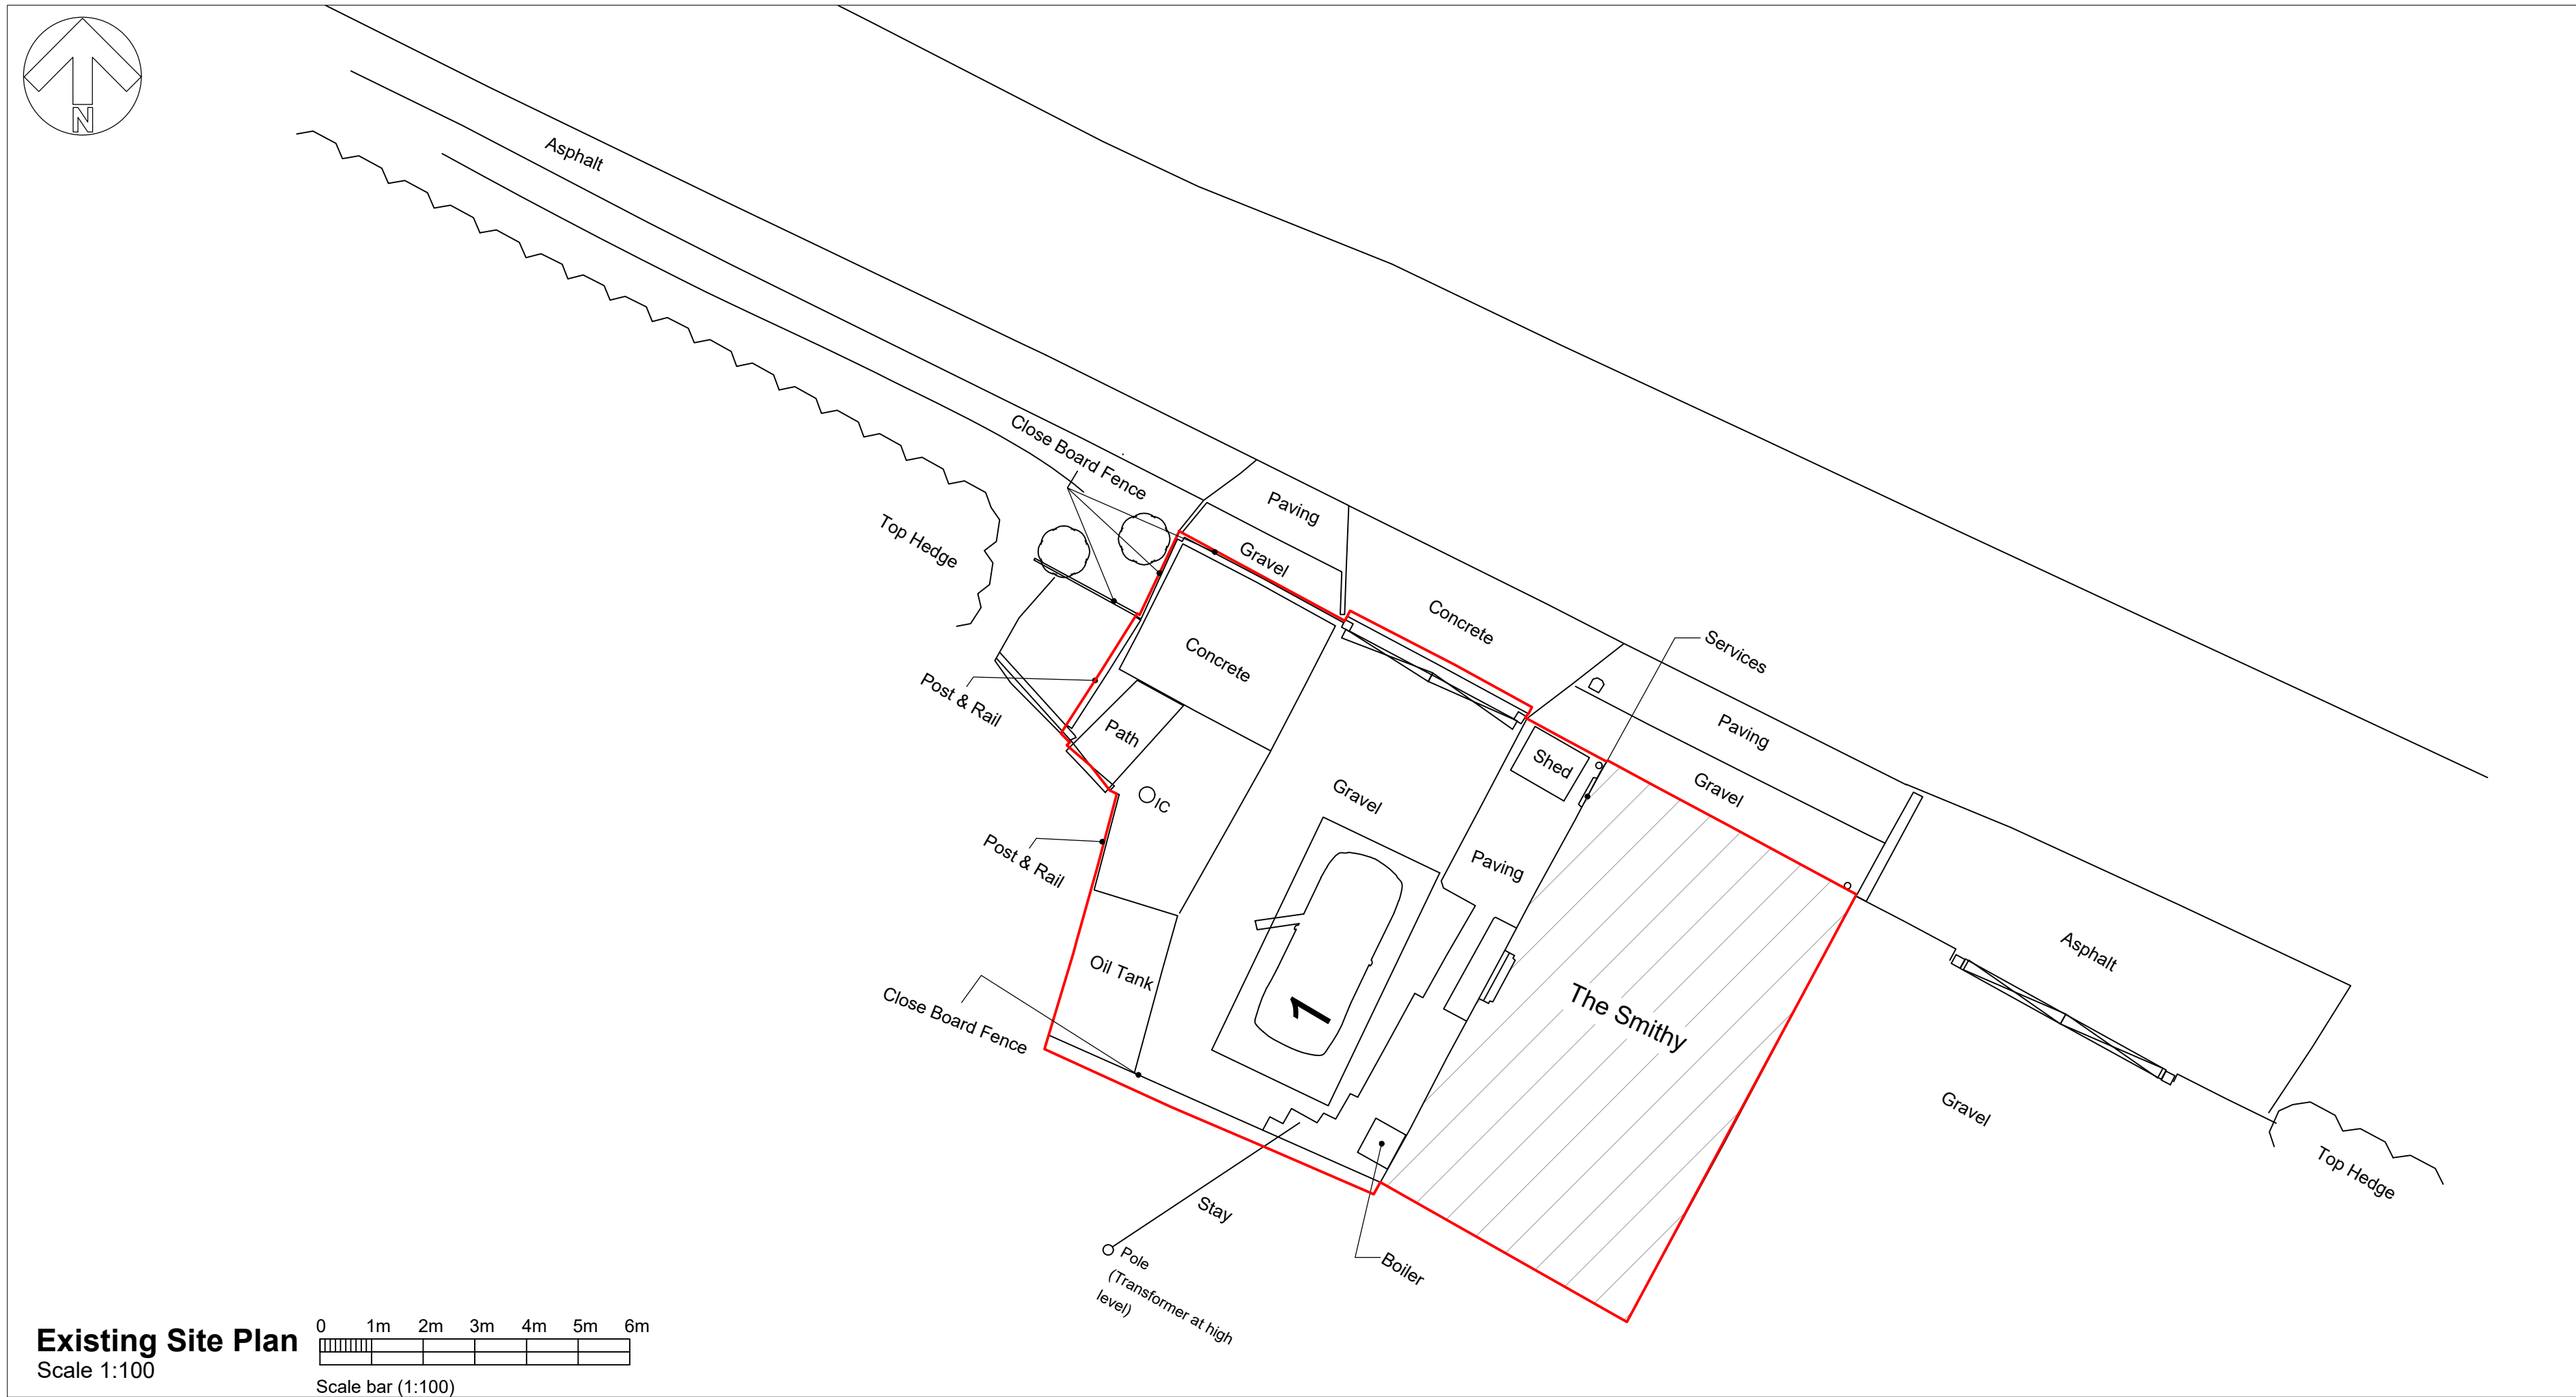

D	16/01/26	Adjusting location of summerhouse to avoid visibility splay	JAG
C	07/01/26	Changes to reflect Highway's comments	JAG
B	31/10/25	Planning Issue	JAG
A	14/10/25	Original Fence Line Added	JAG
Rev.	Date		Init

CLIENT			
Miss R Bailey			
PROJECT			
Proposed Summerhouse, The Smithy, East Tytherton			
DRAWING			
Location Plan Existing and Proposed Site Plan			
DRAWN: JAG	Date: 09/09/2025	Scale: As shown @ A1	Rev. D
Drawing number: 4425-02			
DOLMAN			
ARCHITECTURAL DESIGNERS BUILDING SURVEYORS COST CONSULTANTS CDM PRINCIPAL DESIGNERS			
Sussex House Bath Road Devizes Wiltshire SN10 2AF			
Tel: 01380 729456 Web: www.dolmansurveyors.co.uk Email: info@dolmansurveyors.co.uk			