



THIS DRAWING IS COPYRIGHT
Contractor must take site sizes



Any discrepancies between the
drawing and site conditions
should be reported to the
Principal Designer

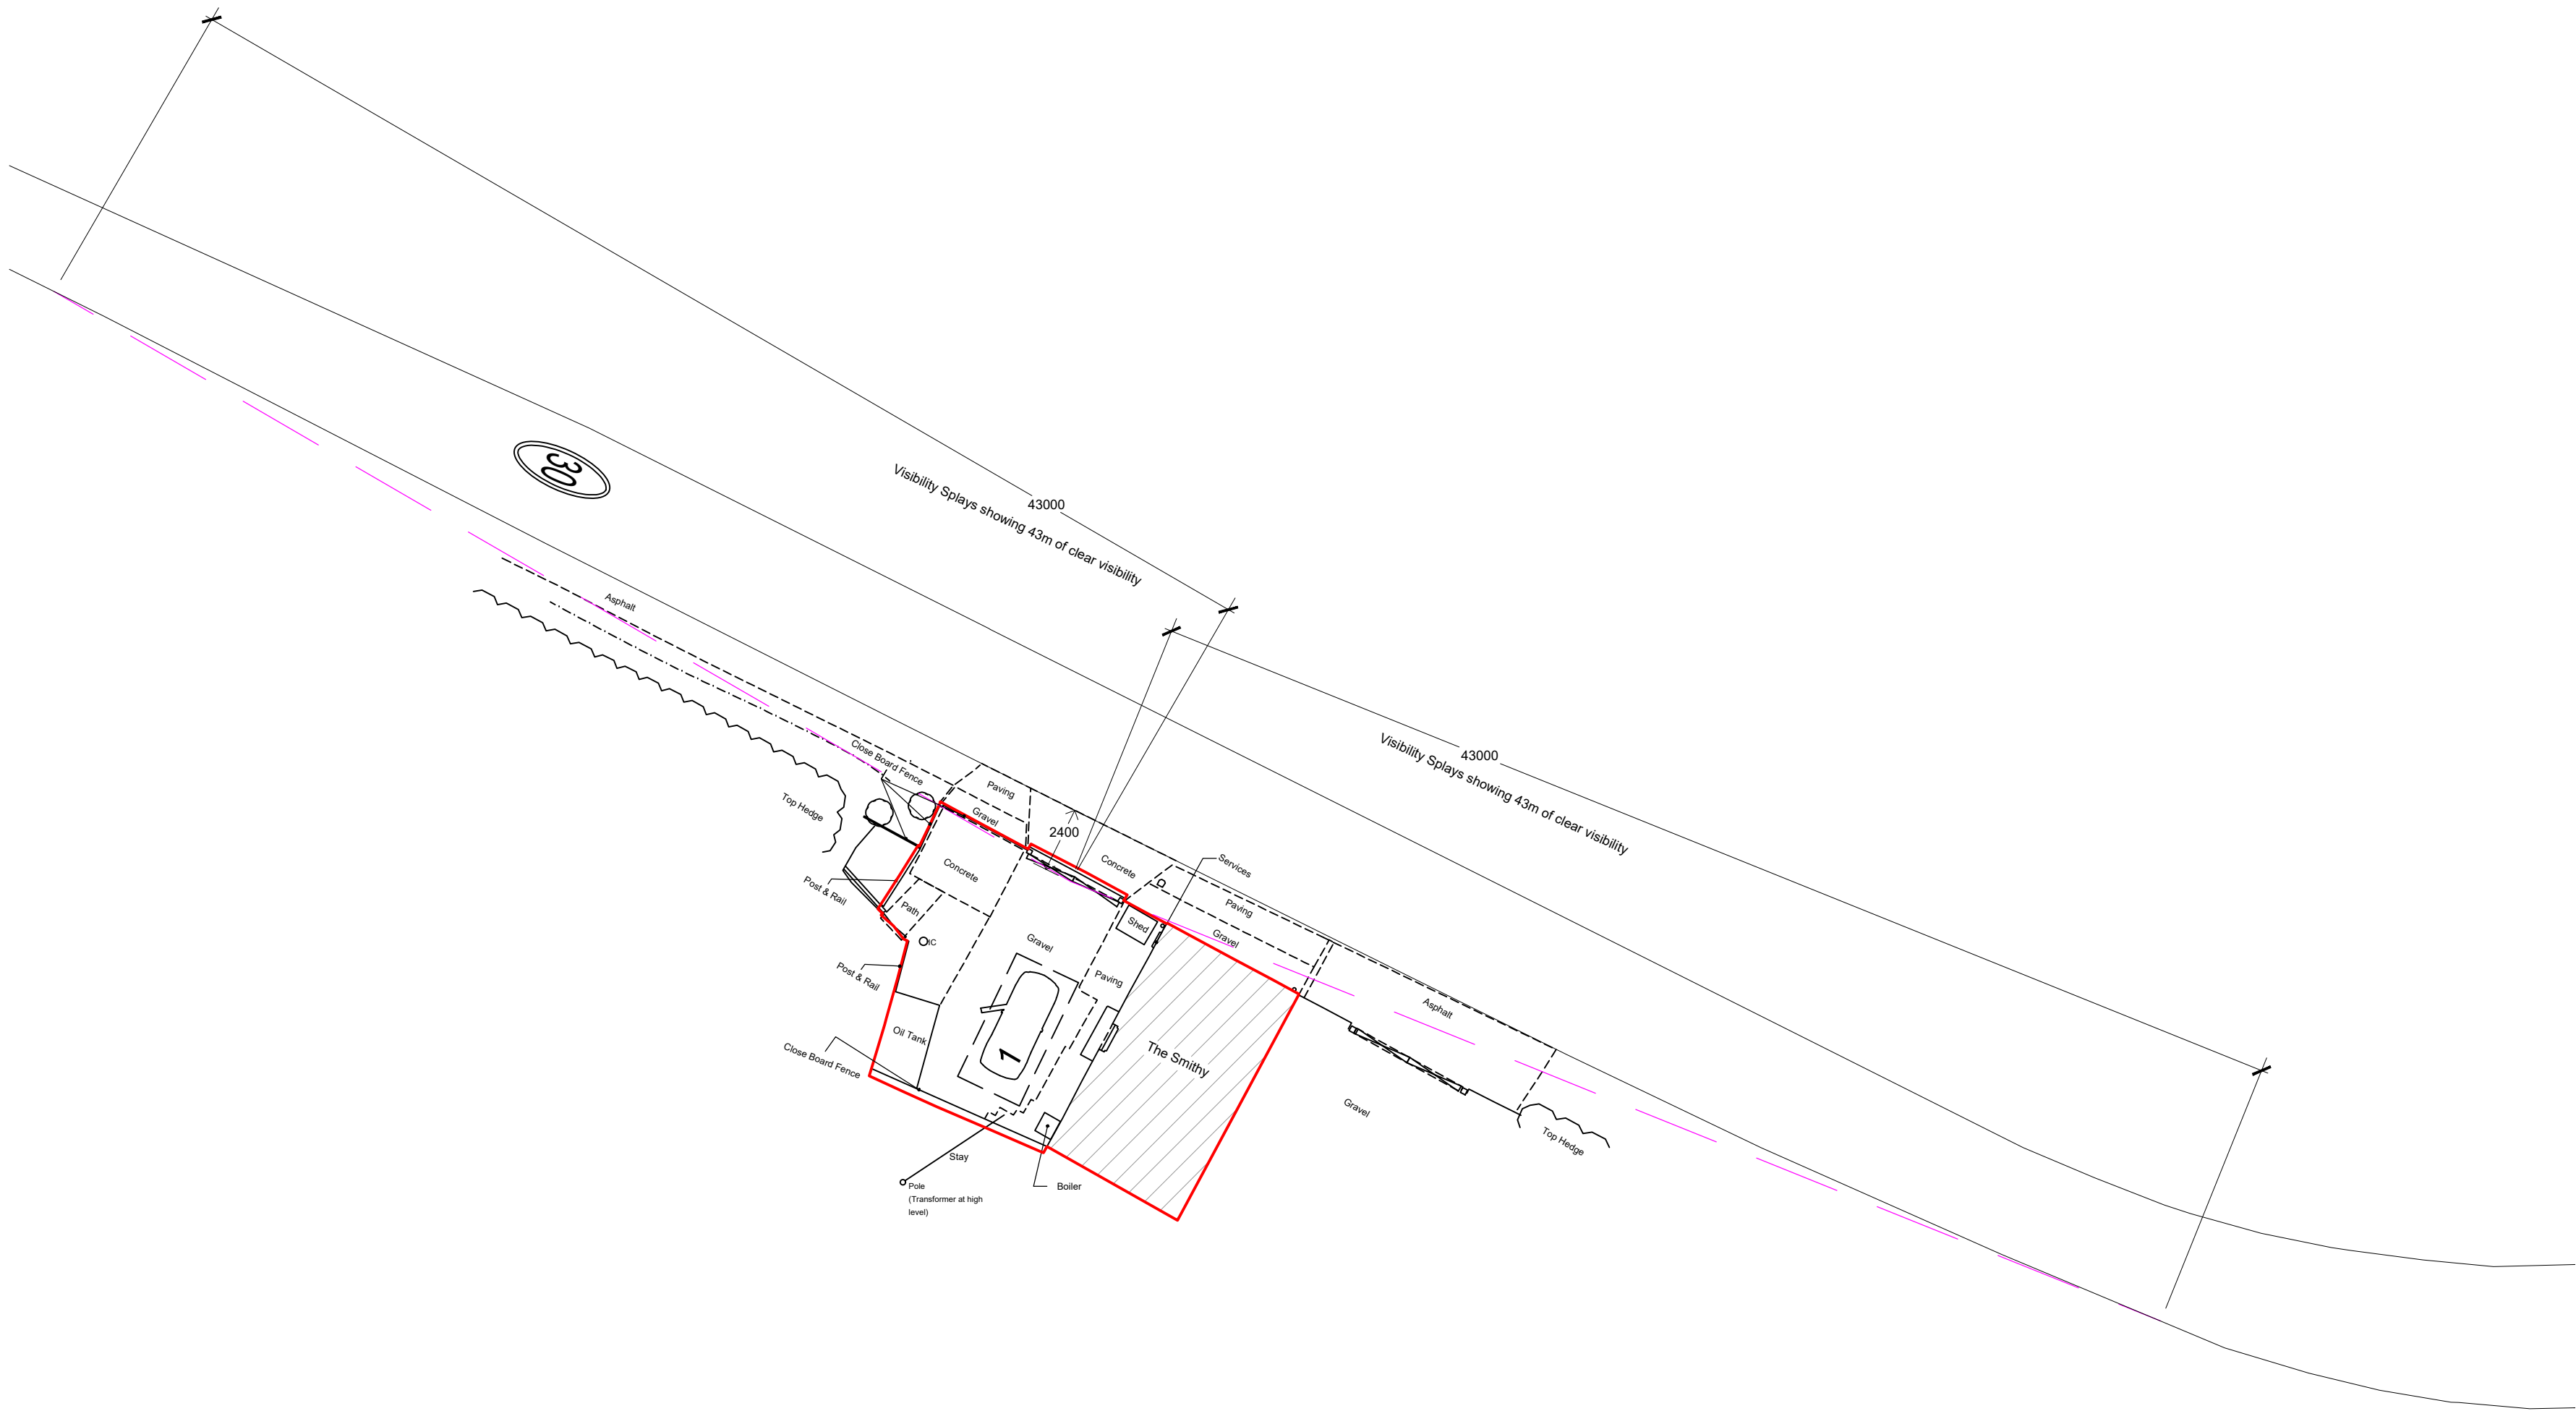

Existing Site Plan
Scale 1:200

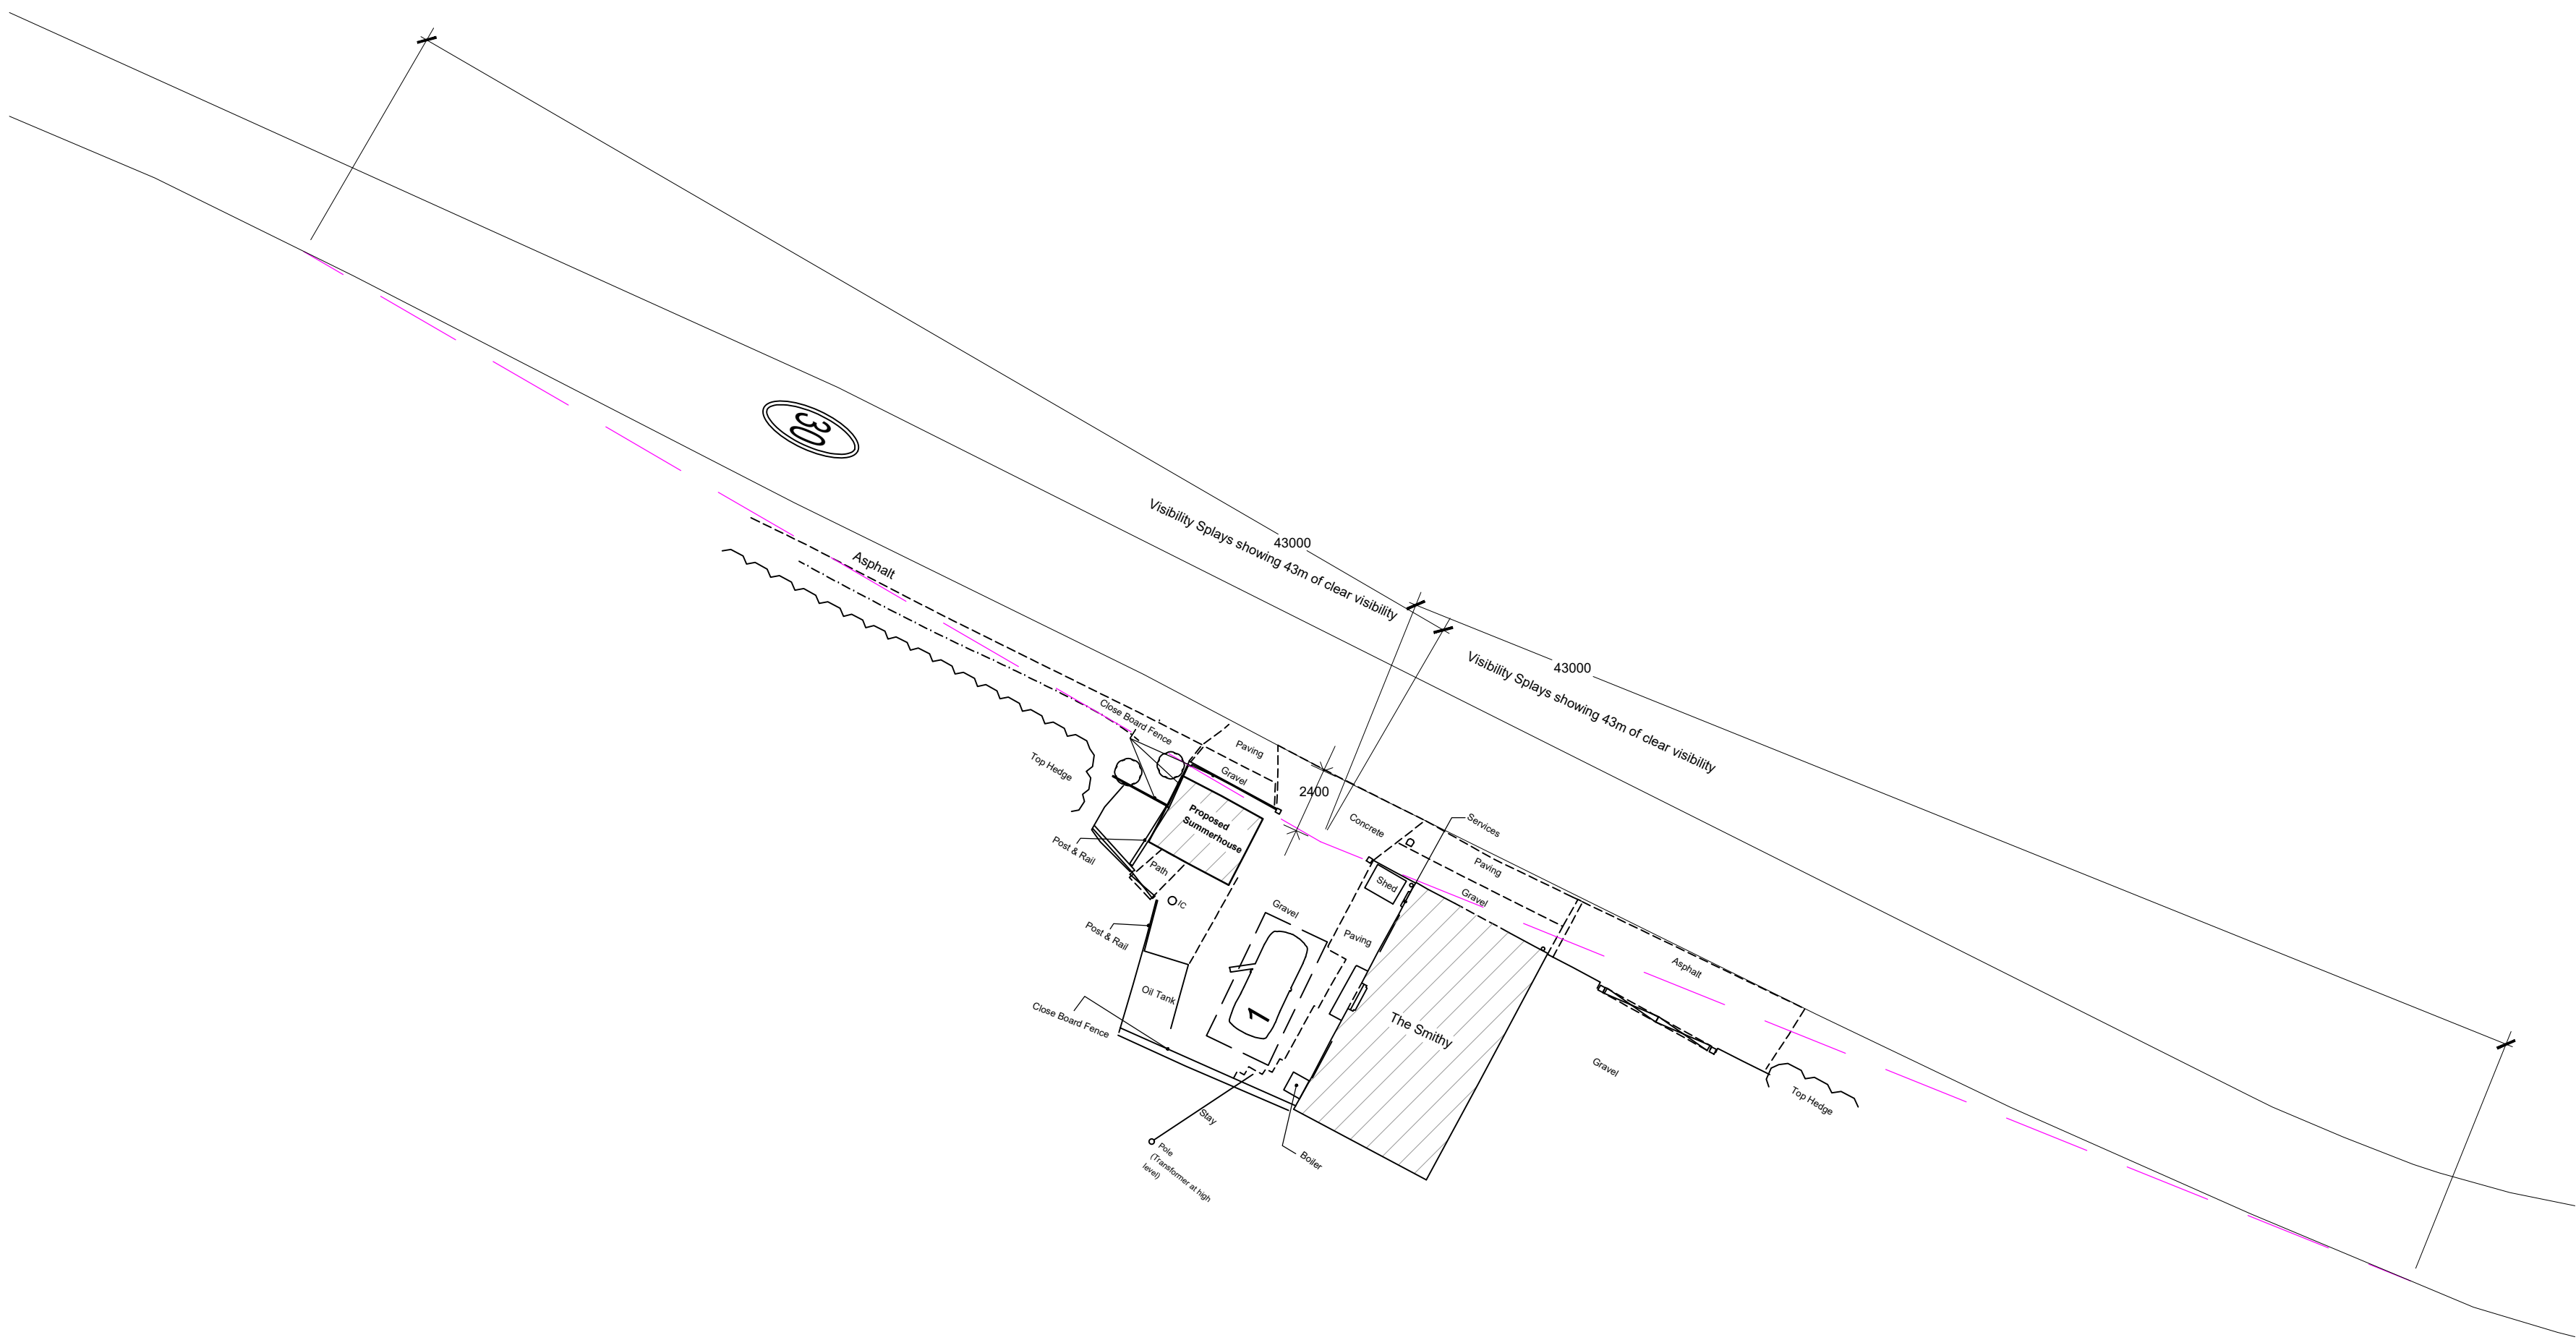

Proposed Site Plan
Scale 1:200

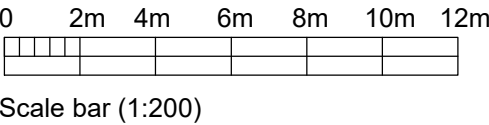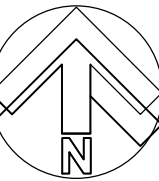

C	16/01/26	Adjusting location of summerhouse to avoid visibility splay	JAG
B	07/01/26	Changes to reflect Highway's comments	JAG
A	31/10/25	Amendments to notes	JAG
Rev.	Date		Init

CLIENT		Miss R Bailey	
PROJECT		Proposed Summerhouse, The Smithy, East Tytherton	
DRAWING		Existing and Proposed Visibility Splays	
DRAWN:	Date:	Scale:	
JAG	30/09/2025	As shown @ A1	
Drawing number:	4425-03	Rev.	C
DOLMAN			
ARCHITECTURAL DESIGNERS		BUILDING SURVEYORS	
COST CONSULTANTS		CDM PRINCIPAL DESIGNERS	
Sussex House		Tel: 01380 729456	
Bath Road		Web: www.dolmansurveyors.co.uk	
Devizes		Email: info@dolmansurveyors.co.uk	
Wiltshire SN10 2AF			