


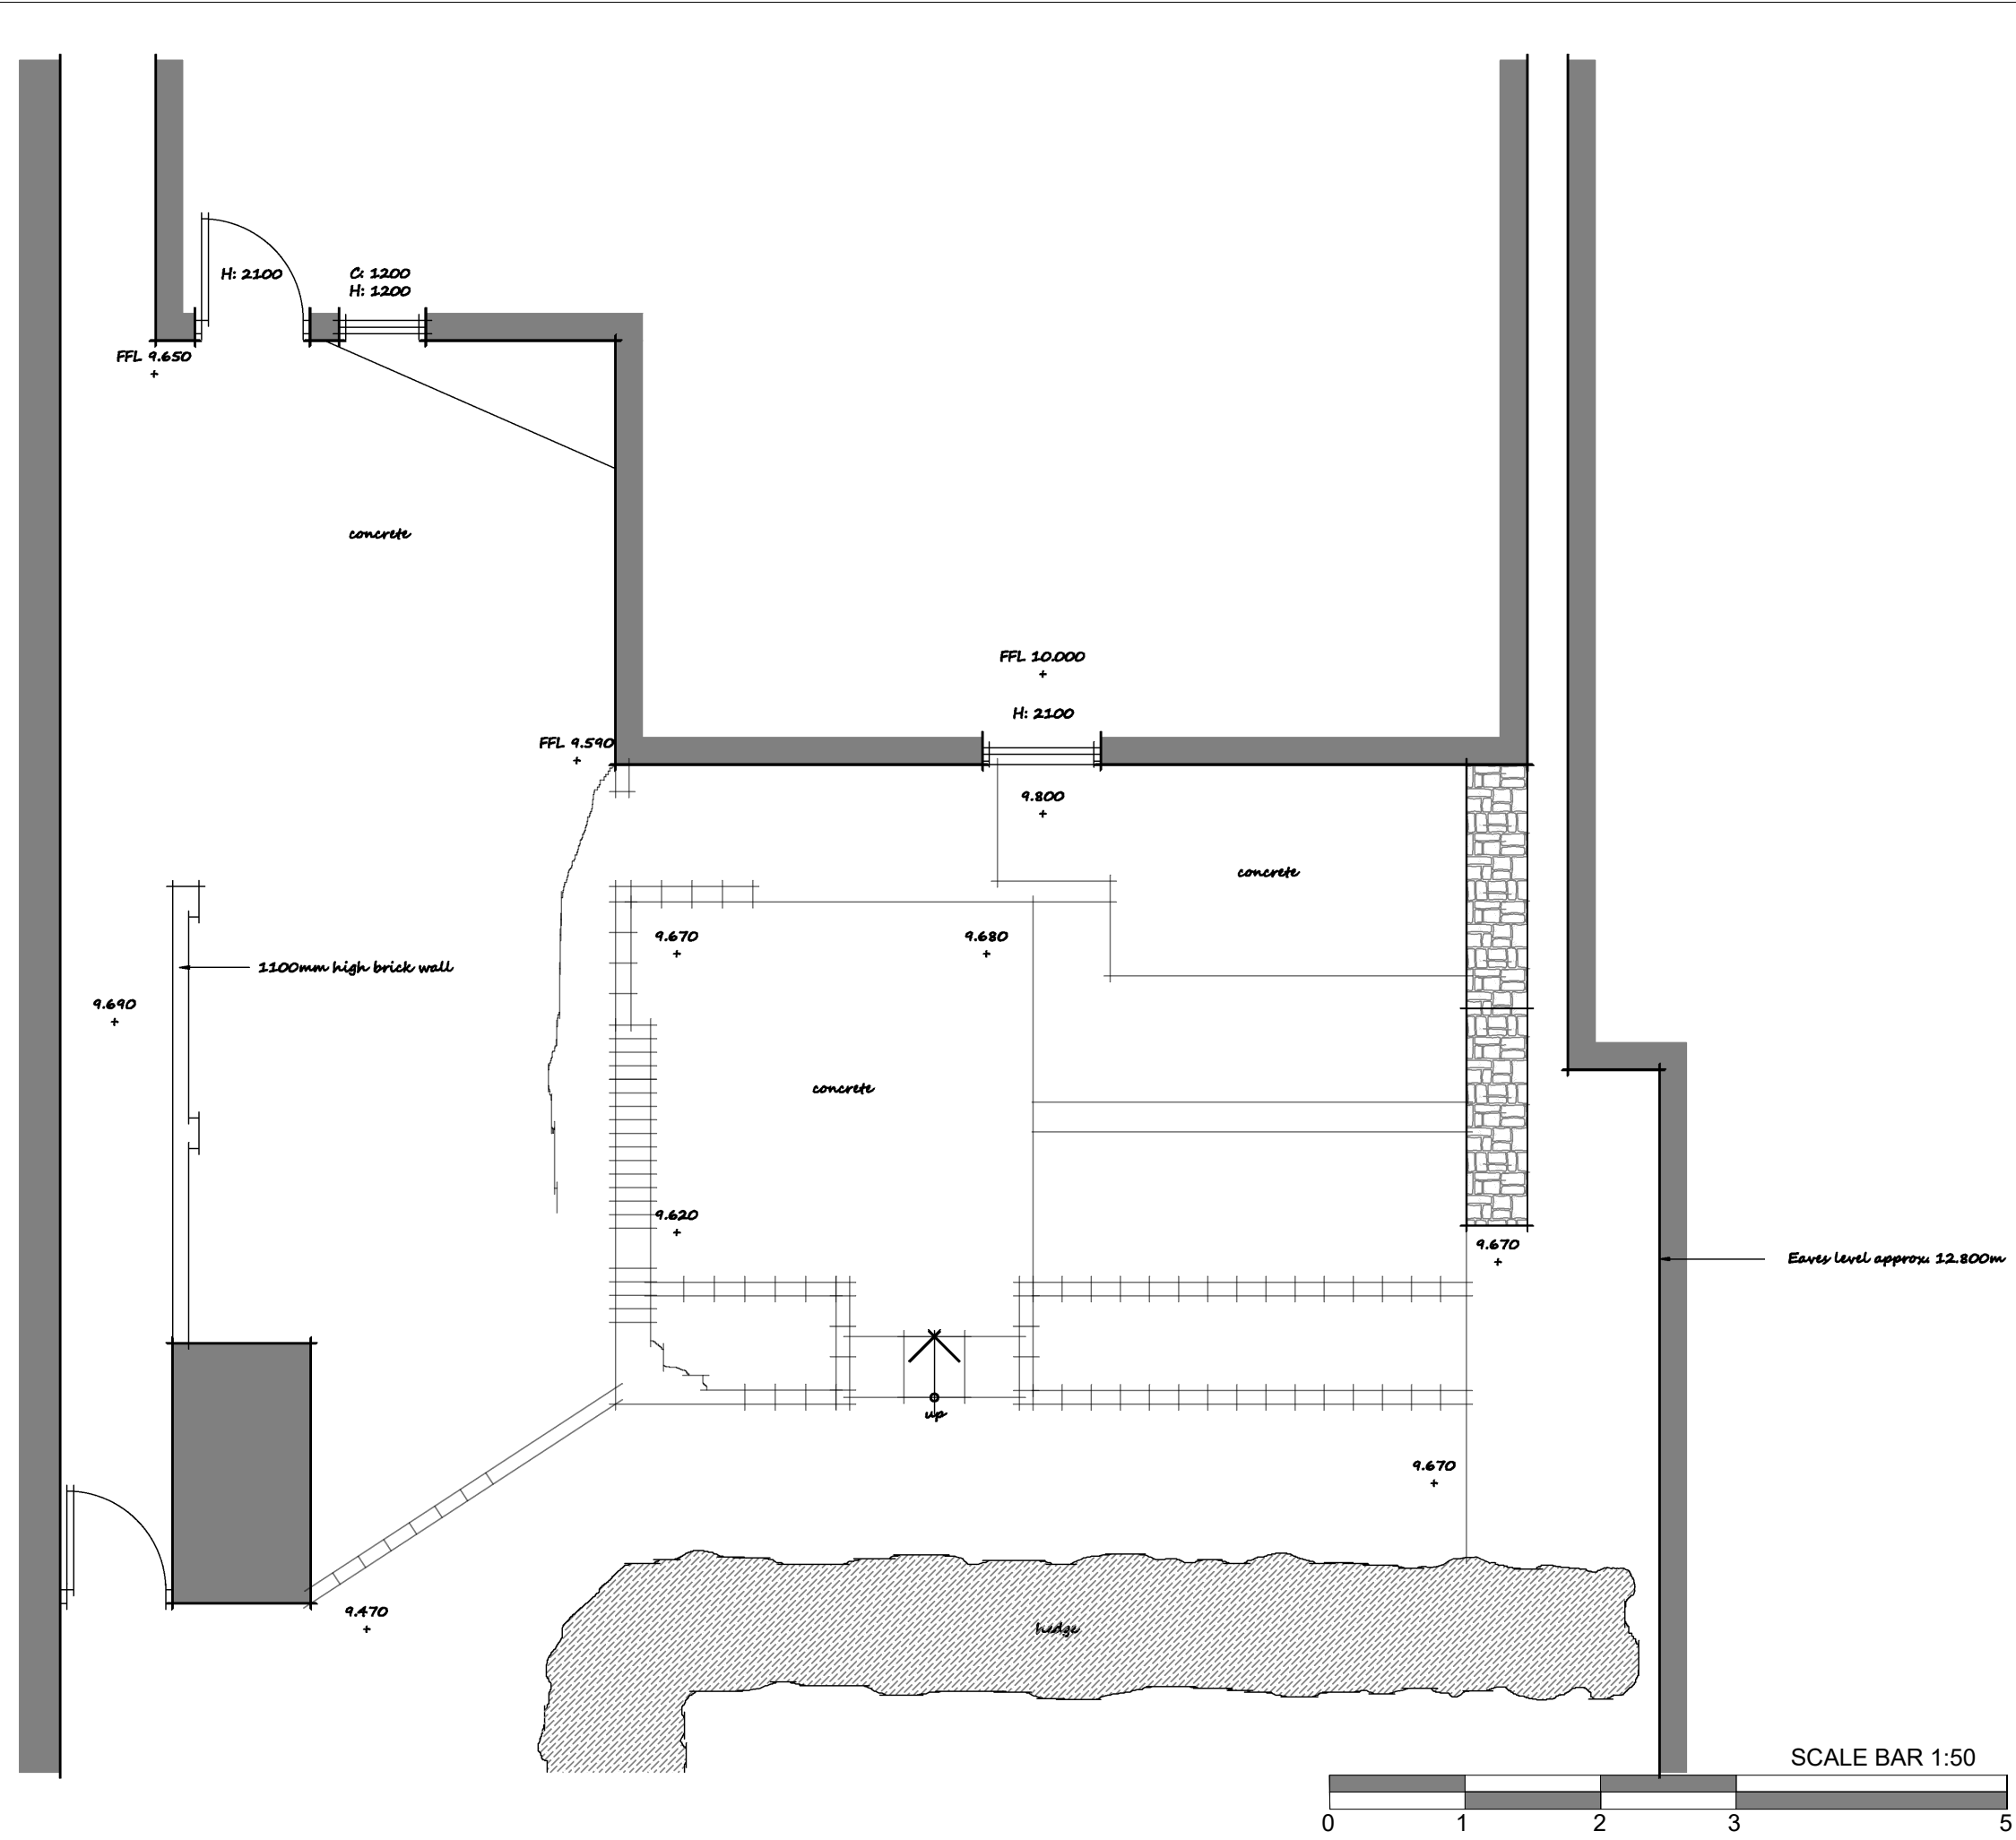

COPYRIGHT © StudioLite Ltd

Never scale from this drawing. Always refer to figured dimensions.

Contractors, subcontractors and suppliers to verify ALL dimensions on site PRIOR to commencing any work or producing any shop drawings or similar.

This drawing is to be read in conjunction with ALL consultants information such as structural, mechanical and electrical engineers drawings and all discrepancies are to be reported to the architect.

NOTES

P01	23.12.25	First issue	RH / SLA
REV	DATE	REVISION NOTES	BY / CHKD



STUDIOLITE ARCHITECTS

STUDIOLITE ARCHITECTS

E: richardholmandesign@gmail.com
W: www.studiolitearchitect.com
M: 07403 246 159

RIBA Chartered Practice | ARB Registered Practice

**6 George Street,
Warminster
Wiltshire
BA12 8QA**

PROJECT

Demolition of building to grade II listed property.

DRAWING TITLE

Existing Site Plan

DRAWING STATUS PLANNING ISSUE			RIBA STAGE STAGE 3	BIM STATUS S0
DRAWN RH	CHECKED SLA	DATE 23.12.2025	SCALE 1:50 @ A3	JOB NO 0142
DRAWING No 0142-SLA-01-00-DR-A-0001				REVISION P01