



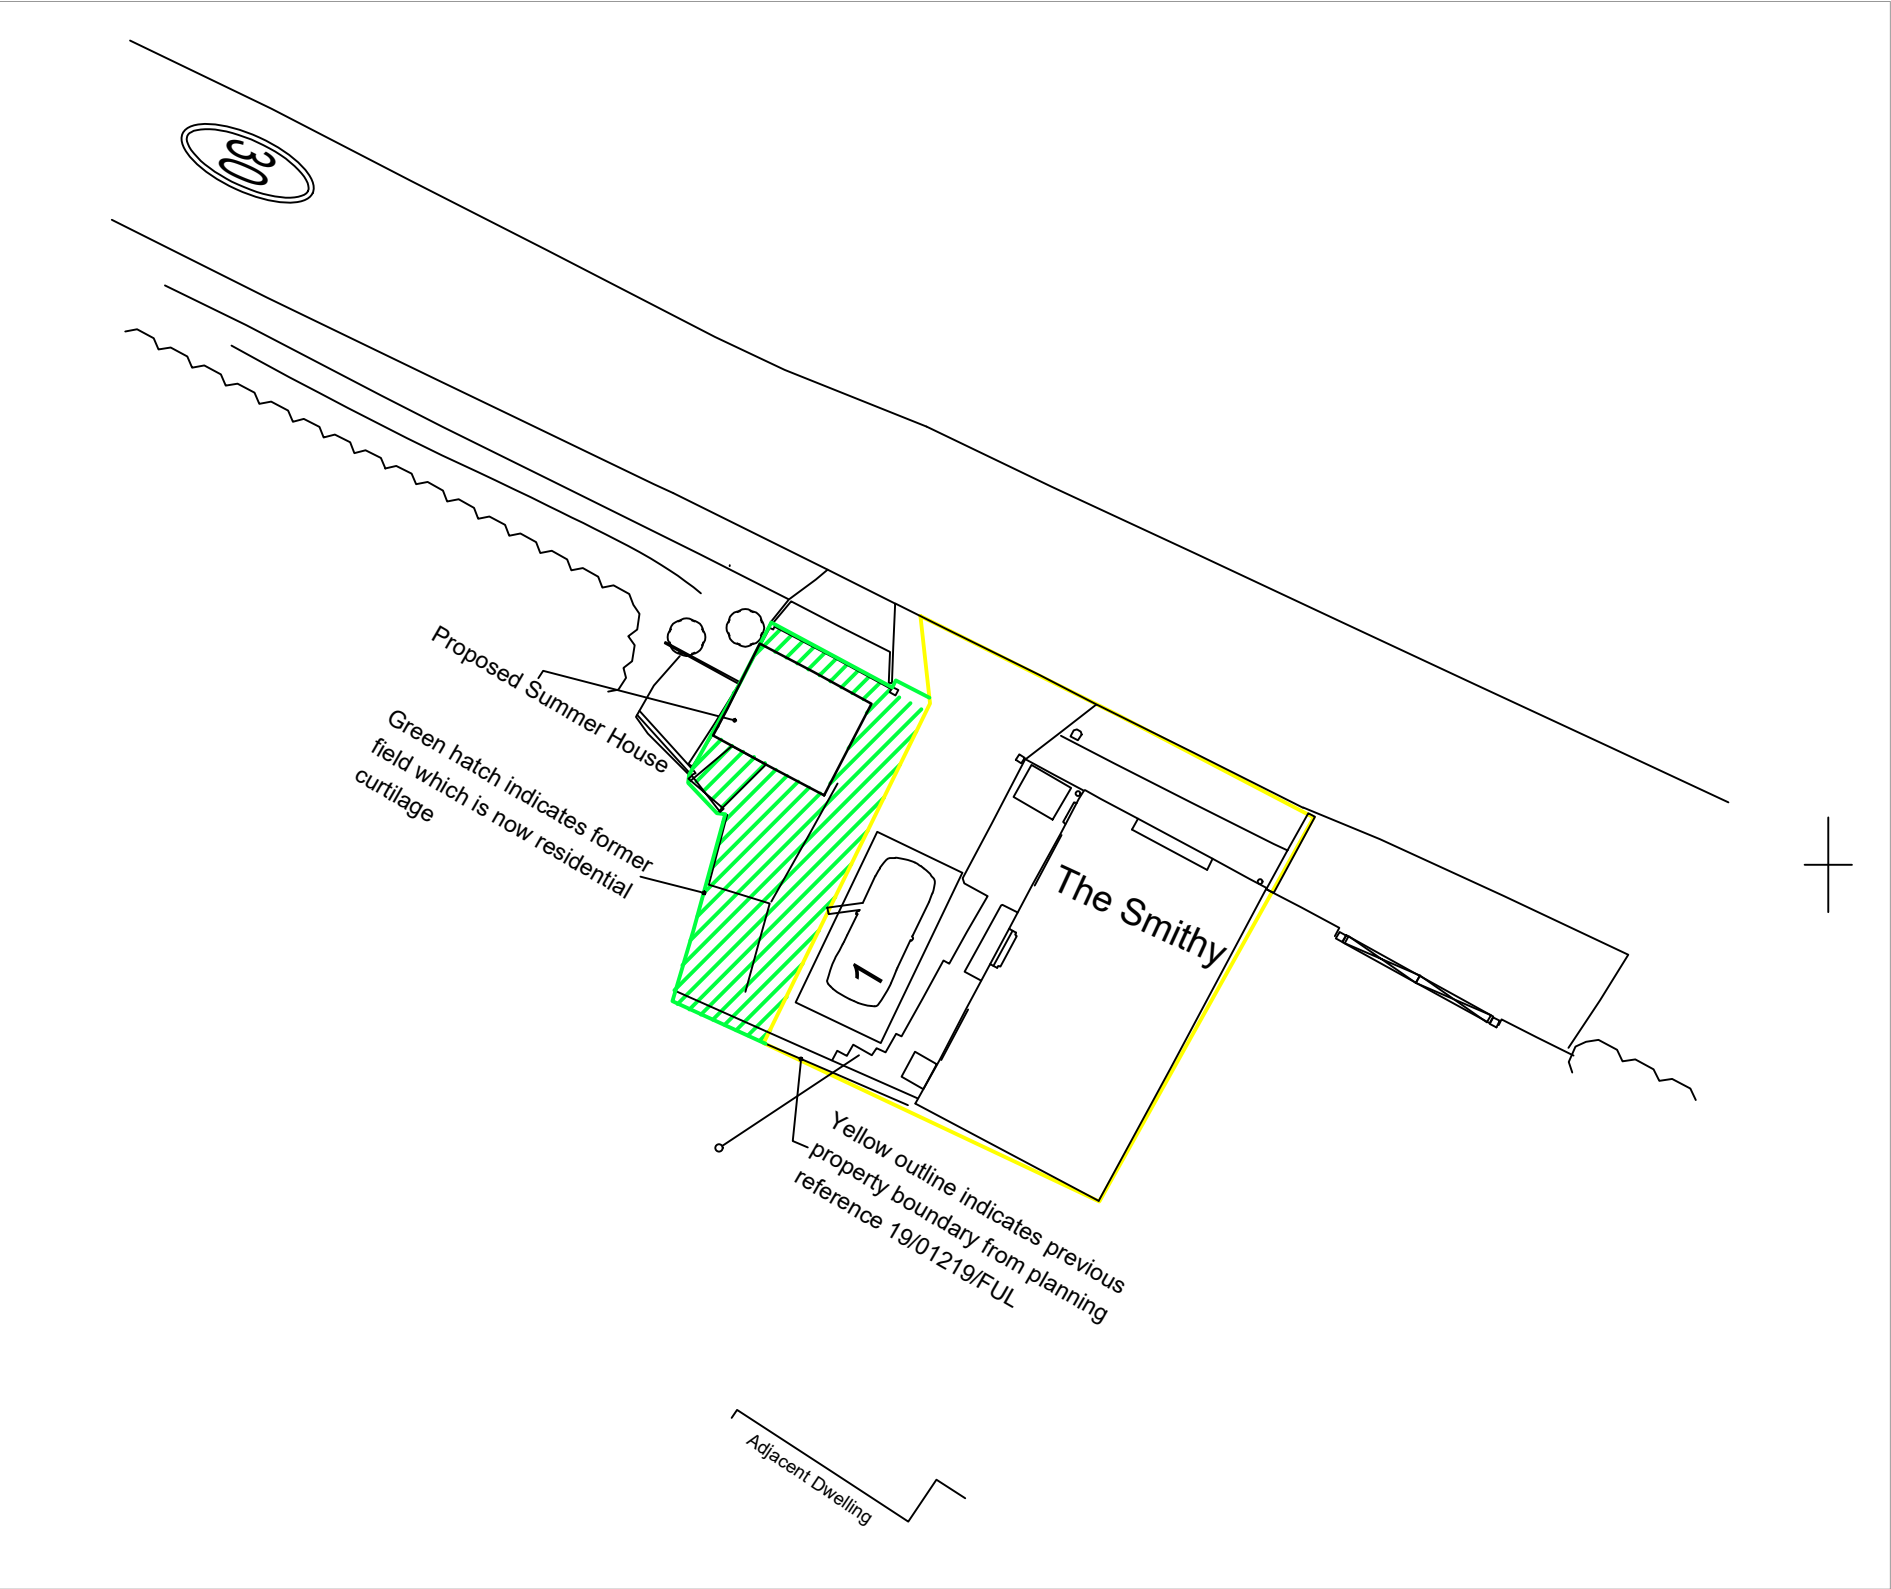

THIS DRAWING IS COPYRIGHT
Contractor must take site sizes

Any discrepancies between the
drawing and site conditions
should be reported to the
Principal Designer

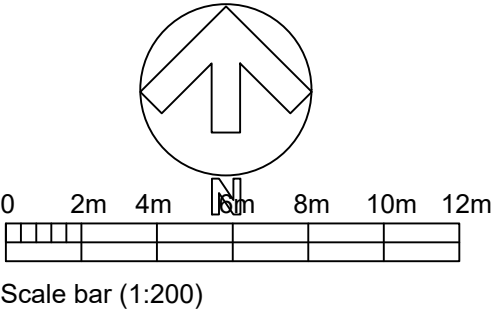

B	16/01/26	Adjusting location of summerhouse to avoid visibilty splay	JAG
A	07/01/26	Changes to reflect Highway's comments	JAG
Rev.	Date		Init

CLIENT			Miss R Bailey
PROJECT			Proposed Summerhouse, The Smithy, East Tytherton
DRAWING			Proposed Site Plan Indicating Previous and Current Residential Curtilage
DRAWN: JAG	Date: 15/10/2025	Scale: 1:200 @ A3	
Drawing number: 4425-04		Rev. B	

DOLMAN
ARCHITECTURAL DESIGNERS BUILDING SURVEYORS
COST CONSULTANTS CDM PRINCIPAL DESIGNERS
Sussex House
Bath Road
Devizes
Wiltshire SN10 2AF
Tel: 01380 729456
Web: www.dolmansurveyors.co.uk
Email: info@dolmansurveyors.co.uk