




DO NOT SCALE FROM THIS DRAWING
All dimensions to be checked on site prior to manufacture of prefabricated items. Any discrepancy or query to be reported and clarified before associated work proceeds. All construction to be in accordance with relevant Trade and Professional Standards and Guidelines, Statutory requirements and product manufacturers' specifications. Read in conjunction with Finishing specification, Workmanship specification, all other associated drawings issued and details which may be issued from time to time.




Front Elevation

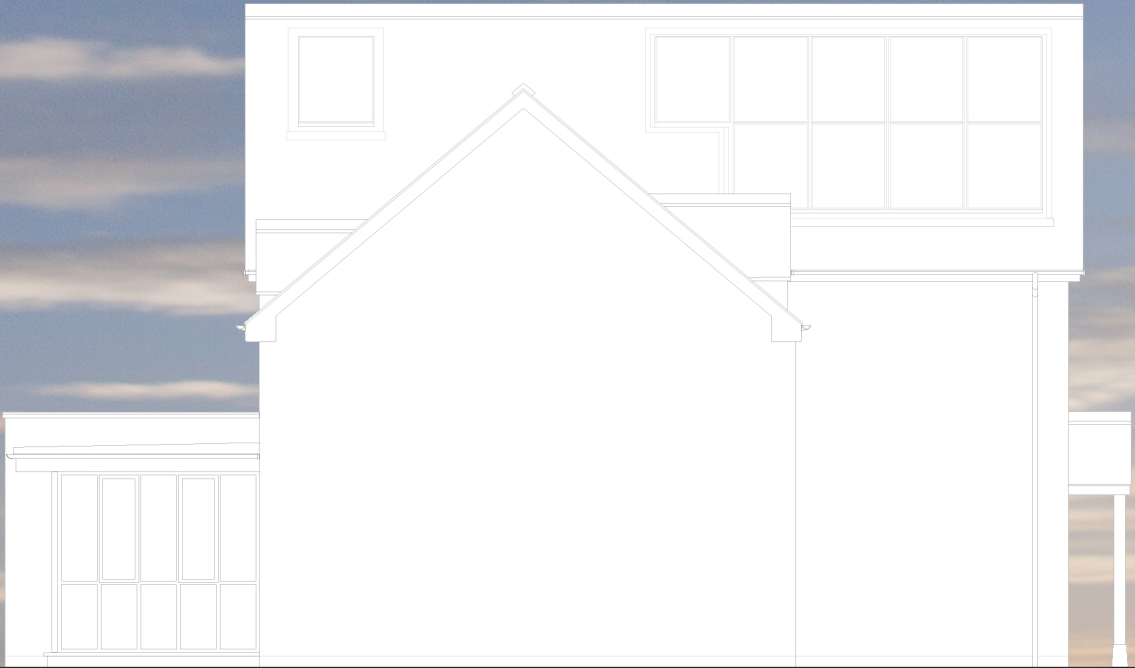


Side Elevation



Rear Elevation

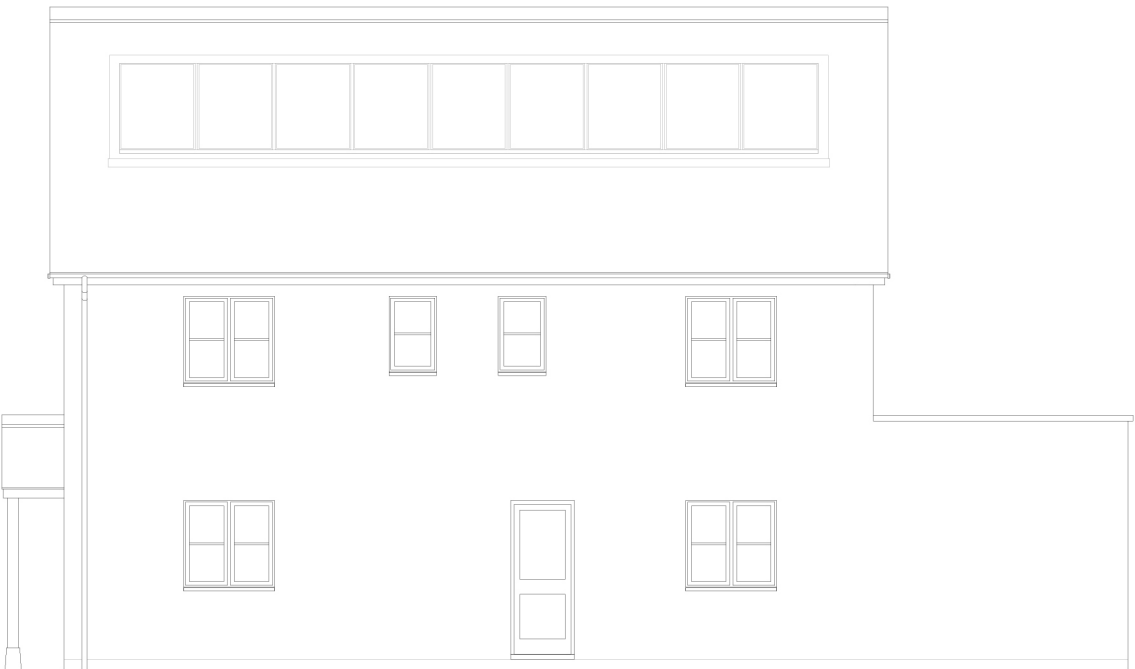

Side Elevation

 

Rev	Description	Date	Initial	Checked
 Newland HOMES				

Stones Farm,
Cricklade
House Type Elevations
(PL)

1:100@A3
Scale
247-40-02
Drawing No.

CC
Drawn
January 2026
First Issue
-
Revision