





Do Not Scale
Use Figured Dimensions Only

Outline of
proposed
Boundary Wall

EXISTING REAR ELEVATION

PROPOSED REAR ELEVATION - View from
far side of proposed Boundary Wall

Notes/Revisions

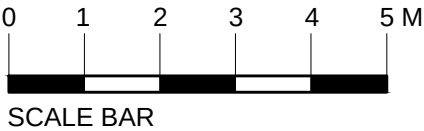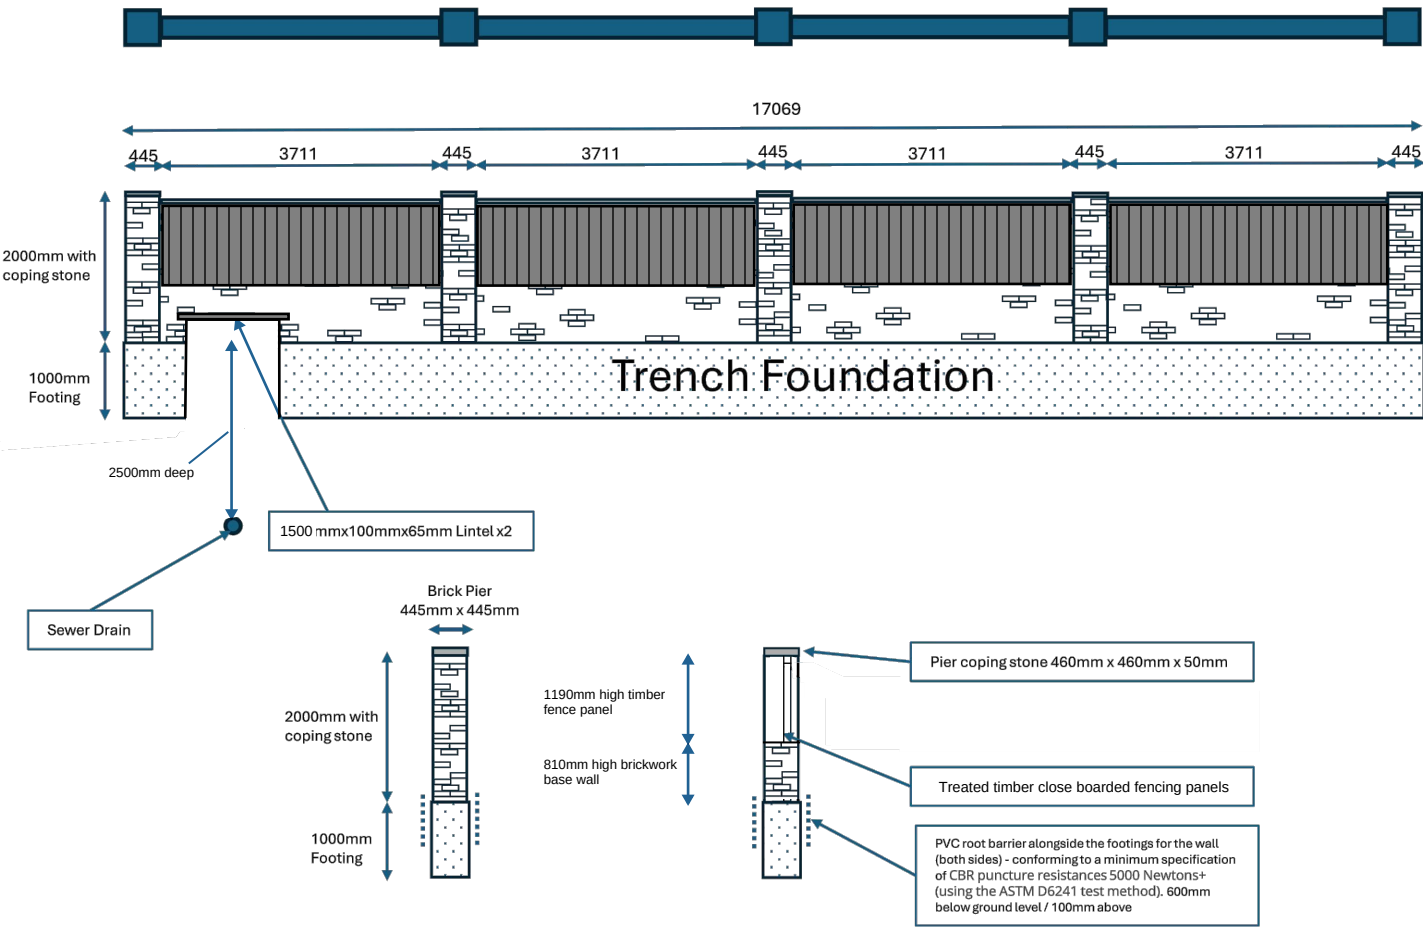

PROPOSED BOUNDARY WALL PLAN & ELEVATION

Client
MR P DOOGUE
18 CLIPSHAM RISE
TROWBRIDGE WILTSHIRE

Project
PROPOSED REAR BOUNDARY
WALL

Description
PLAN AND ELEVATIONS

CAD Ref.	Scale 1:100 @ A3	
	Rev. B	Date 15/01/26
Dwg. No. 001		