





**DO NOT SCALE FROM THIS DRAWING**  
All dimensions to be checked on site prior to manufacture of prefabricated items. Any discrepancy or query to be reported and clarified before associated work proceeds. All construction to be in accordance with relevant Trade and Professional Standards and Guidelines, Statutory requirements and product manufacturers' specifications. Read in conjunction with Finishing specification, Workmanship specification, all other associated drawings issued and details which may be issued from time to time.

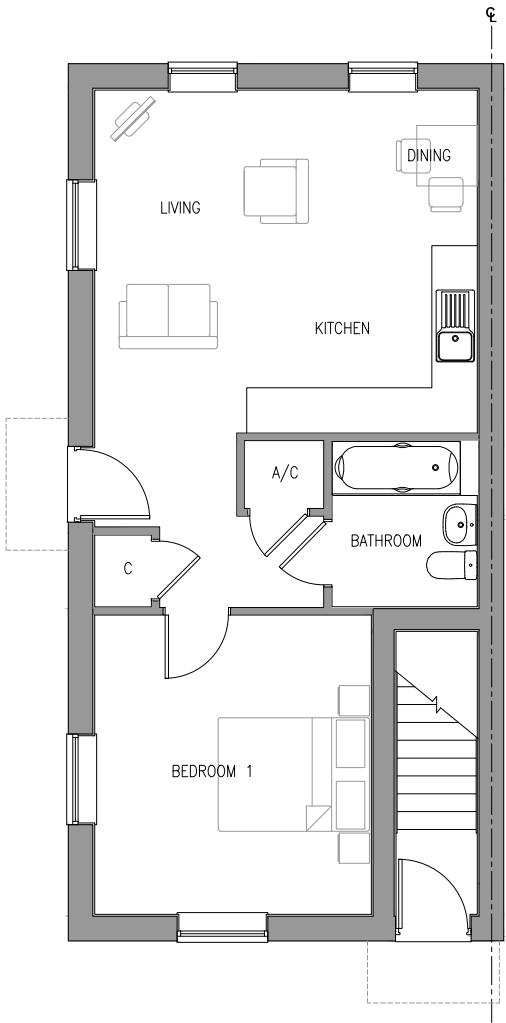

Ground Floor Plan

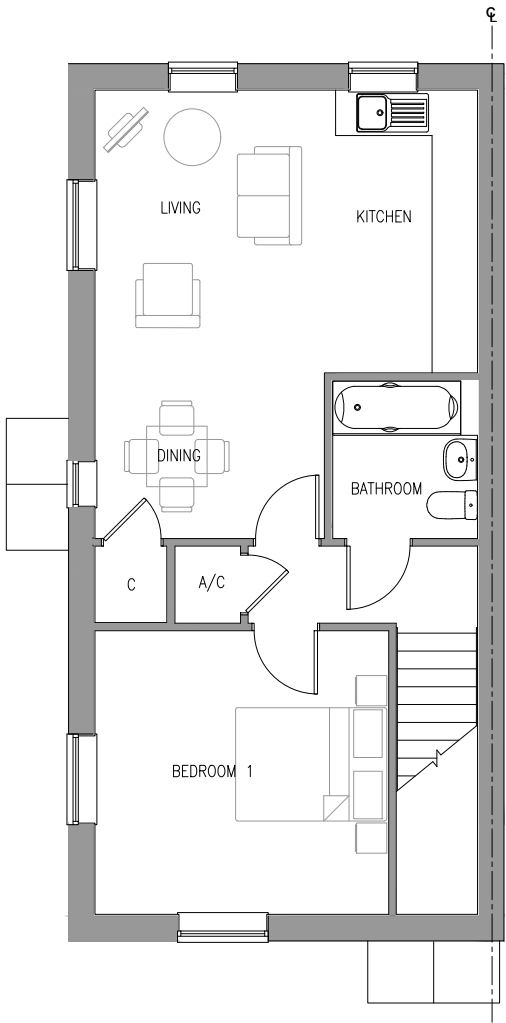


First Floor Plan

| Rev | Description | Date | Initial | Checked |
|-----|-------------|------|---------|---------|
|-----|-------------|------|---------|---------|



Stones Farm,  
Cricklade  
House Type Plans  
(1B2P M4(2))

 

1:100@A3  
Scale

**247-44-01**  
Drawing No.

CC  
Drawn  
January 2026  
First Issue  
-  
Revision