


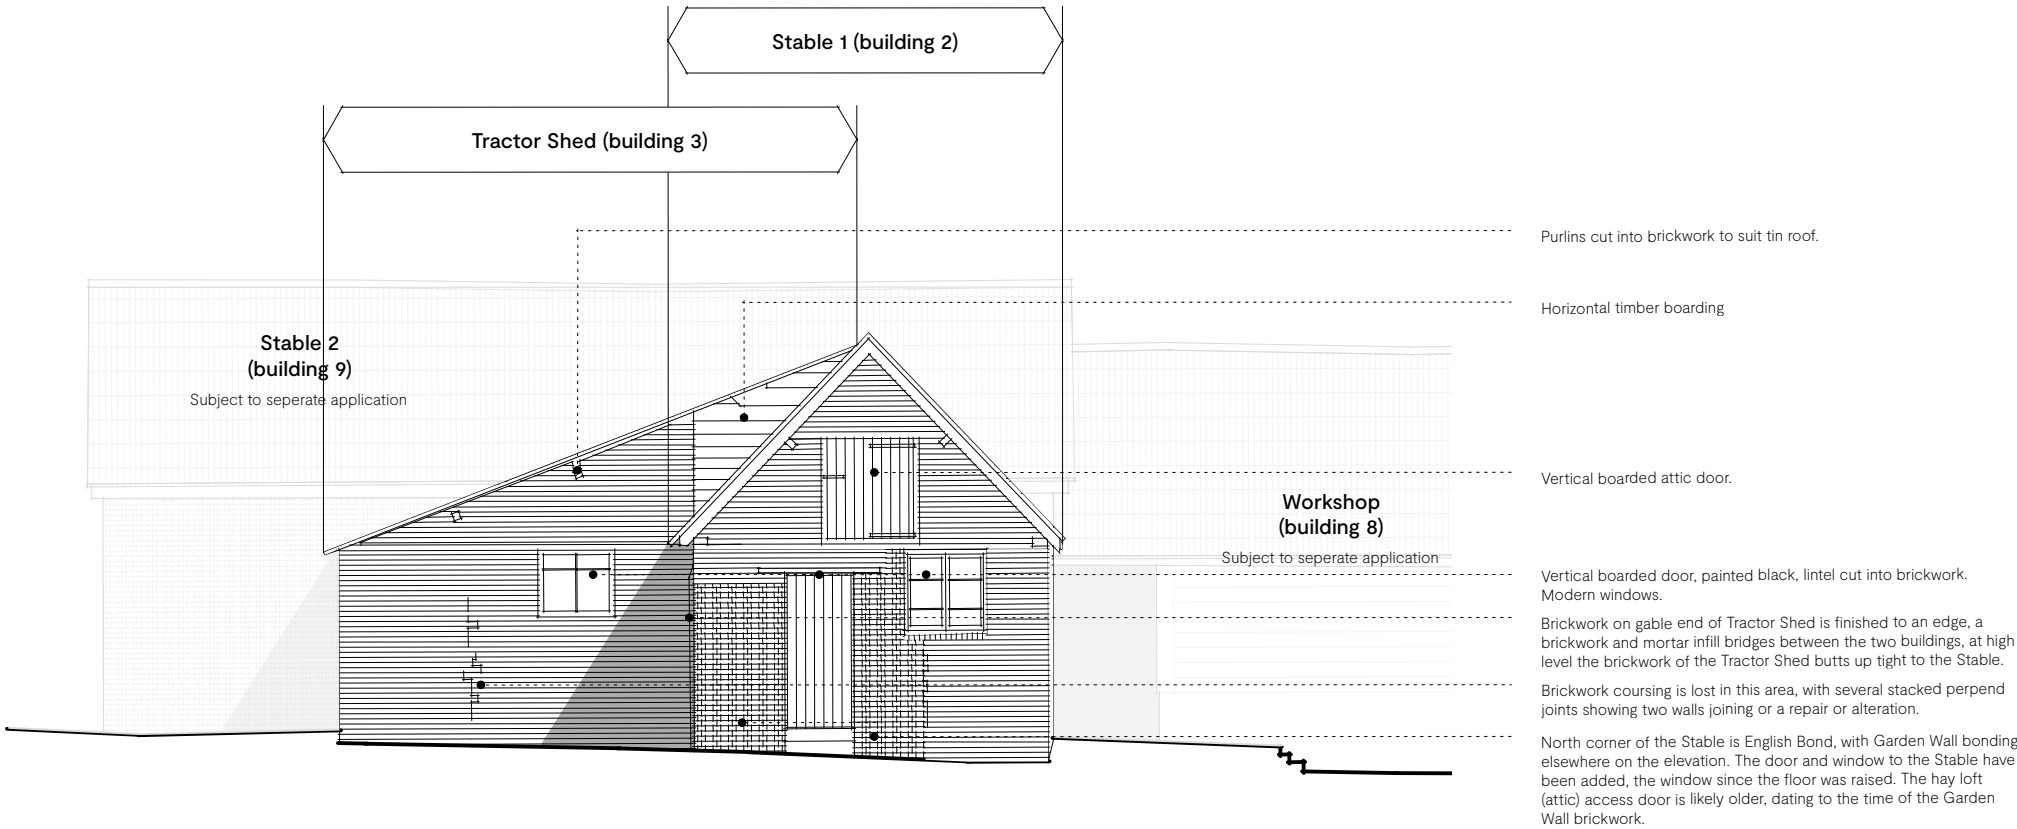

Purlins cut into brickwork to suit tin roof.

Horizontal timber boarding

Vertical boarded attic door.

Vertical boarded door, painted black, lintel cut into brickwork. Modern windows.

Brickwork on gable end of Tractor Shed is finished to an edge, a brickwork and mortar infill bridges between the two buildings, at high level the brickwork of the Tractor Shed butts up tight to the Stable.

Brickwork coursing is lost in this area, with several stacked perpendicular joints showing two walls joining or a repair or alteration.

North corner of the Stable is English Bond, with Garden Wall bonding elsewhere on the elevation. The door and window to the Stable have been added, the window since the floor was raised. The hay loft (attic) access door is likely older, dating to the time of the Garden Wall brickwork.

PLANNING & LISTED BUILDING CONSENT Notes

- All Drawings to be read in conjunction with supporting Design & Heritage Statement
- Do not scale from this drawing use figured dimensions only. All dimensions are to be checked on site.
- Contractor to report any discrepancies, drawing errors and omissions to Chalk Architects immediately
- All structural elements to Structural Engineer's details and specifications
- All work subject to Listed Building Consents & Planning Approval including conditions issued by Local Planning Authority
- All work to comply with guidance within relevant UK Building Regulations Approved Documents
- All work subject to the Party Wall Act etc 1996.

Revision: Date: Reason:

LBC & PLANNING

Stable 1 & Tractor Shed
Manor Farmhouse [SN10 5UE]

22-03.02-E22

Existing North West Elevation

Scale:	Paper size:	Date:	Drawn by:	Checked by:
1:100	A3	30/08/2024	JM	AM



Chalk.