


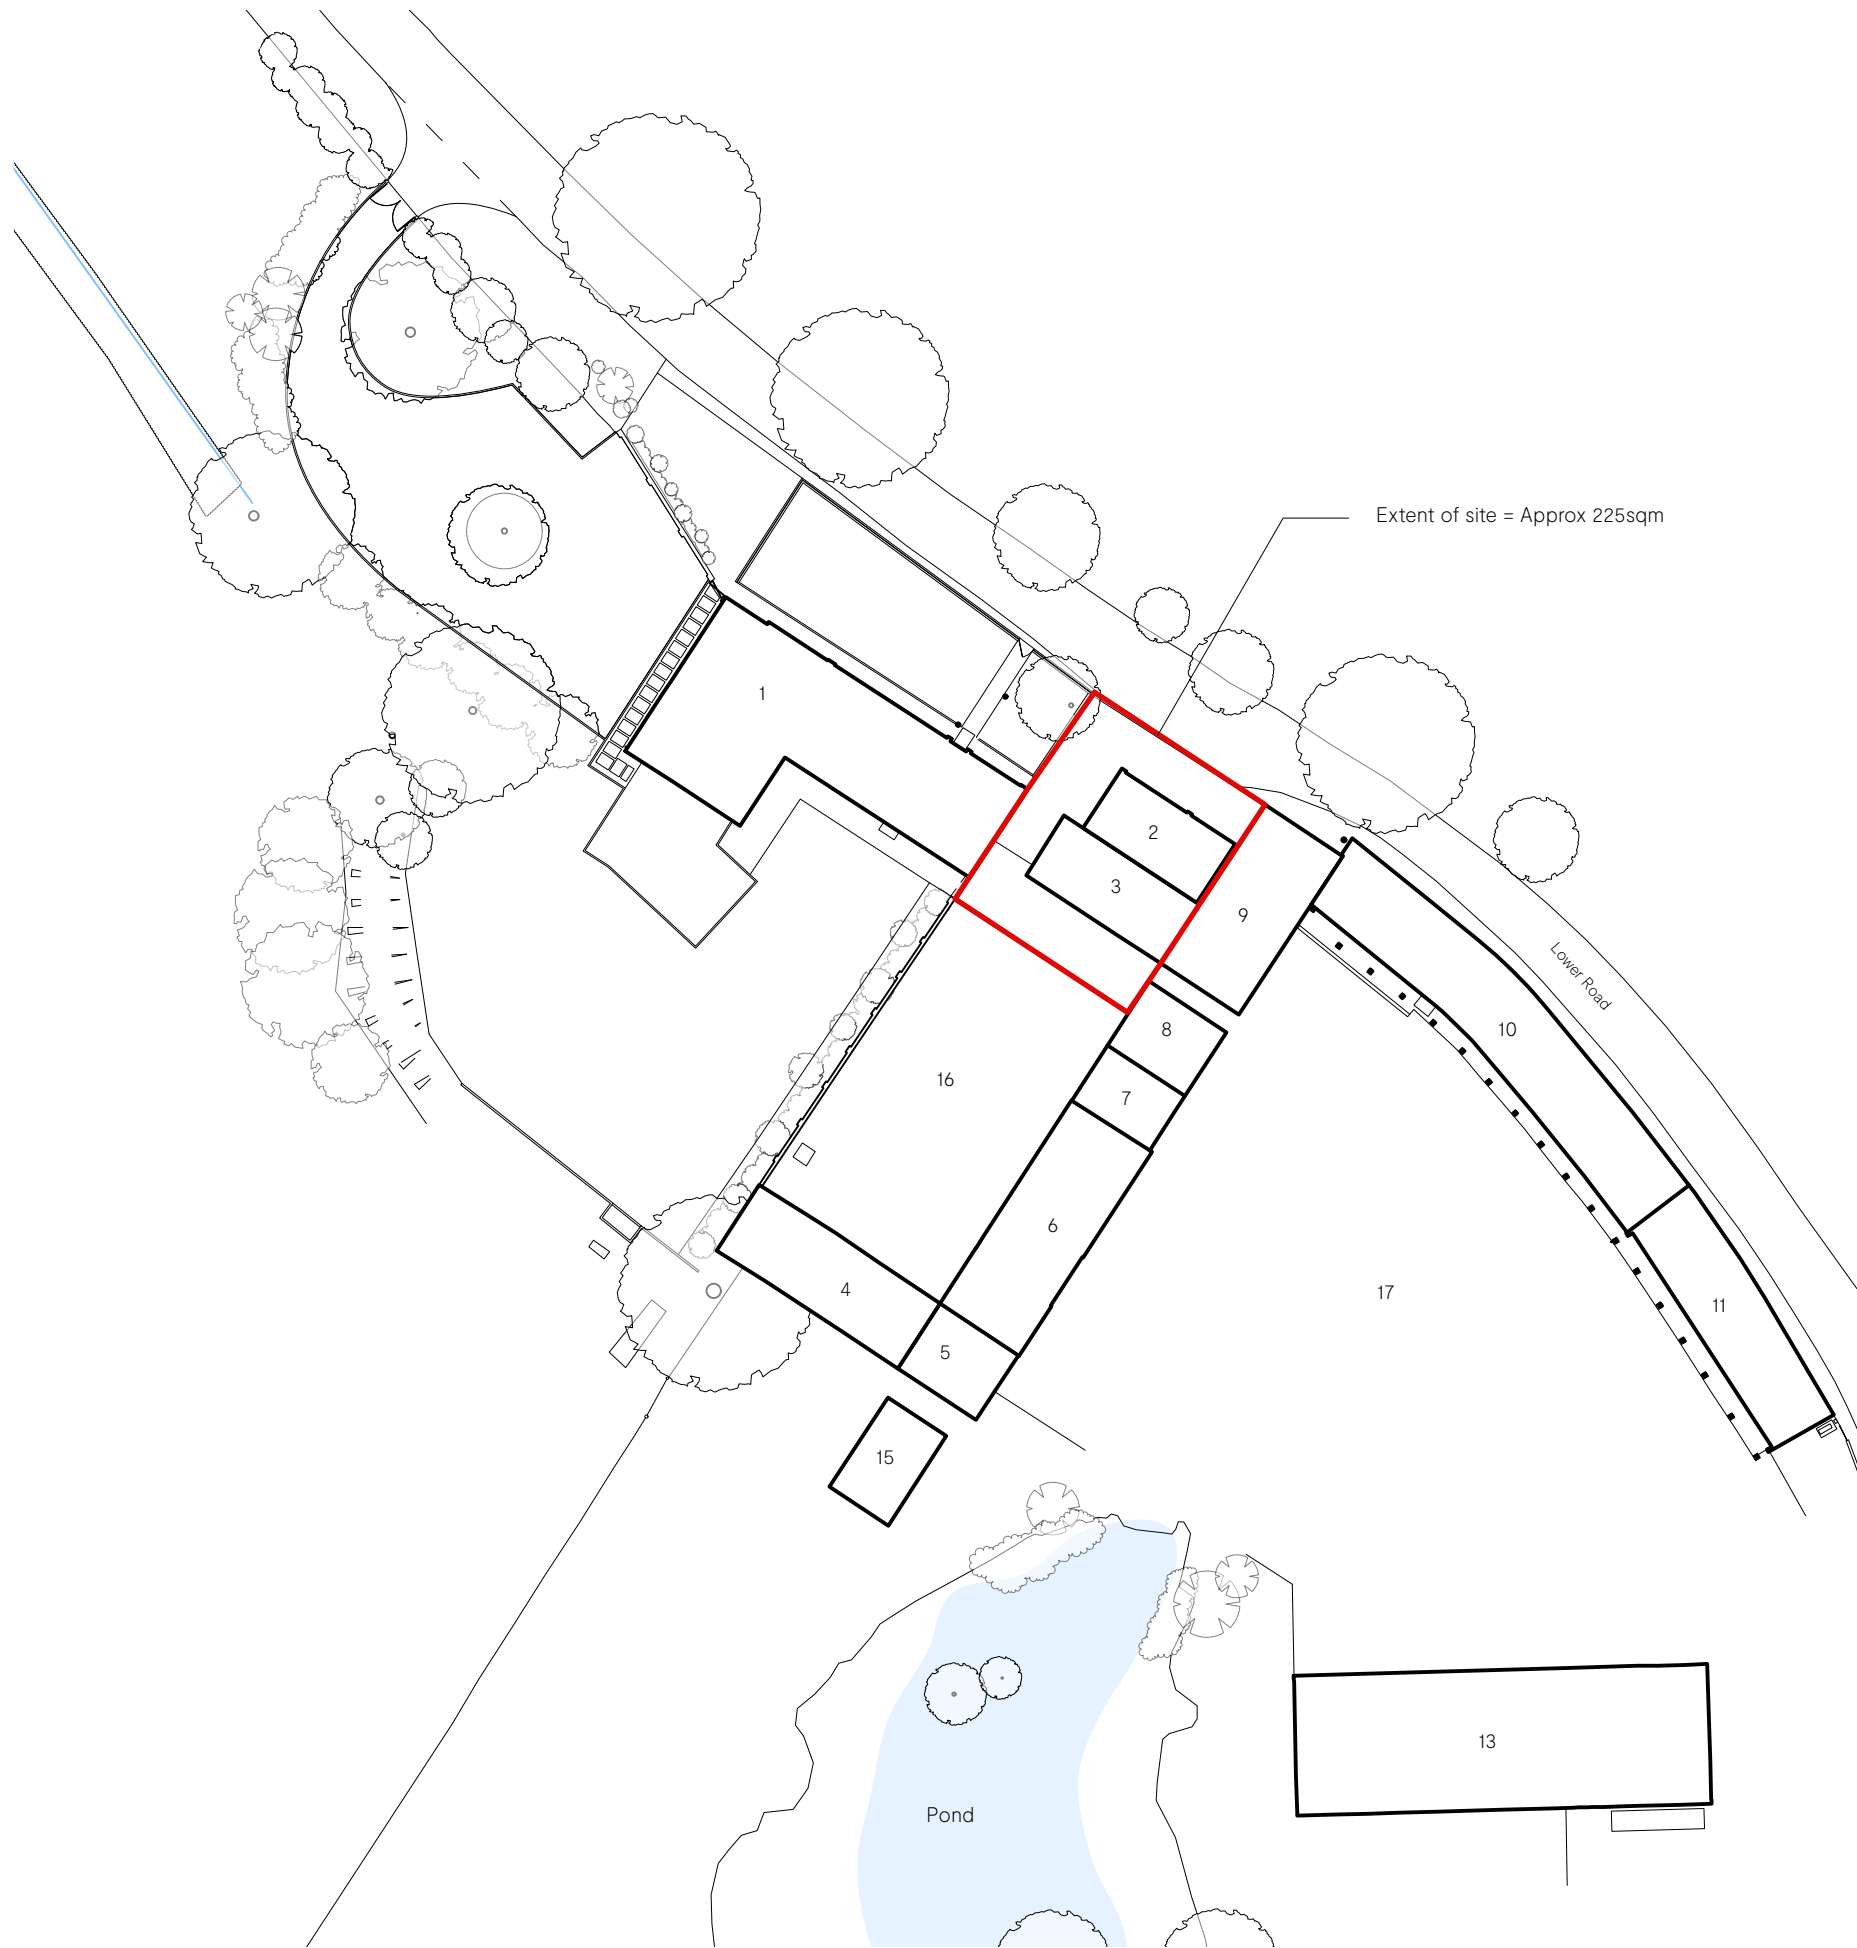

- PLANNING & LISTED BUILDING CONSENT Notes**
- A. All Drawings to be read in conjunction with supporting Design & Heritage Statement
  - B. Do not scale from this drawing use figured dimensions only. All dimensions are to be checked on site.
  - C. Contractor to report any discrepancies, drawing errors and omissions to Chalk Architects immediately
  - D. All structural elements to Structural Engineer's details and specifications
  - E. All work subject to Listed Building Consents & Planning Approval including conditions issued by Local Planning Authority
  - F. All work to comply with guidance within relevant UK Building Regulations Approved Documents
  - G. All work subject to the Party Wall Act etc 1996.

**Key to buildings**

- 1 Farmhouse (inc dairy & cheeseroom)
- 2 Tractor shed
- 3 Stable 1
- 4 Storage Building
- 5 Former bull building
- 6 Threshing barn
- 7 Link
- 8 Workshop
- 9 Stable 2
- 10 Cow House
- 11 Implement shed
- 12 Piggery
- 13 Dutch Barn North
- 14 Dutch Barn South
- 15 Courtyard
- 16 Farmyard
- 17 Field
- 18

Revision:      Date:      Reason:

**LBC & PLANNING**

Stable 1 & Tractor Shed  
Manor Farmhouse [SN10 5UE] **22-03.02-100**

**Site Plan**

Scale:      Paper size:      Date:      Drawn by:      Checked by  
1:500      A3      30/08/2024      JM      AM



**Chalk.**

