


- A. All Drawings to be read in conjunction with supporting Design & Heritage Statement
- B. Do not scale from this drawing use figured dimensions only. All dimensions are to be checked on site.
- C. Contractor to report any discrepancies, drawing errors and omissions to Chalk Architects immediately
- D. All structural elements to Structural Engineer's details and specifications
- E. All work subject to Listed Building Consents & Planning Approval including conditions issued by Local Planning Authority
- F. All work to comply with guidance within relevant UK Building Regulations Approved Documents
- G. All work subject to the Party Wall Act etc 1996.

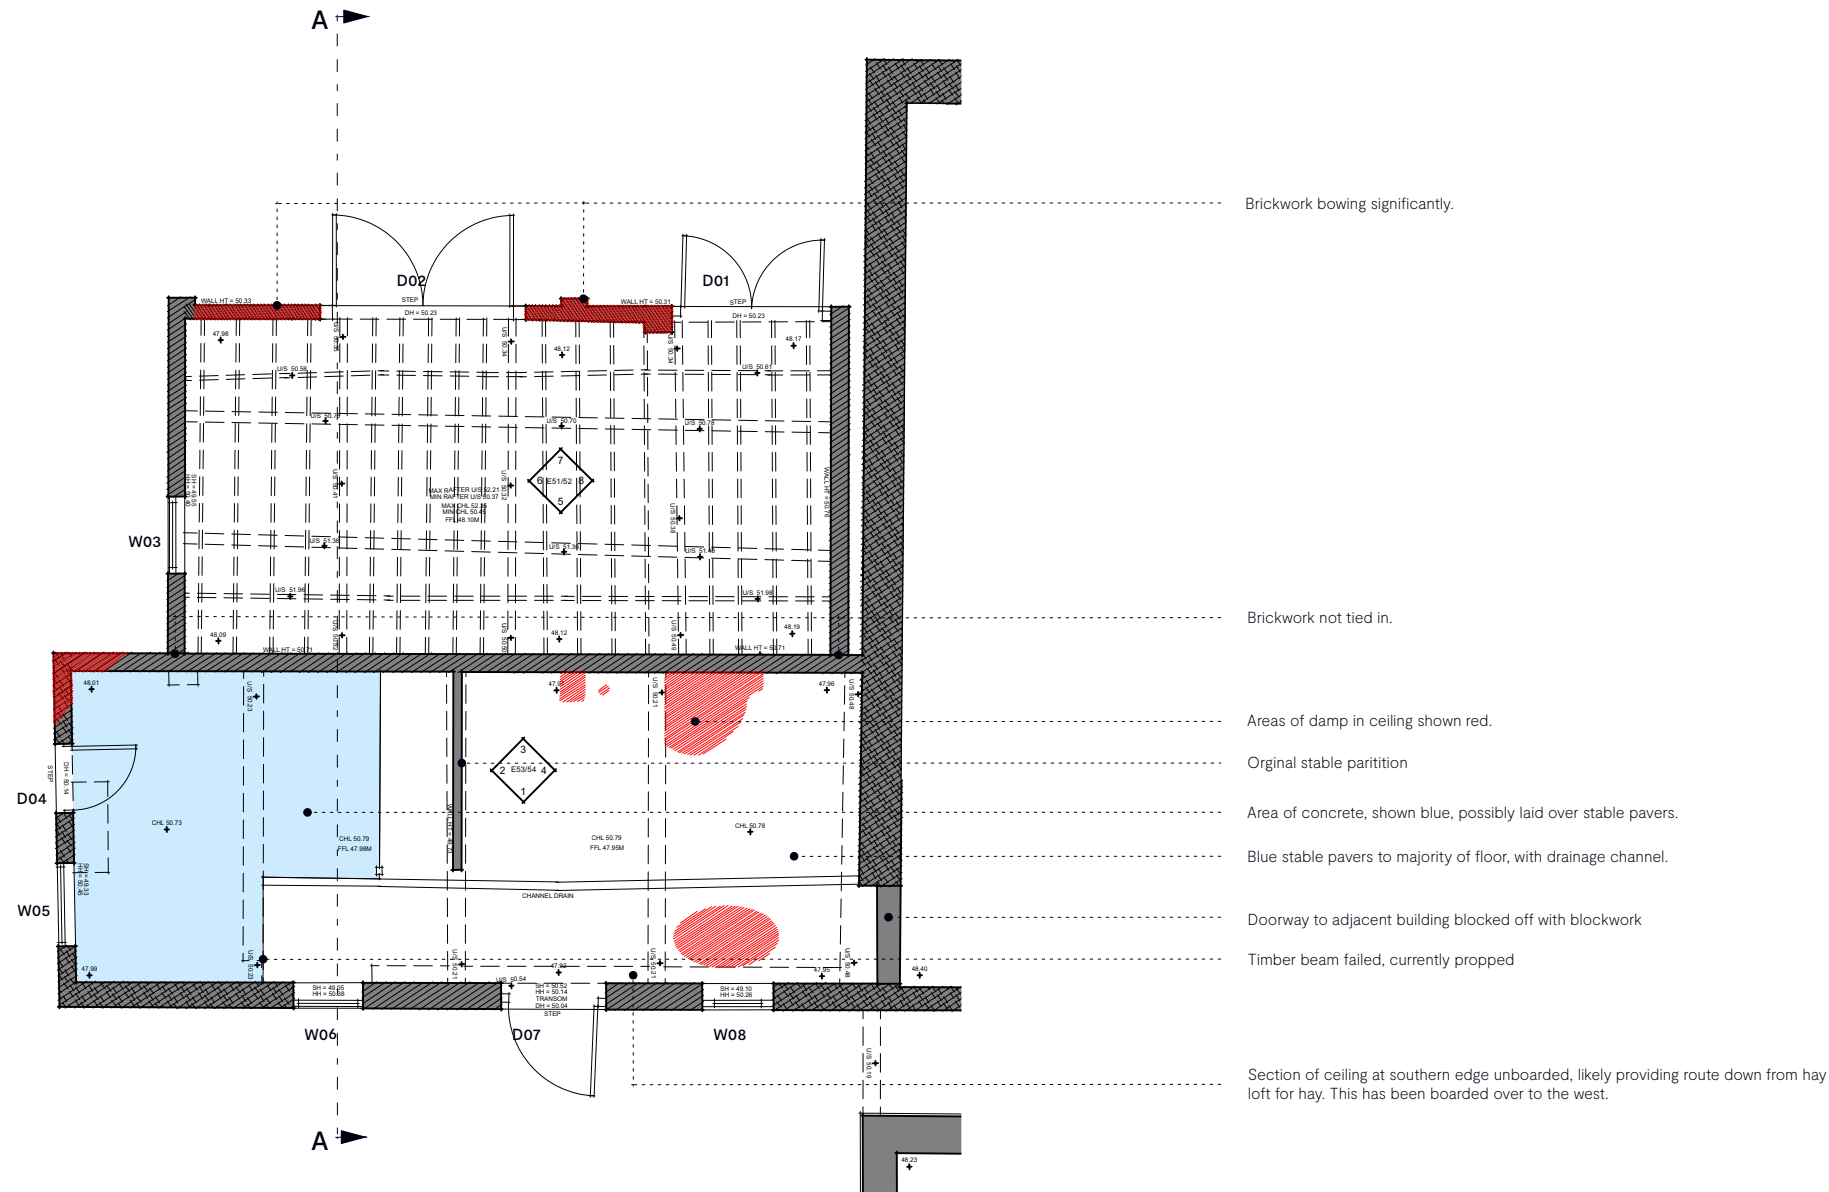

Heritage & Conservation Notes

- No historic fabric to be removed or altered unless otherwise stated. If in doubt, please contact Chalk Architects Ltd or the Local Authority Conservation Officer.
- All repairs to be in timber, using material of the same species, grain direction, dryness and quality.
- All existing ironmongery to be retained unless otherwise stated.

KEY

- | | |
|---|--|
|  | English Bond brickwork, likely pre 1832 |
|  | Garden Wall Bond brickwork, likely between 1889 and mid 20th century |
|  | Flemish Bond brickwork, likely late 20th century |
|  | Red hatch - areas in poor condition |

Revision: Date: Reason:

LBC & PLANNING

Stable 1 & Tractor Shed
Manor Farmhouse [SN10 5UE]

22-03.02-E10

Existing Ground Floor Plan

Scale:	Paper size:	Date:	Drawn by:	Checked by
1:100	A3	30/08/2024	JM	AM



Chalk.