




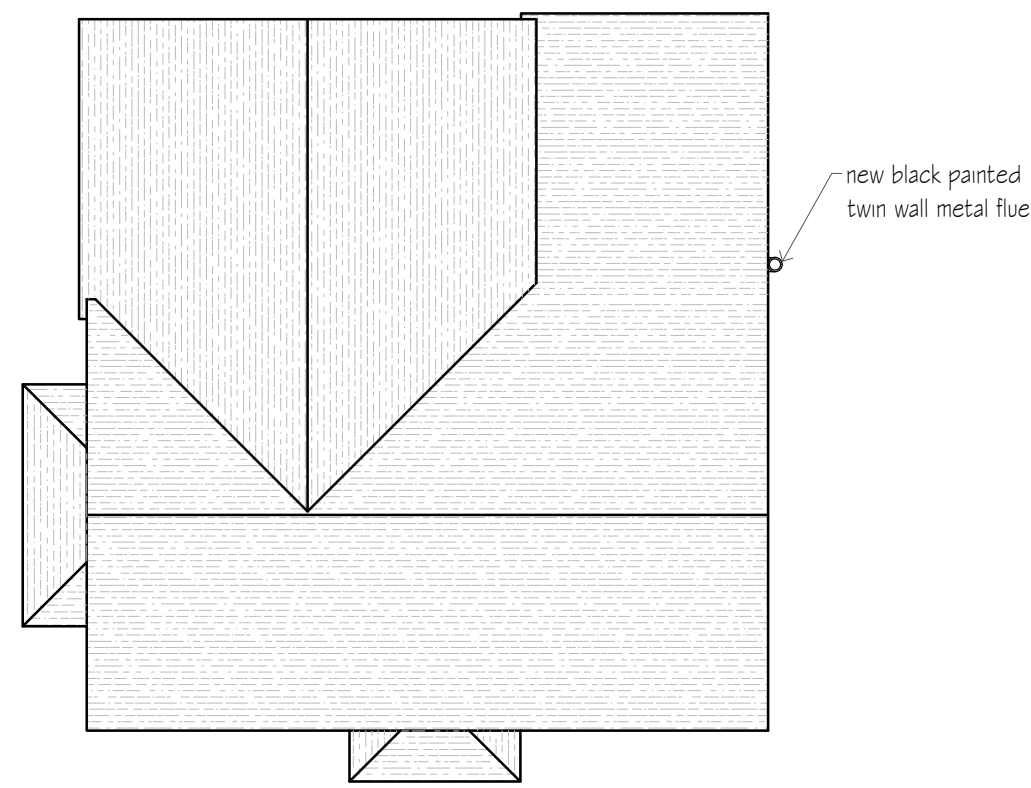


PROPOSED ROOF FLOOR PLAN
1:100

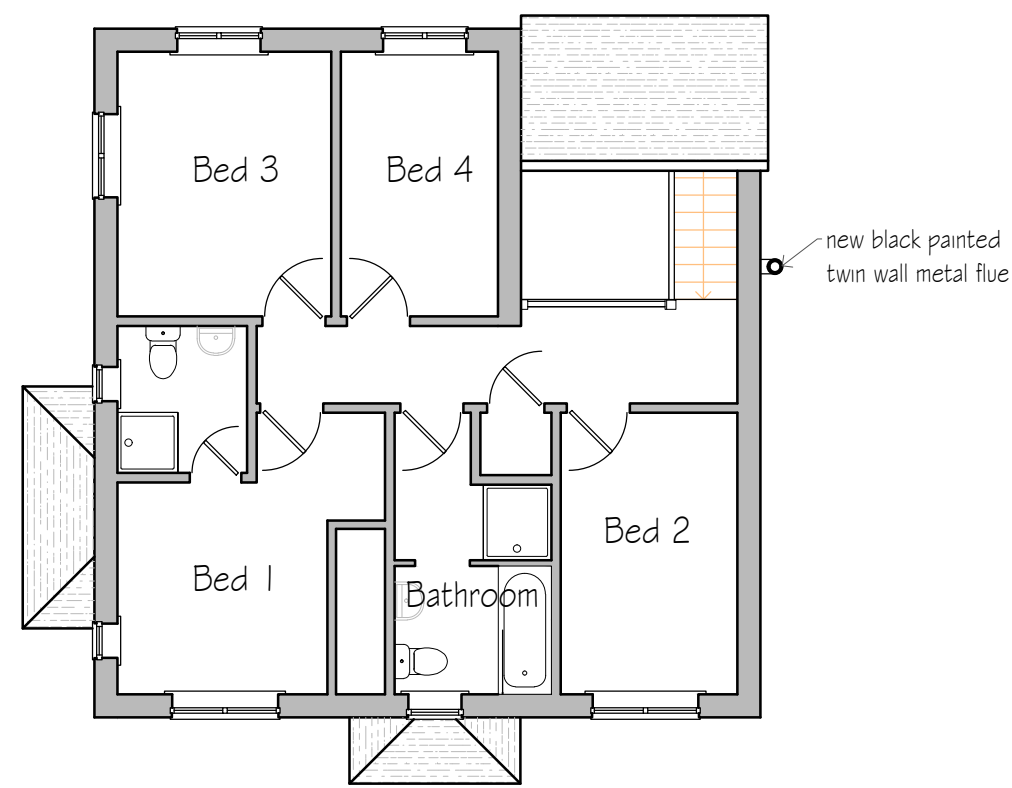

PROPOSED FIRST FLOOR PLAN
1:100

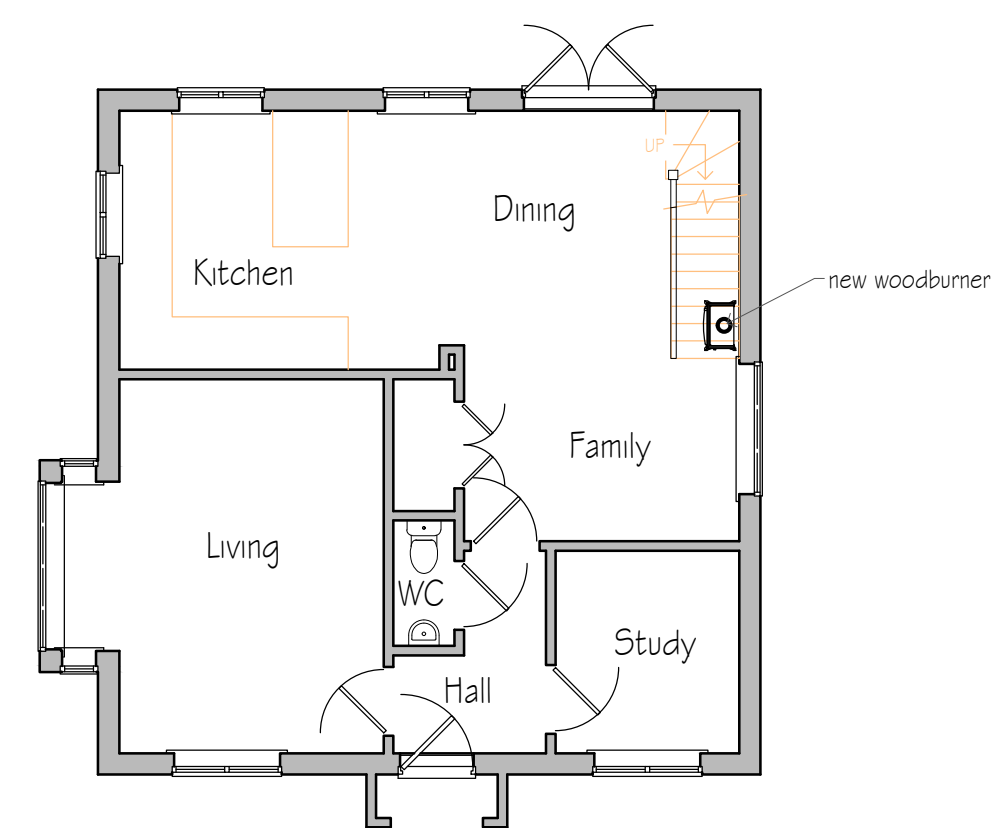


PROPOSED GROUND FLOOR PLAN
1:100

 

PROPOSED NORTH EAST ELEVATION
1:100



PROPOSED NORTH WEST ELEVATION
1:100

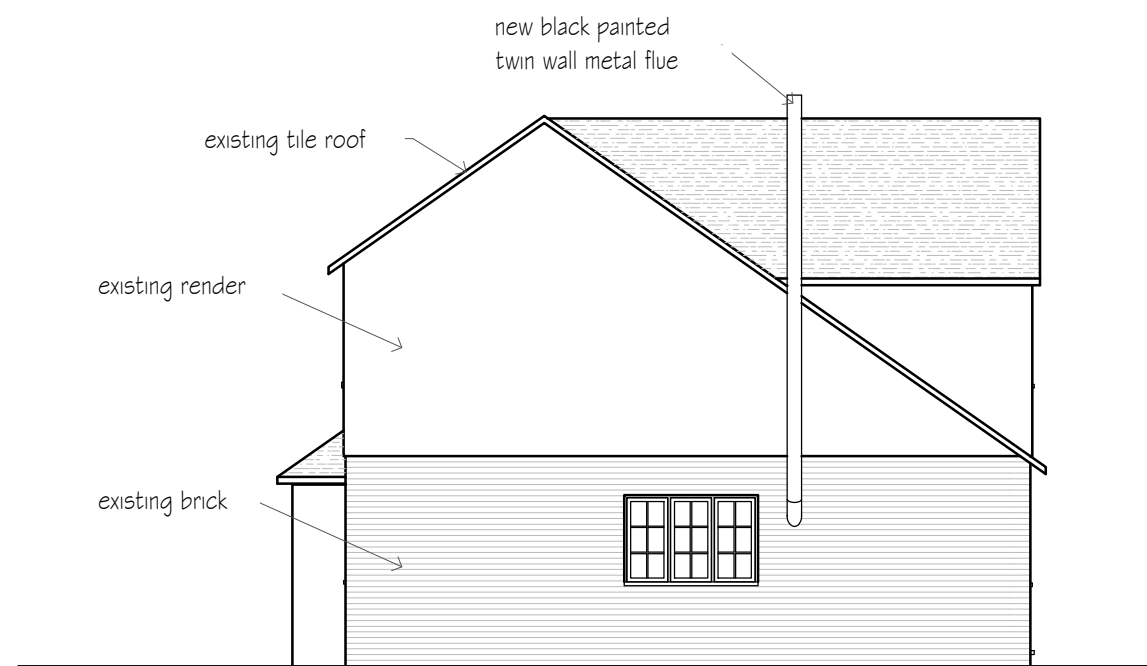



PROPOSED SOUTH EAST ELEVATION
1:100




PROPOSED SOUTH WEST ELEVATION
1:100



PROPOSED SITE PLAN
1:200

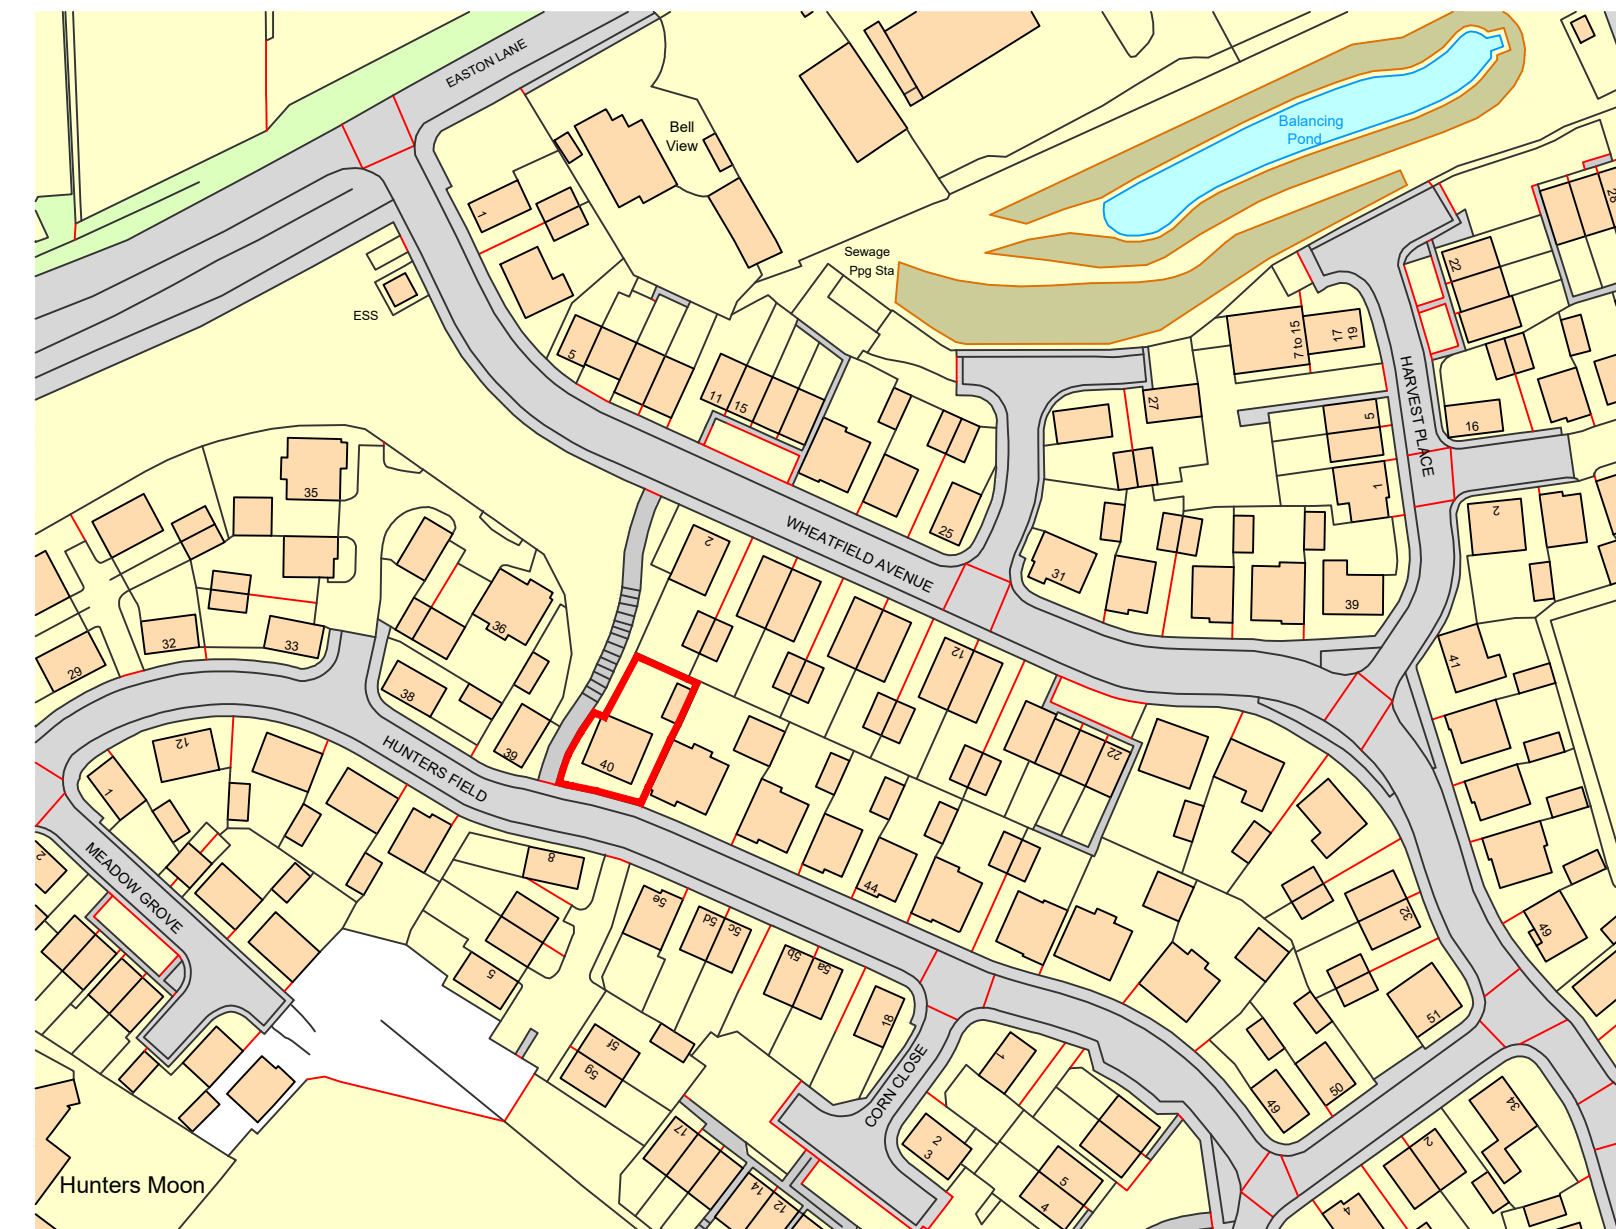 

LOCATION PLAN
1:1250

 

revisions	initial	date

Contractors, Sub Contractors and Suppliers are to check all relevant dimensions and levels of site and buildings before commencing any shop drawings or building work.

This drawing is copyright and may not be reproduced in any part of form without the written consent of Fowler Architecture and Planning

project
40 Hunters Field
Chippenham

Proposed Plans & Elevations

scale
1:100 / 1:200 /
1:1250 @A1

drawn by
DB

date
Jan 26

2026-02
drawing no

rev

