


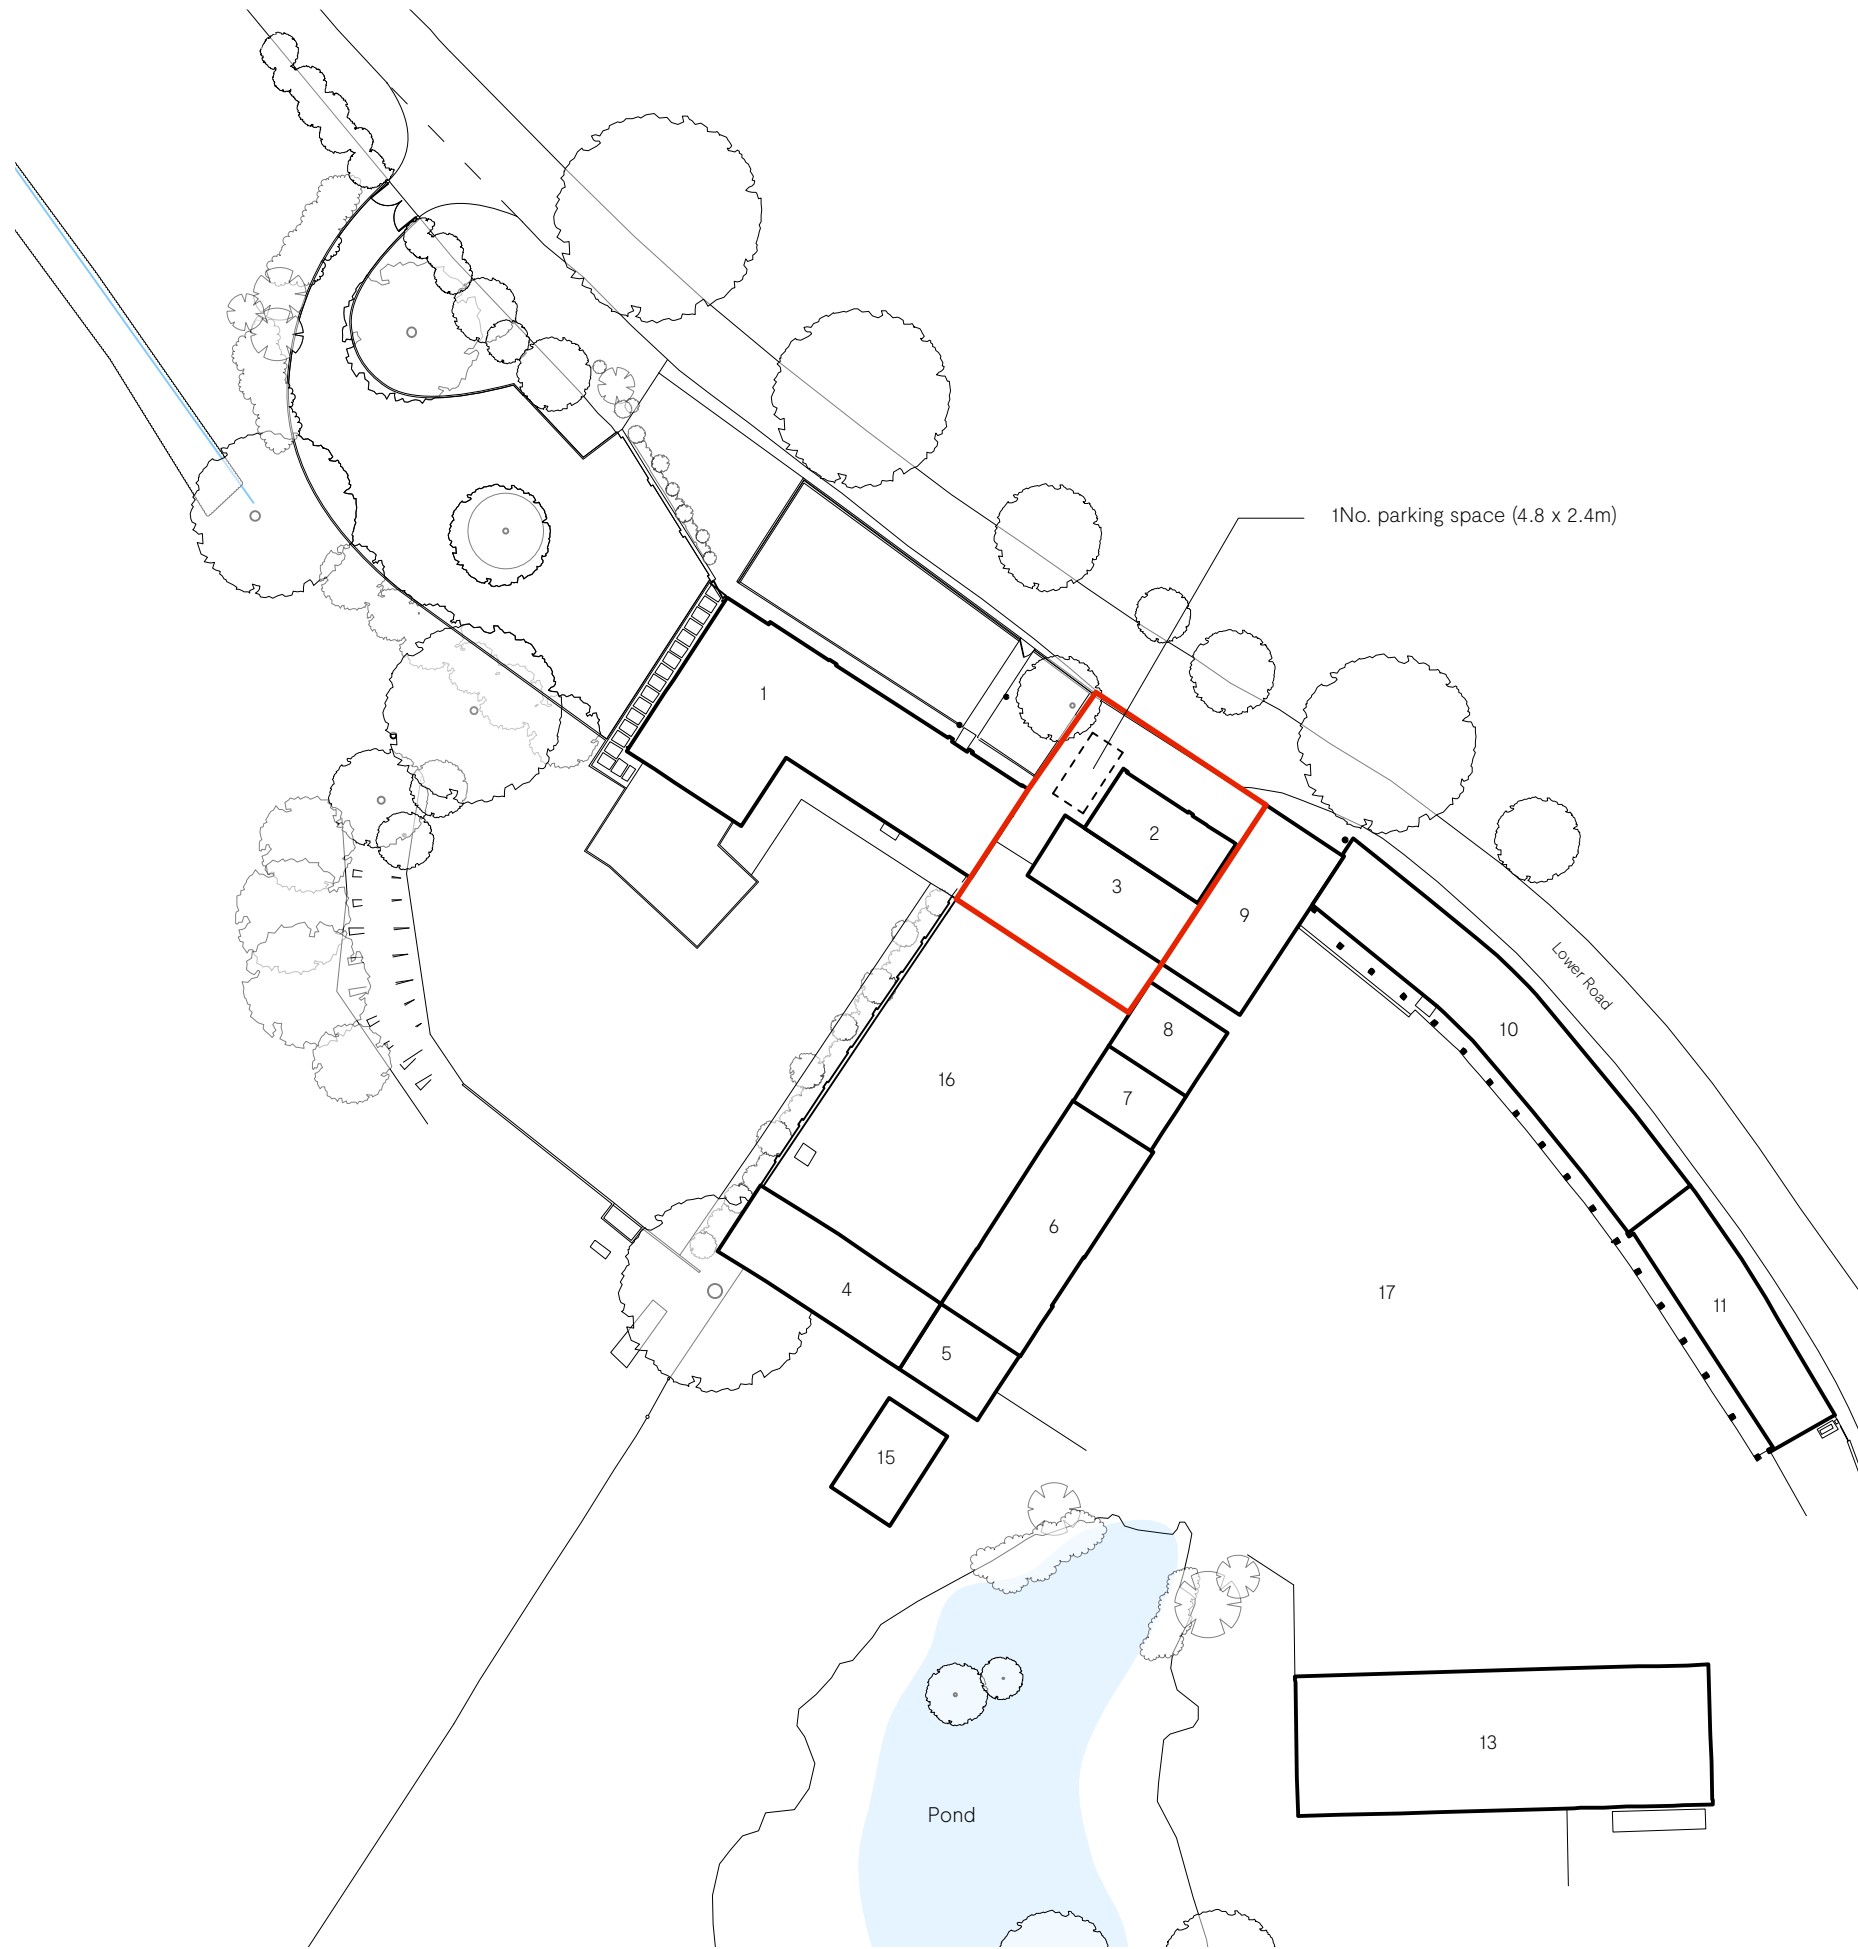

- PLANNING & LISTED BUILDING CONSENT Notes**
- A. All Drawings to be read in conjunction with supporting Design & Heritage Statement
 - B. Do not scale from this drawing use figured dimensions only. All dimensions are to be checked on site.
 - C. Contractor to report any discrepancies, drawing errors and omissions to Chalk Architects immediately
 - D. All structural elements to Structural Engineer's details and specifications
 - E. All work subject to Listed Building Consents & Planning Approval including conditions issued by Local Planning Authority
 - F. All work to comply with guidance within relevant UK Building Regulations Approved Documents
 - G. All work subject to the Party Wall Act etc 1996.

Key to buildings

1	Farmhouse (inc dairy & cheeseroom)
2	Tractor shed
3	Stable 1
4	Storage Building
5	Former bull building
6	Threshing barn
7	Link
8	Workshop
9	Stable 2
10	Cow House
11	Implement shed
12	Piggery
13	Dutch Barn North
14	Dutch Barn South
16	Courtyard
17	Farmyard
18	Field

Revision: Date: Reason:

LBC & PLANNING

Stable 1 & Tractor Shed
Manor Farmhouse [SN10 5UE] **22-03.02-101**

Proposed Site Plan

Scale:	Paper size:	Date:	Drawn by:	Checked by:
1:500	A3	30/08/2024	JM	AM



Chalk.

