
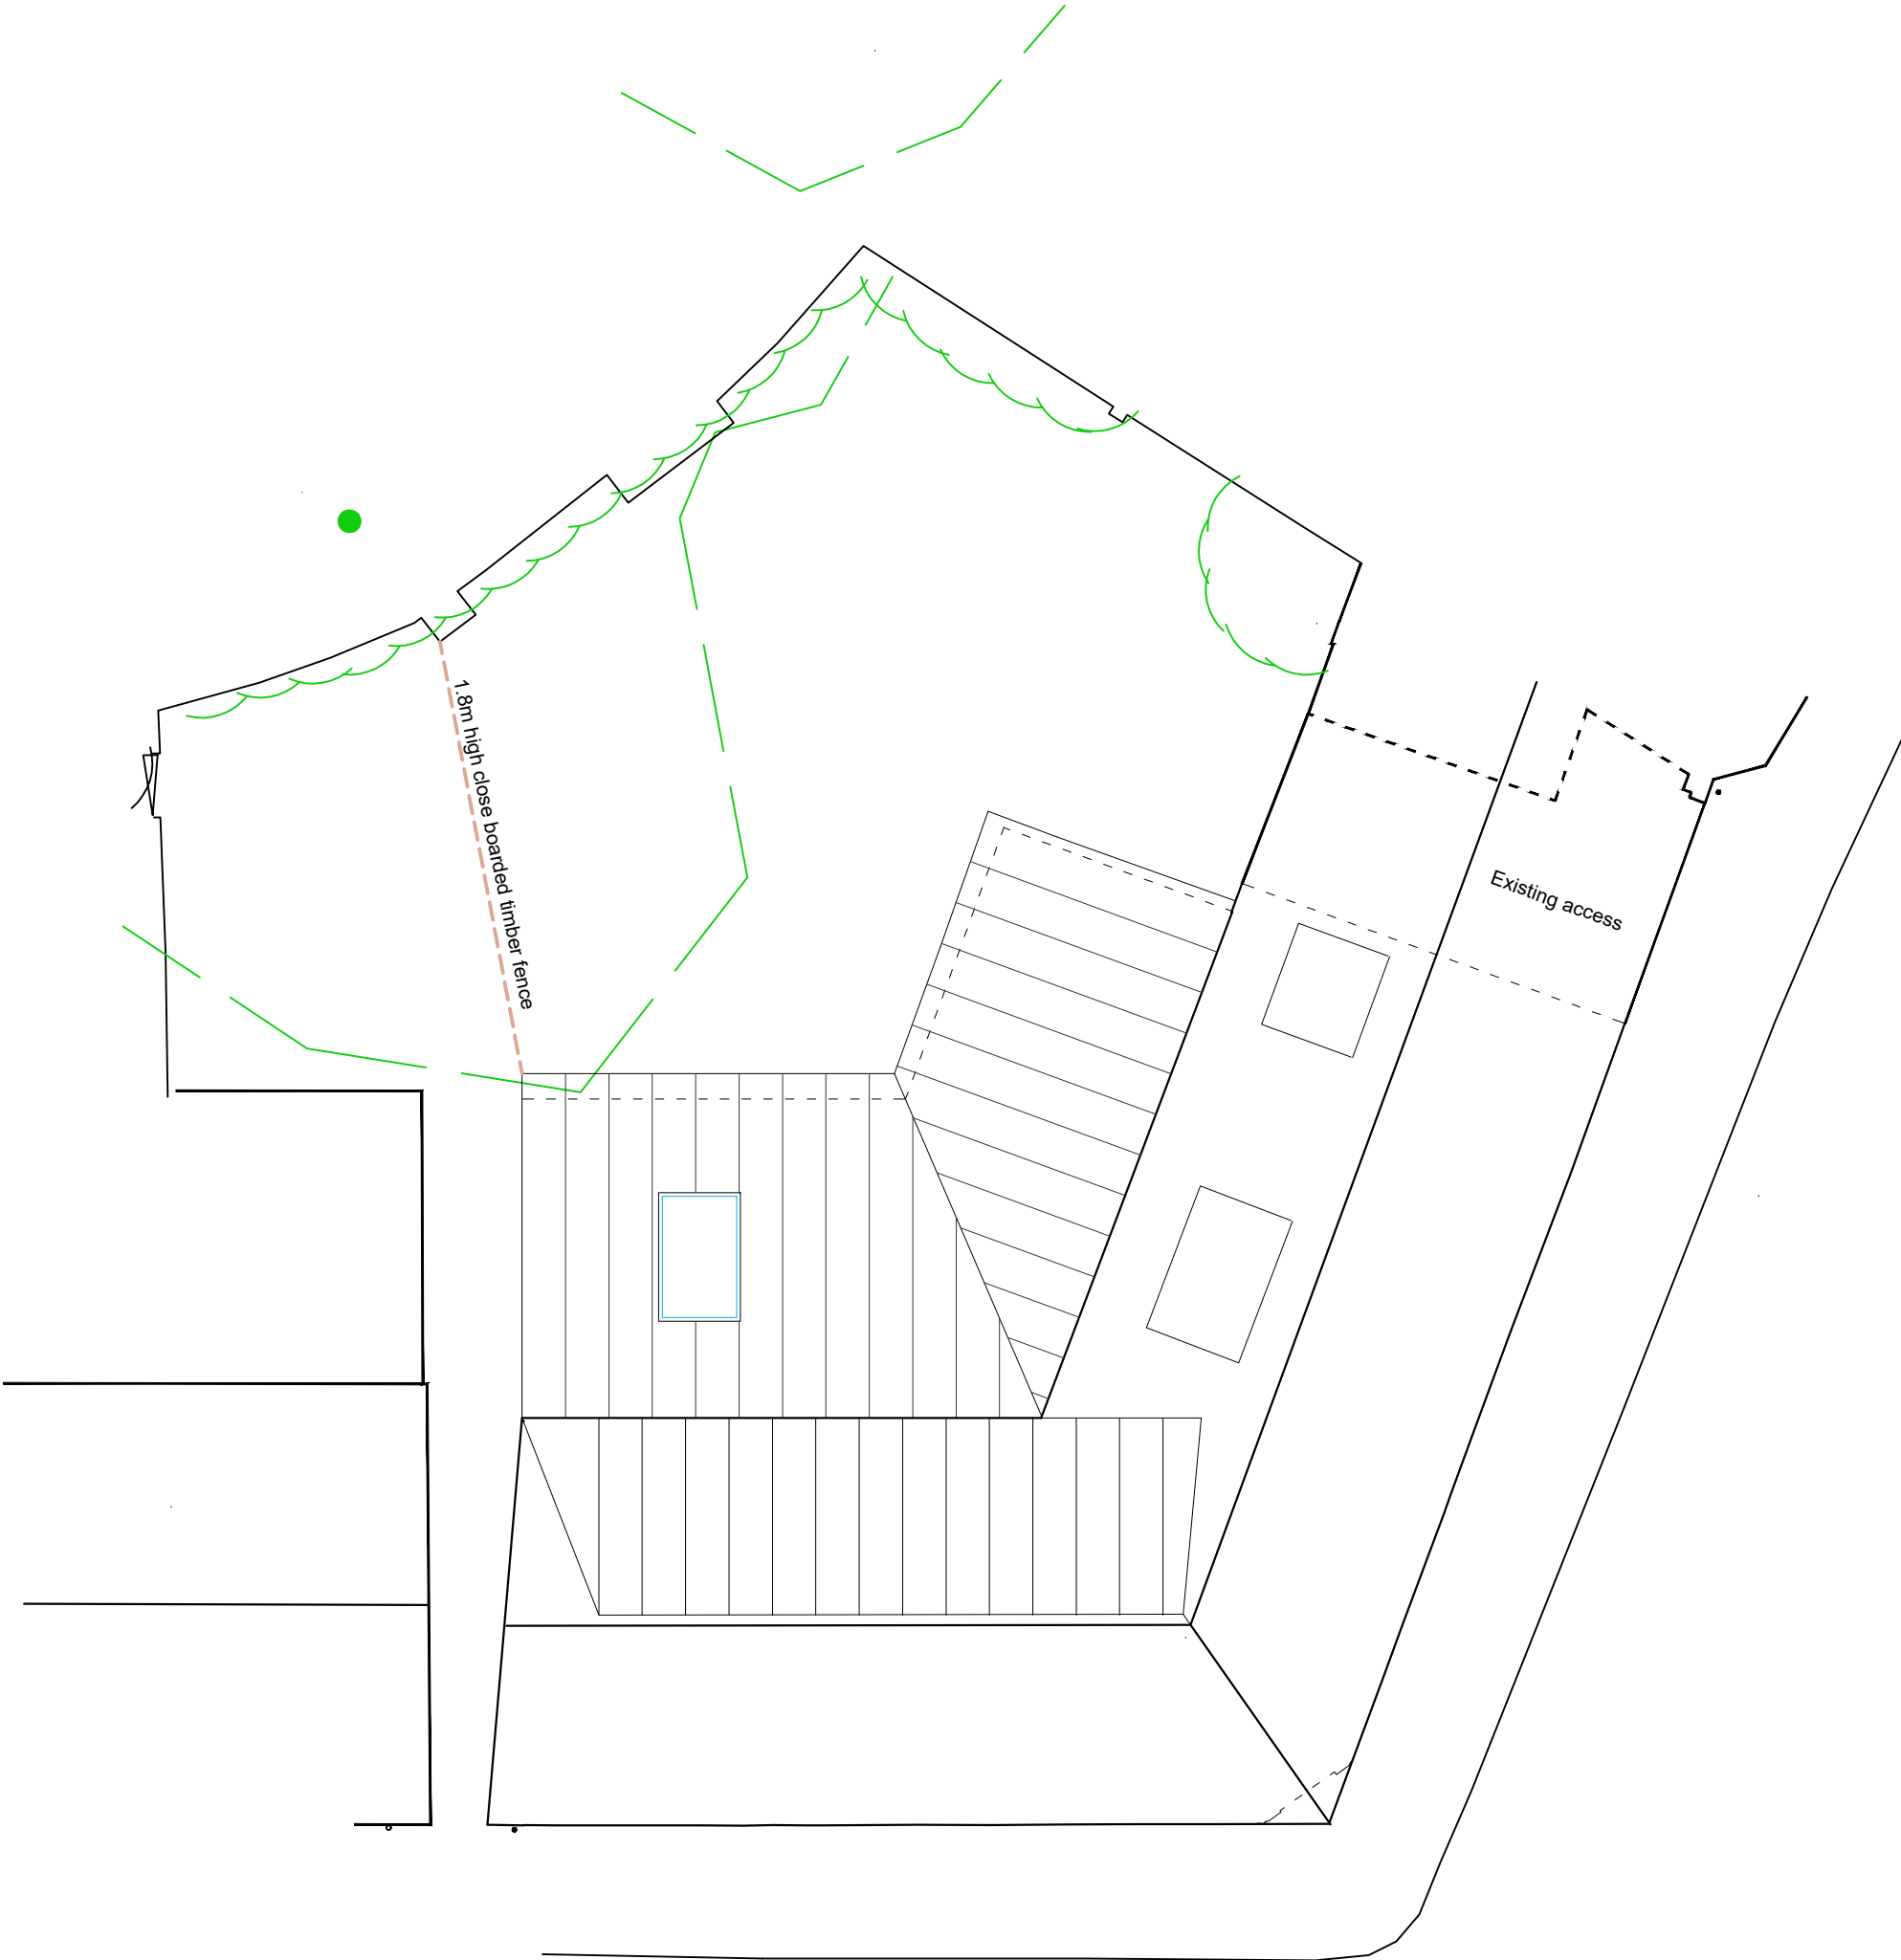


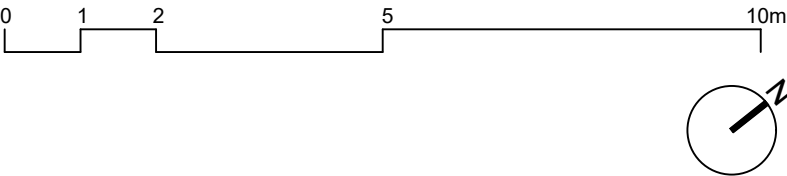

Client - Ms L Coplestone		Contractors must check all dimensions on site. Only figured dimensions are to be worked from. Discrepancies must be reported to the Architect before proceeding. THIS DRAWING IS COPYRIGHT. ©			The Studio 105 Southbroom Road Devizes Wiltshire SN10 1LY tel: 01380 722 204 mob:07733 885 770 www.dra-architects.co.uk	
Project - Proposed Dormer at 7 The Square Ramsbury, Wiltshire, SN8 2PE	Date - 20.11.2025	By - NK	Scale - 1:100 @A3	REV -		
Drawing - Proposed Site Plan	Job No - 2408	CHKD - CL	Drawing No - PL2-001	---		