
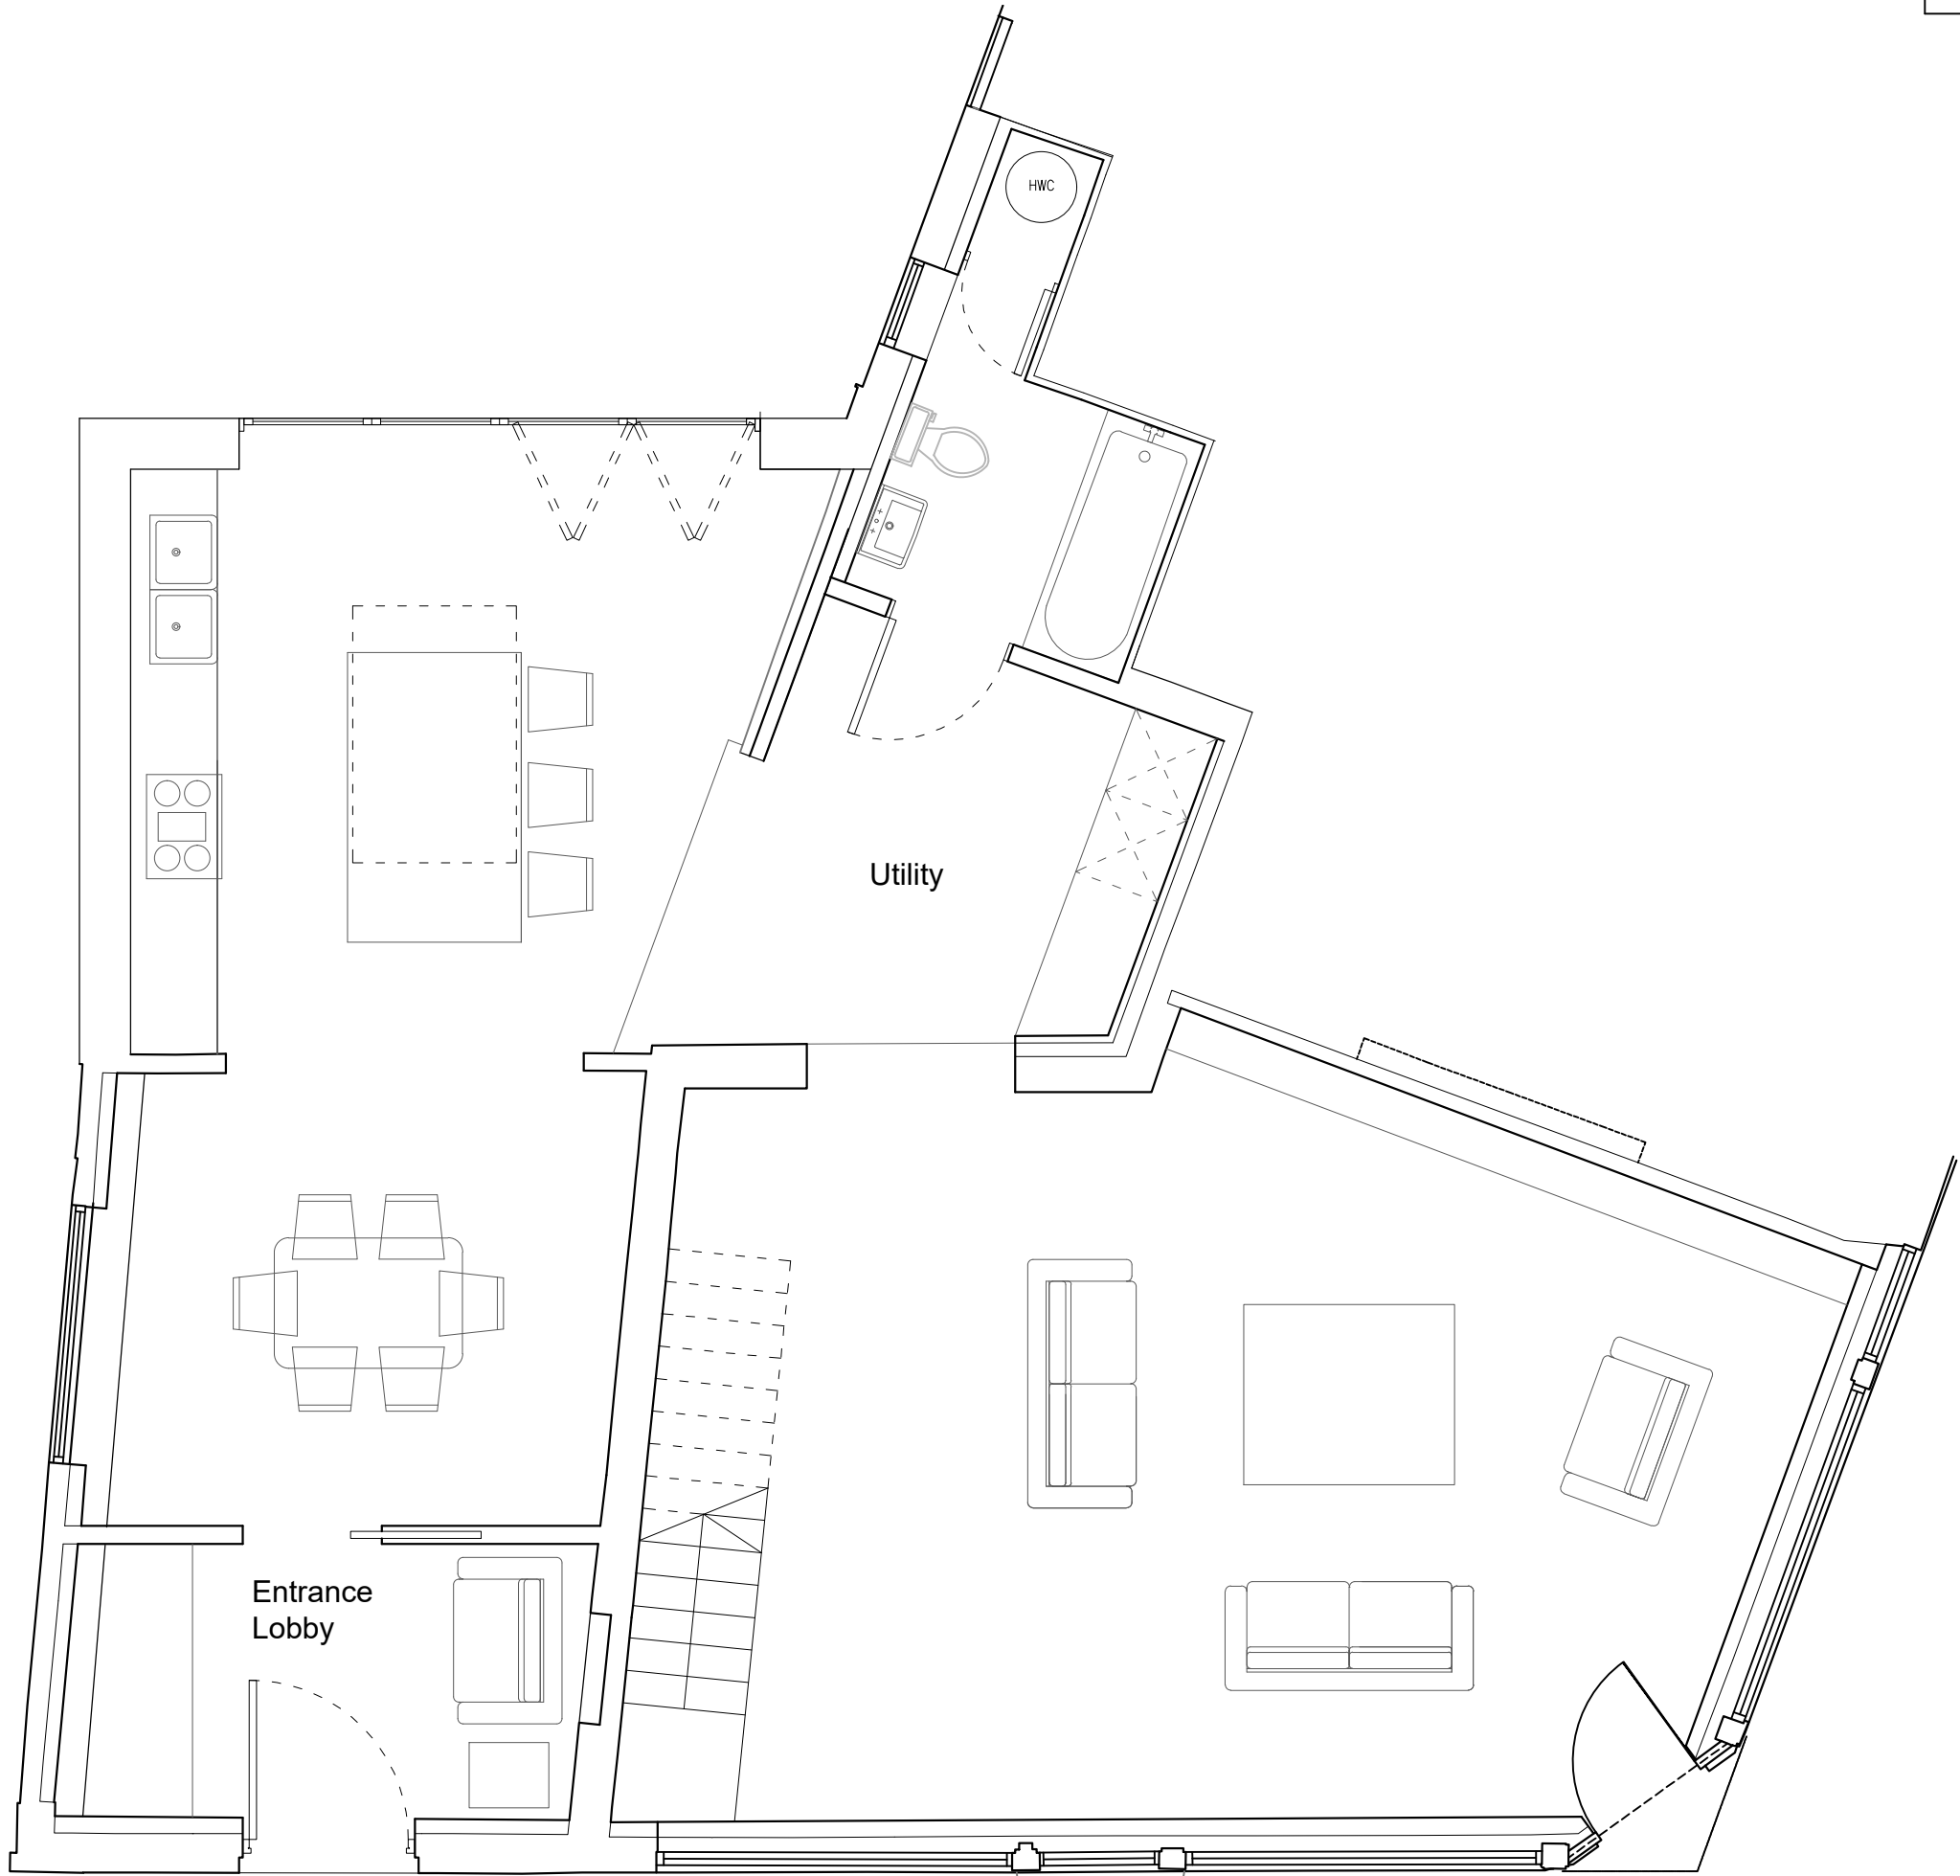


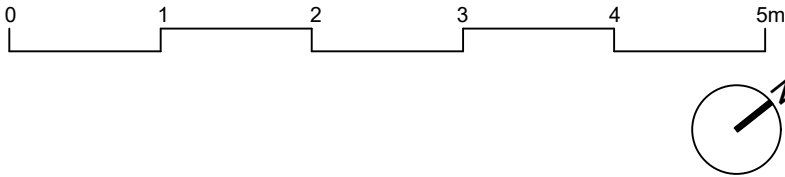

Contractors must check all dimensions on site.
Only figured dimensions are to be worked from.
Discrepancies must be reported to the Architect before
proceeding.
THIS DRAWING IS COPYRIGHT©

Client -
Ms L Coplestone

Project -
**Proposed Dormer at 7 The Square
Ramsbury, Wiltshire, SN8 2PE**

Drawing -
Proposed Ground Floor Plan

Date -	By -	Scale -	REV -
03.12.2025	NK	1:50 @ A3	--
Job No -	CHKD -	Drawing No -	
2408	CL	PL2-101	

The Studio
105 Southbroom Road
Devizes
Wiltshire
SN10 1LY
tel: 01380 722 204
mob:07733 885 770
www.dra-architects.co.uk

