




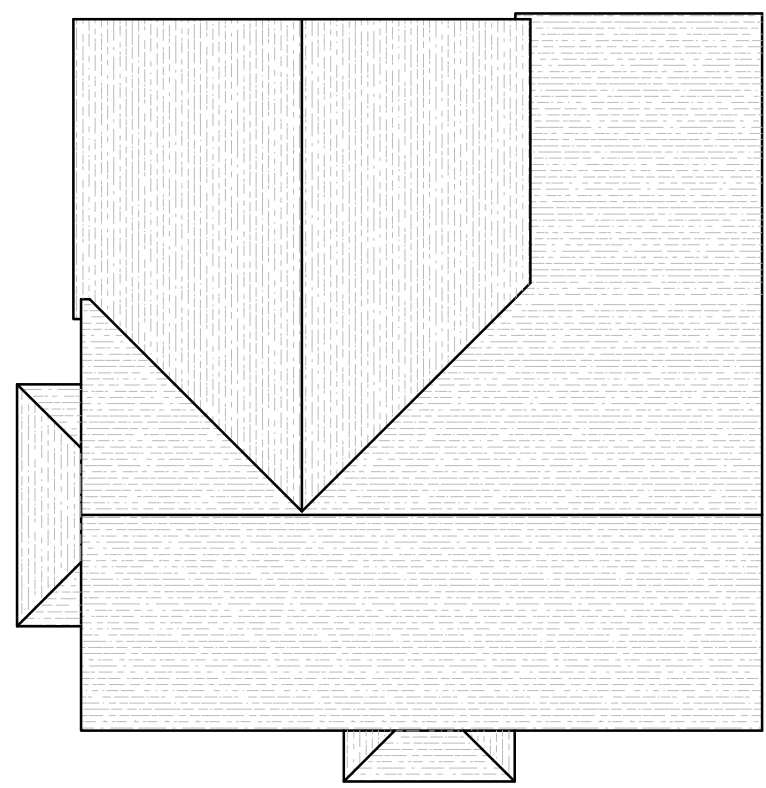


EXISTING ROOF FLOOR PLAN
1:100

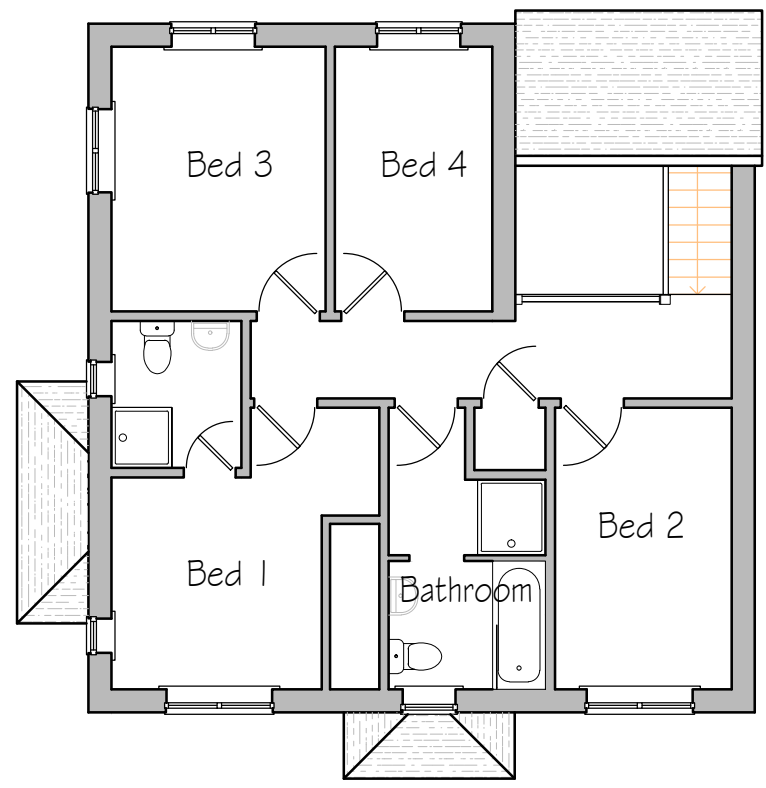

EXISTING FIRST FLOOR PLAN
1:100

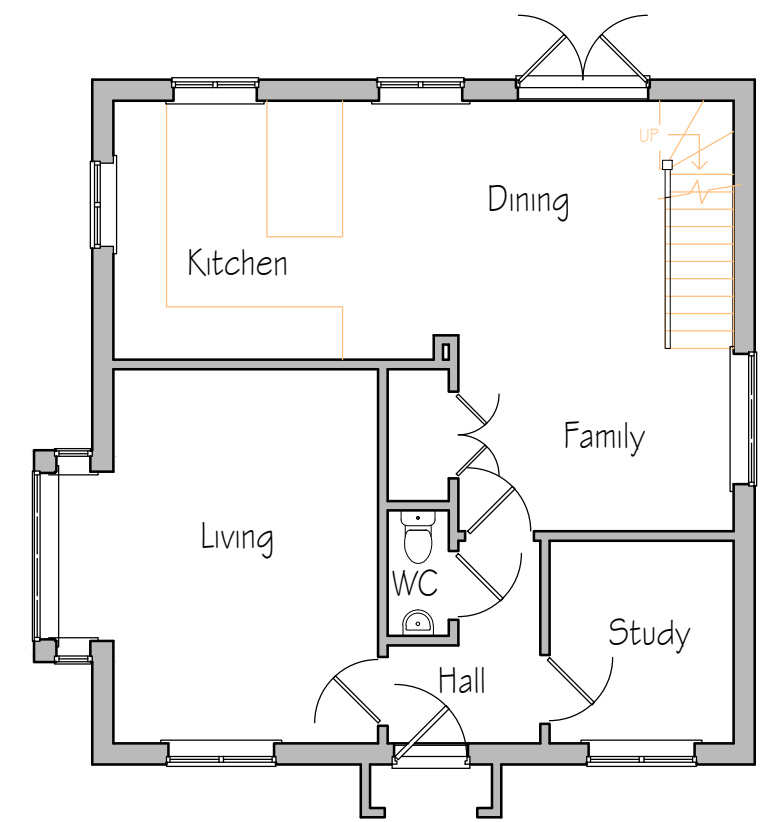


EXISTING GROUND FLOOR PLAN
1:100

 

EXISTING NORTH EAST ELEVATION
1:100



EXISTING NORTH WEST ELEVATION
1:100

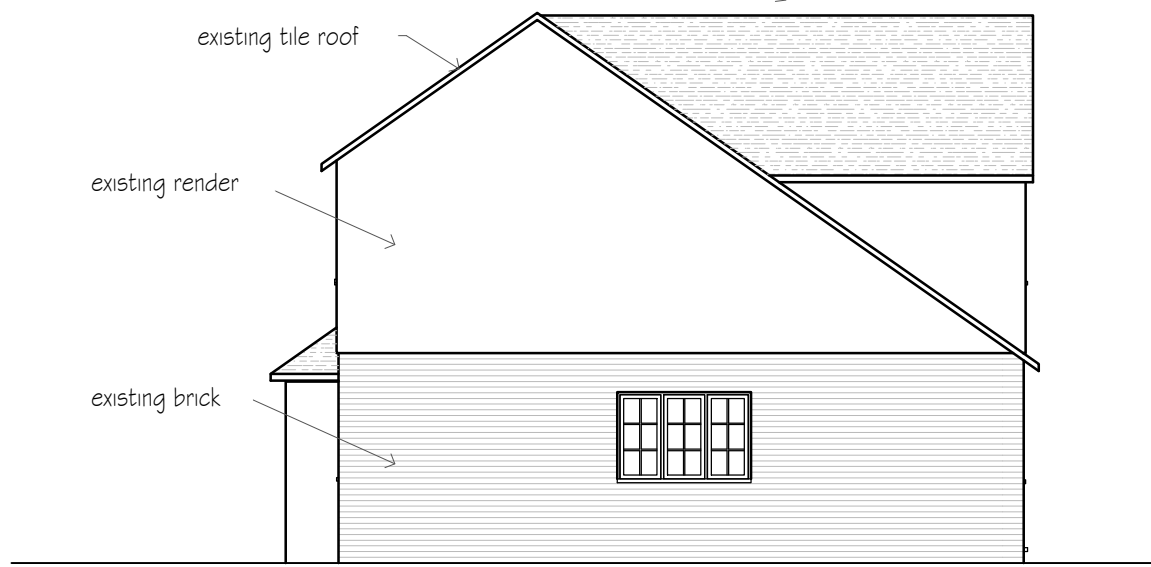


EXISTING SOUTH EAST ELEVATION
1:100



EXISTING SOUTH WEST ELEVATION
1:100



EXISTING SITE PLAN
1:200

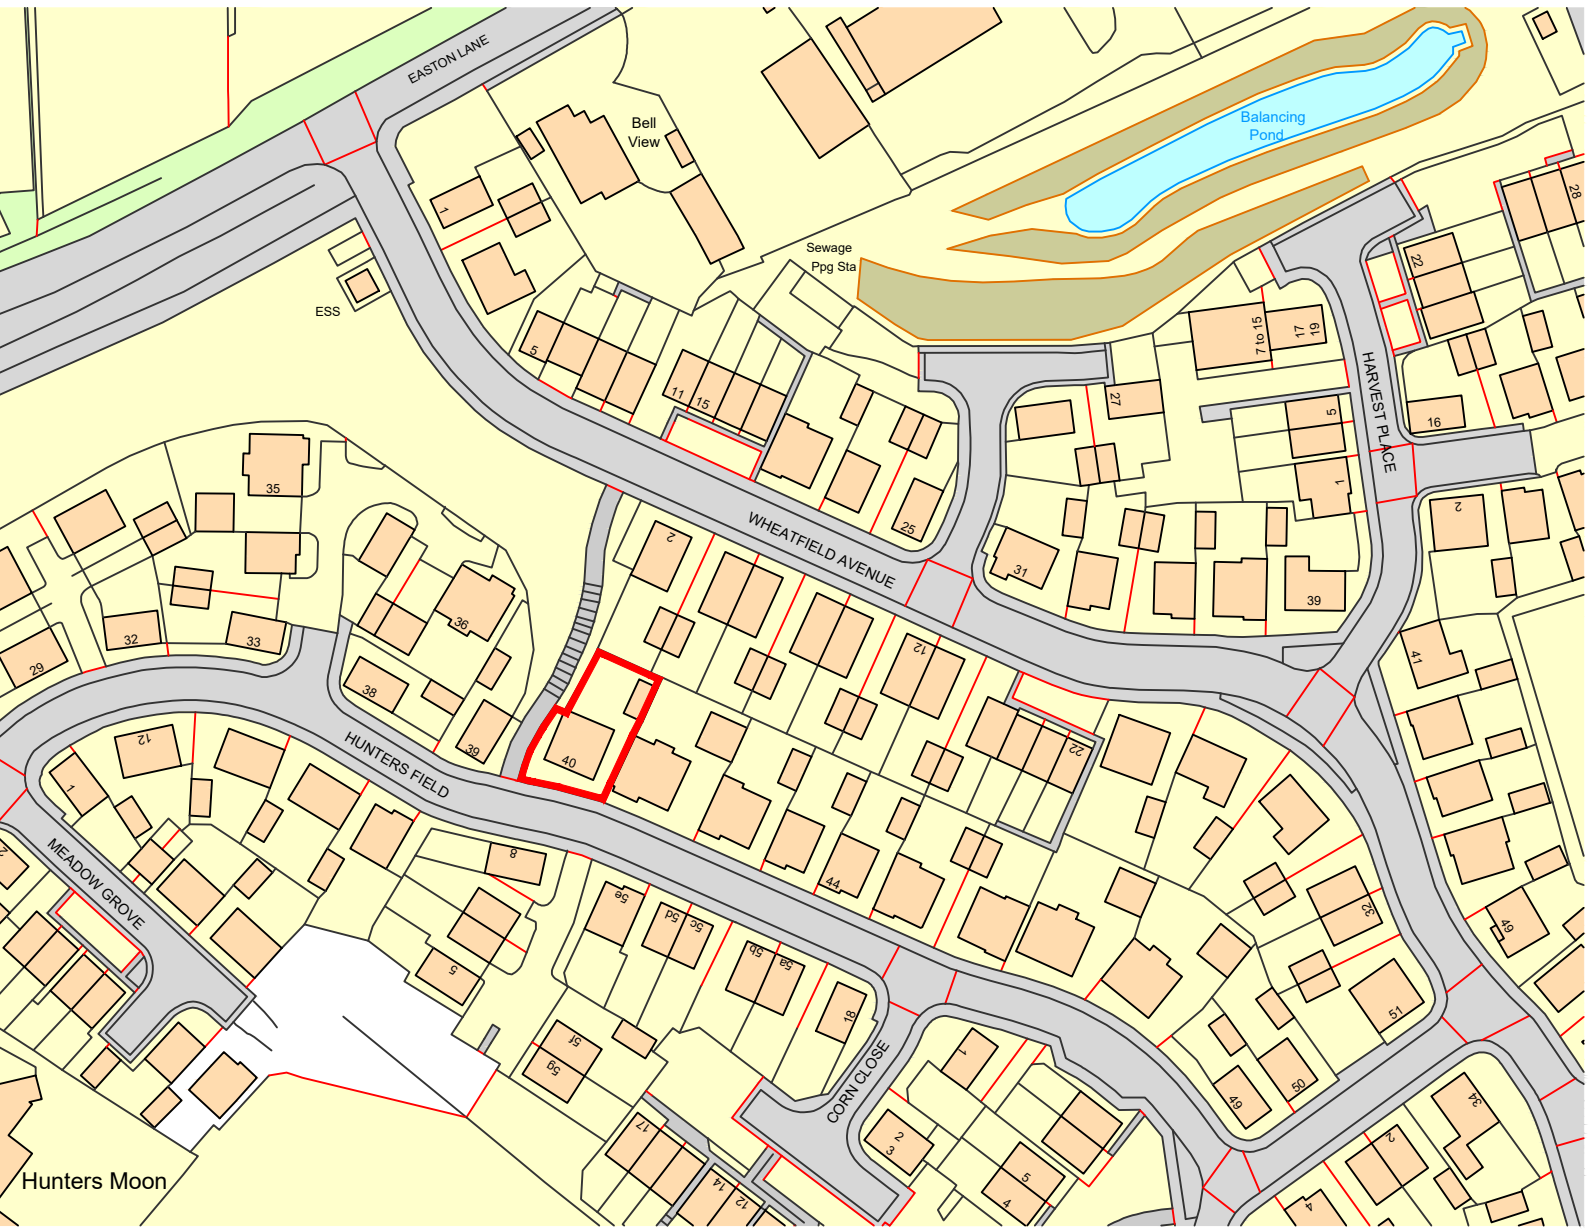

LOCATION PLAN
1:1250



revisions	initial	date

Contractors, Sub Contractors and Suppliers are to check all relevant dimensions and levels of site and buildings before commencing any shop drawings or building work.

This drawing is copyright and may not be reproduced in any part of form without the written consent of Fowler Architecture and Planning

project
40 Hunters Field
Chippenham

drawing
Existing Plans & Elevations

scale
1:100 / 1:200 /
1:1250 @A1

drawn by
DB

date
Jan 26

2026-01
drawing no

rev

