



NOTE - Responsibility is not accepted for errors made by others in scaling from this drawing. All construction information should be taken from figured dimensions only



PROPOSED REAR ELEVATION (SOUTH-WEST)
scale 1:100



(cont.) PROPOSED REAR ELEVATION (SOUTH-WEST)
scale 1:100

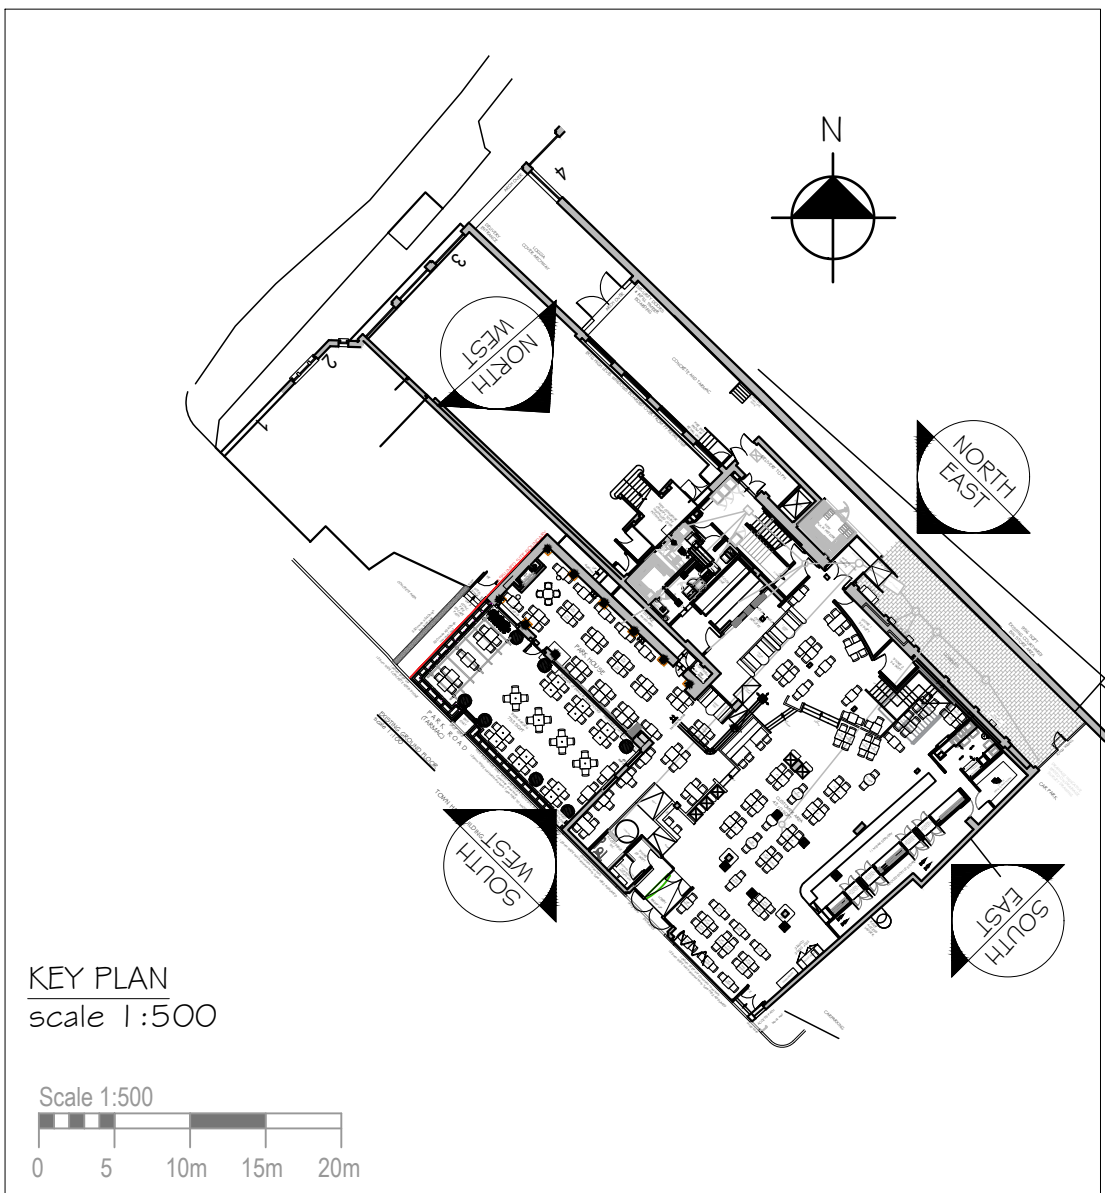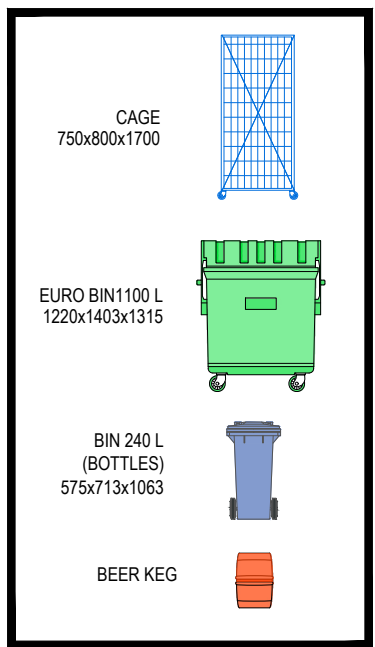

REVISIONS

REV A; TEXT STATING EXISTING ELEVATION CORRECTED TO STATE PROPOSED
AP 2026.01.19

PLANNING
kdpa

Brooklyn Chambers, 11 Goring Road,
Worthing, West Sussex BN12 4AP
+44 (0)1903 496 999 www.kdpaine.co.uk

CLIENT JD WETHERSPOON PLC

PROJECT PUB NO: 6265
THE ALBANY PALACE
TROWBRIDGE, BA1 4 8AQ

DRAWING PROPOSED ELEVATIONS - REAR YARD
SHEET 2 OF 2

SCALE	DATE	DRAWN
A2/1:100	JAN 2026	AP
PROJECT No	DRAWING No	REVISION
750G	PLG-GOI	A