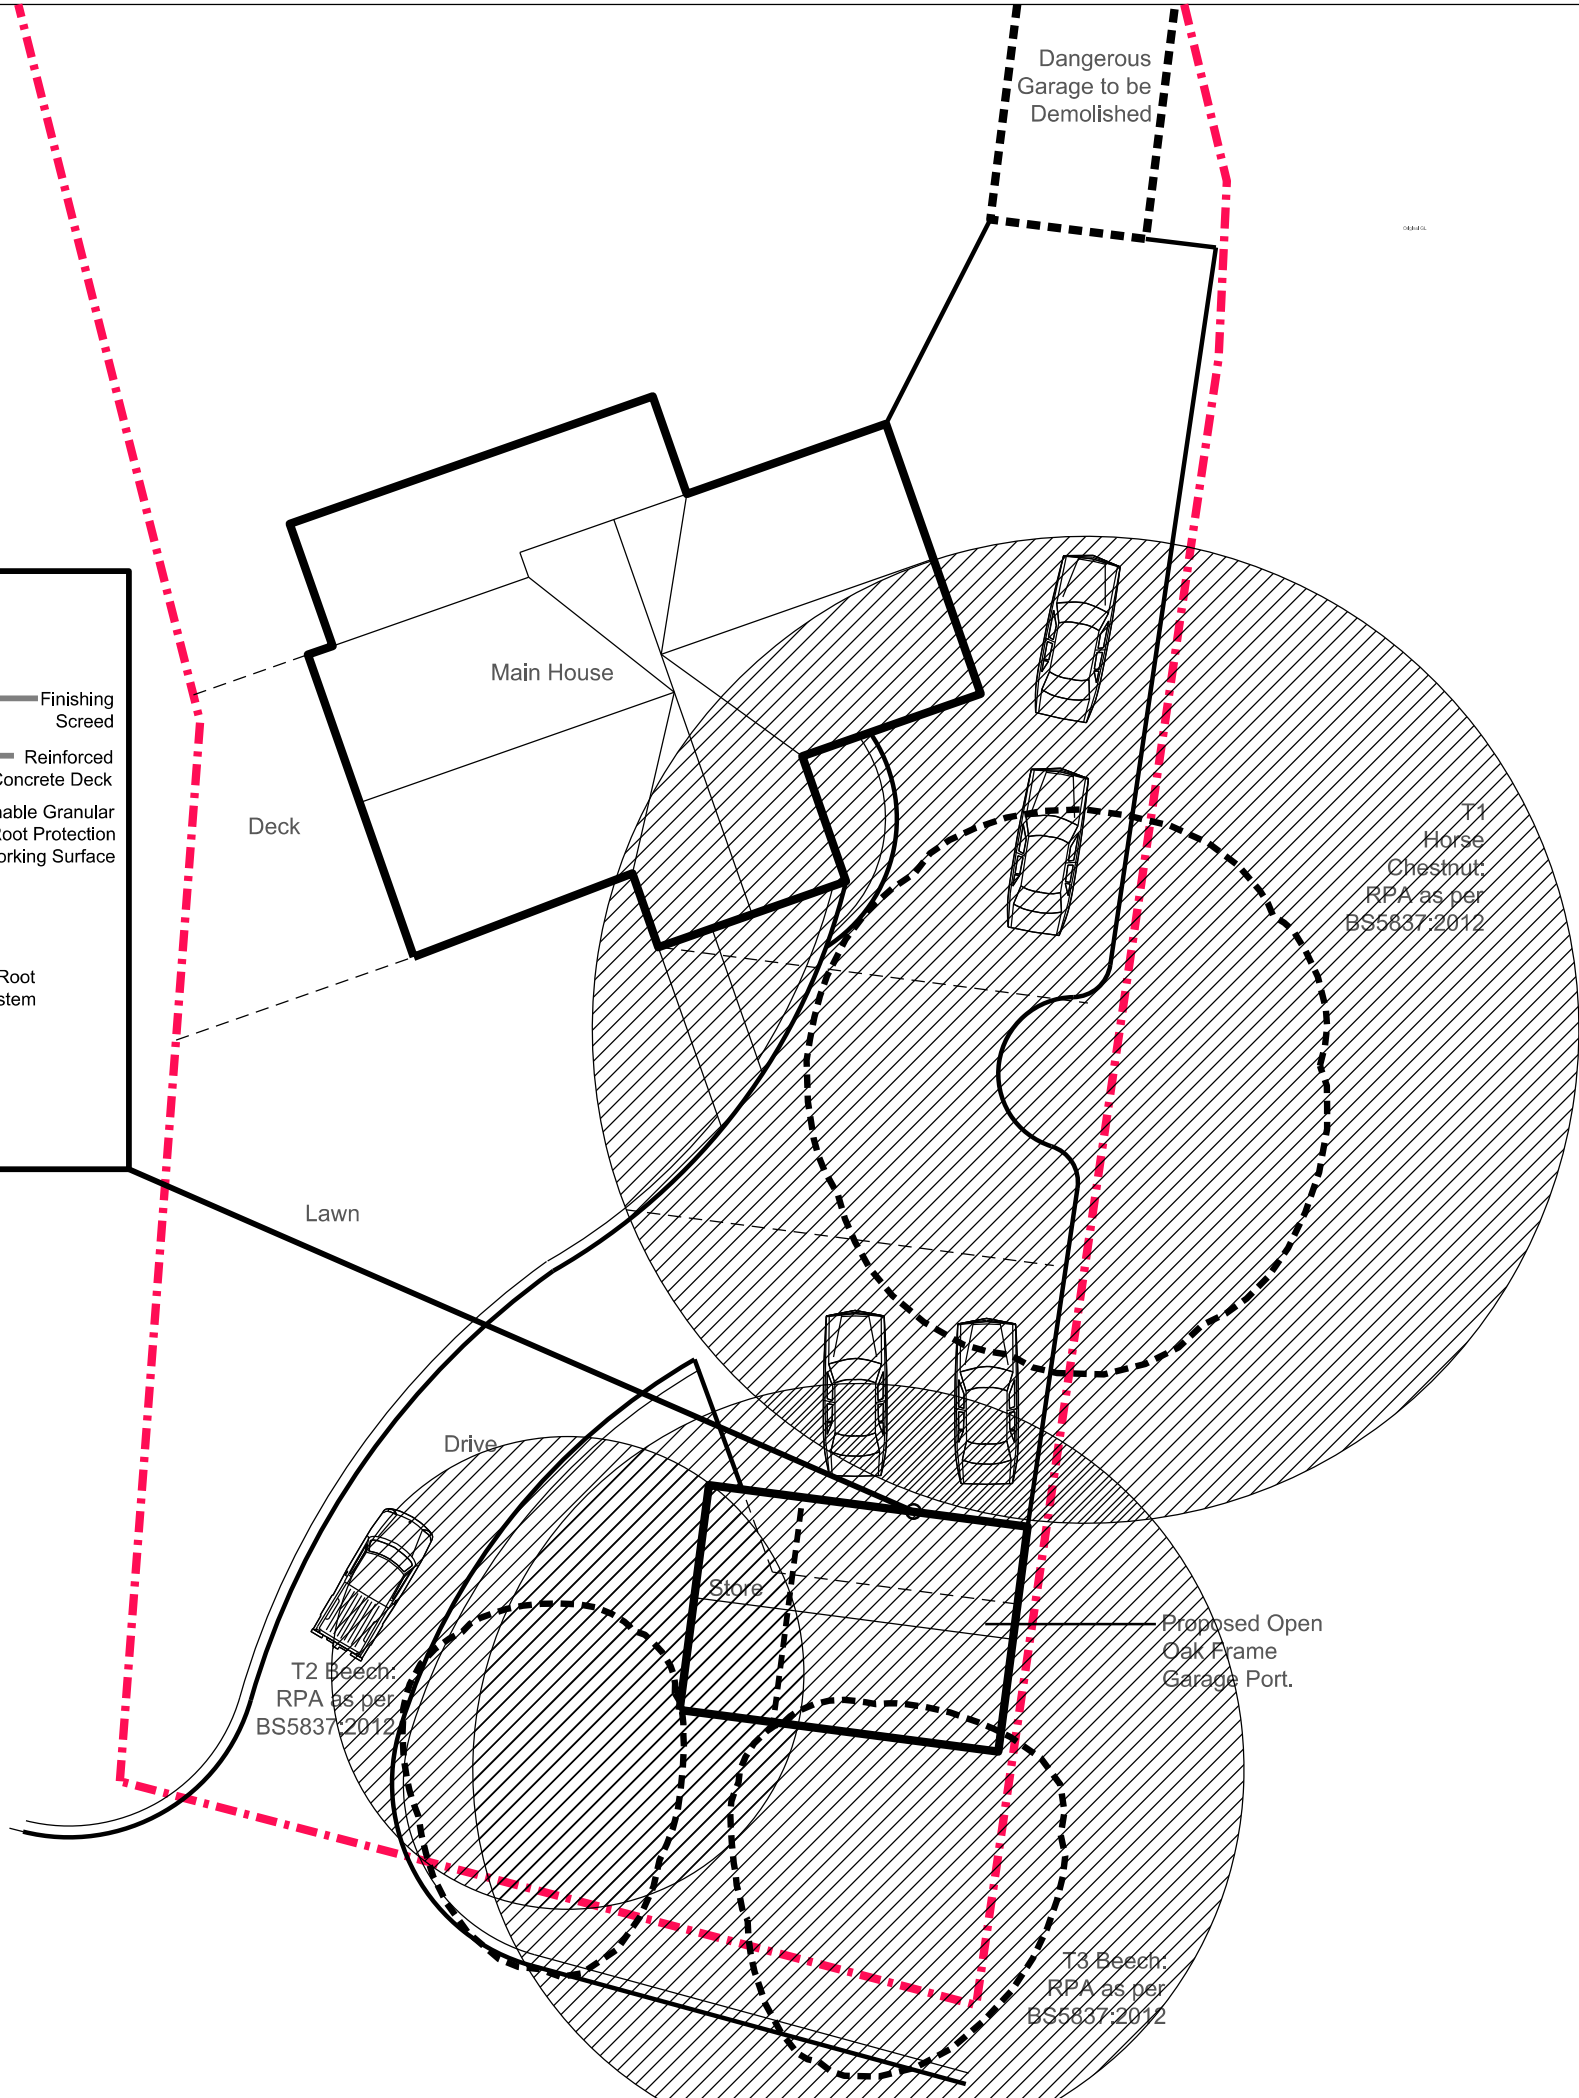
 
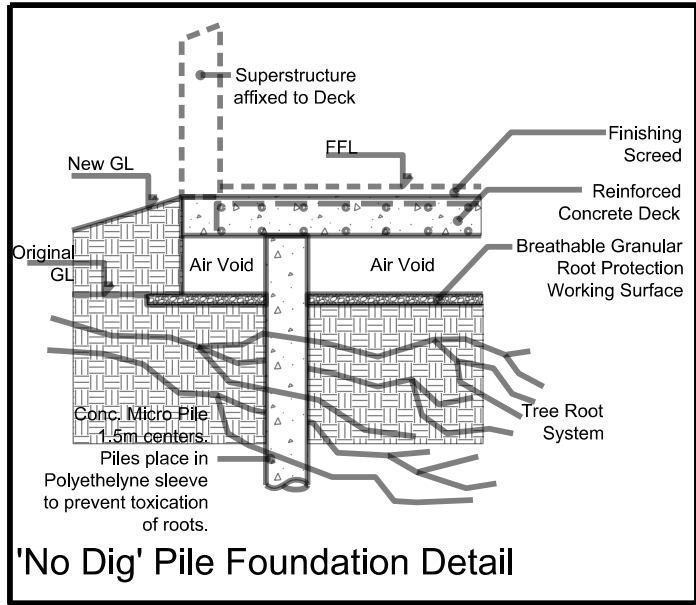


GENERAL NOTES					
01.					
02.					
03.					
04.					
05.					
REVISIONS					
B	27.12.25	Sleeves added to piles.	ATC	ATC	
A	22.10.25	RPA's and canopies updated to WRC Tree protection plan 18th September 2025	ATC	ATC	
REV	DATE	DESCRIPTION	REV BY	CHK BY	
KEY PLAN					
CONSULTANT					
					
LEAD CONSULTANT					
CLIENT					
HOWELL, HIGHWOOD, LOWDEN HILL, CHIPPENHAM, SN15 2BT					
ISSUED FOR					
Pre-application					
PROJECT					
Highwood Garage Port					
DRAWING TITLE					
Proposed Site Plan					
Drawn	ATC	Checked	ATC	Approved	ATC
Date	19.04.25	Sheet Size	A3	Scale	1:200
Drawing No.				002	Rev. B
CAD File No.		Consultant Project No.			
This drawing, the designs and details shown are the copyright of International Design Group and shall not be copied or reproduced in any form without their written consent.					