



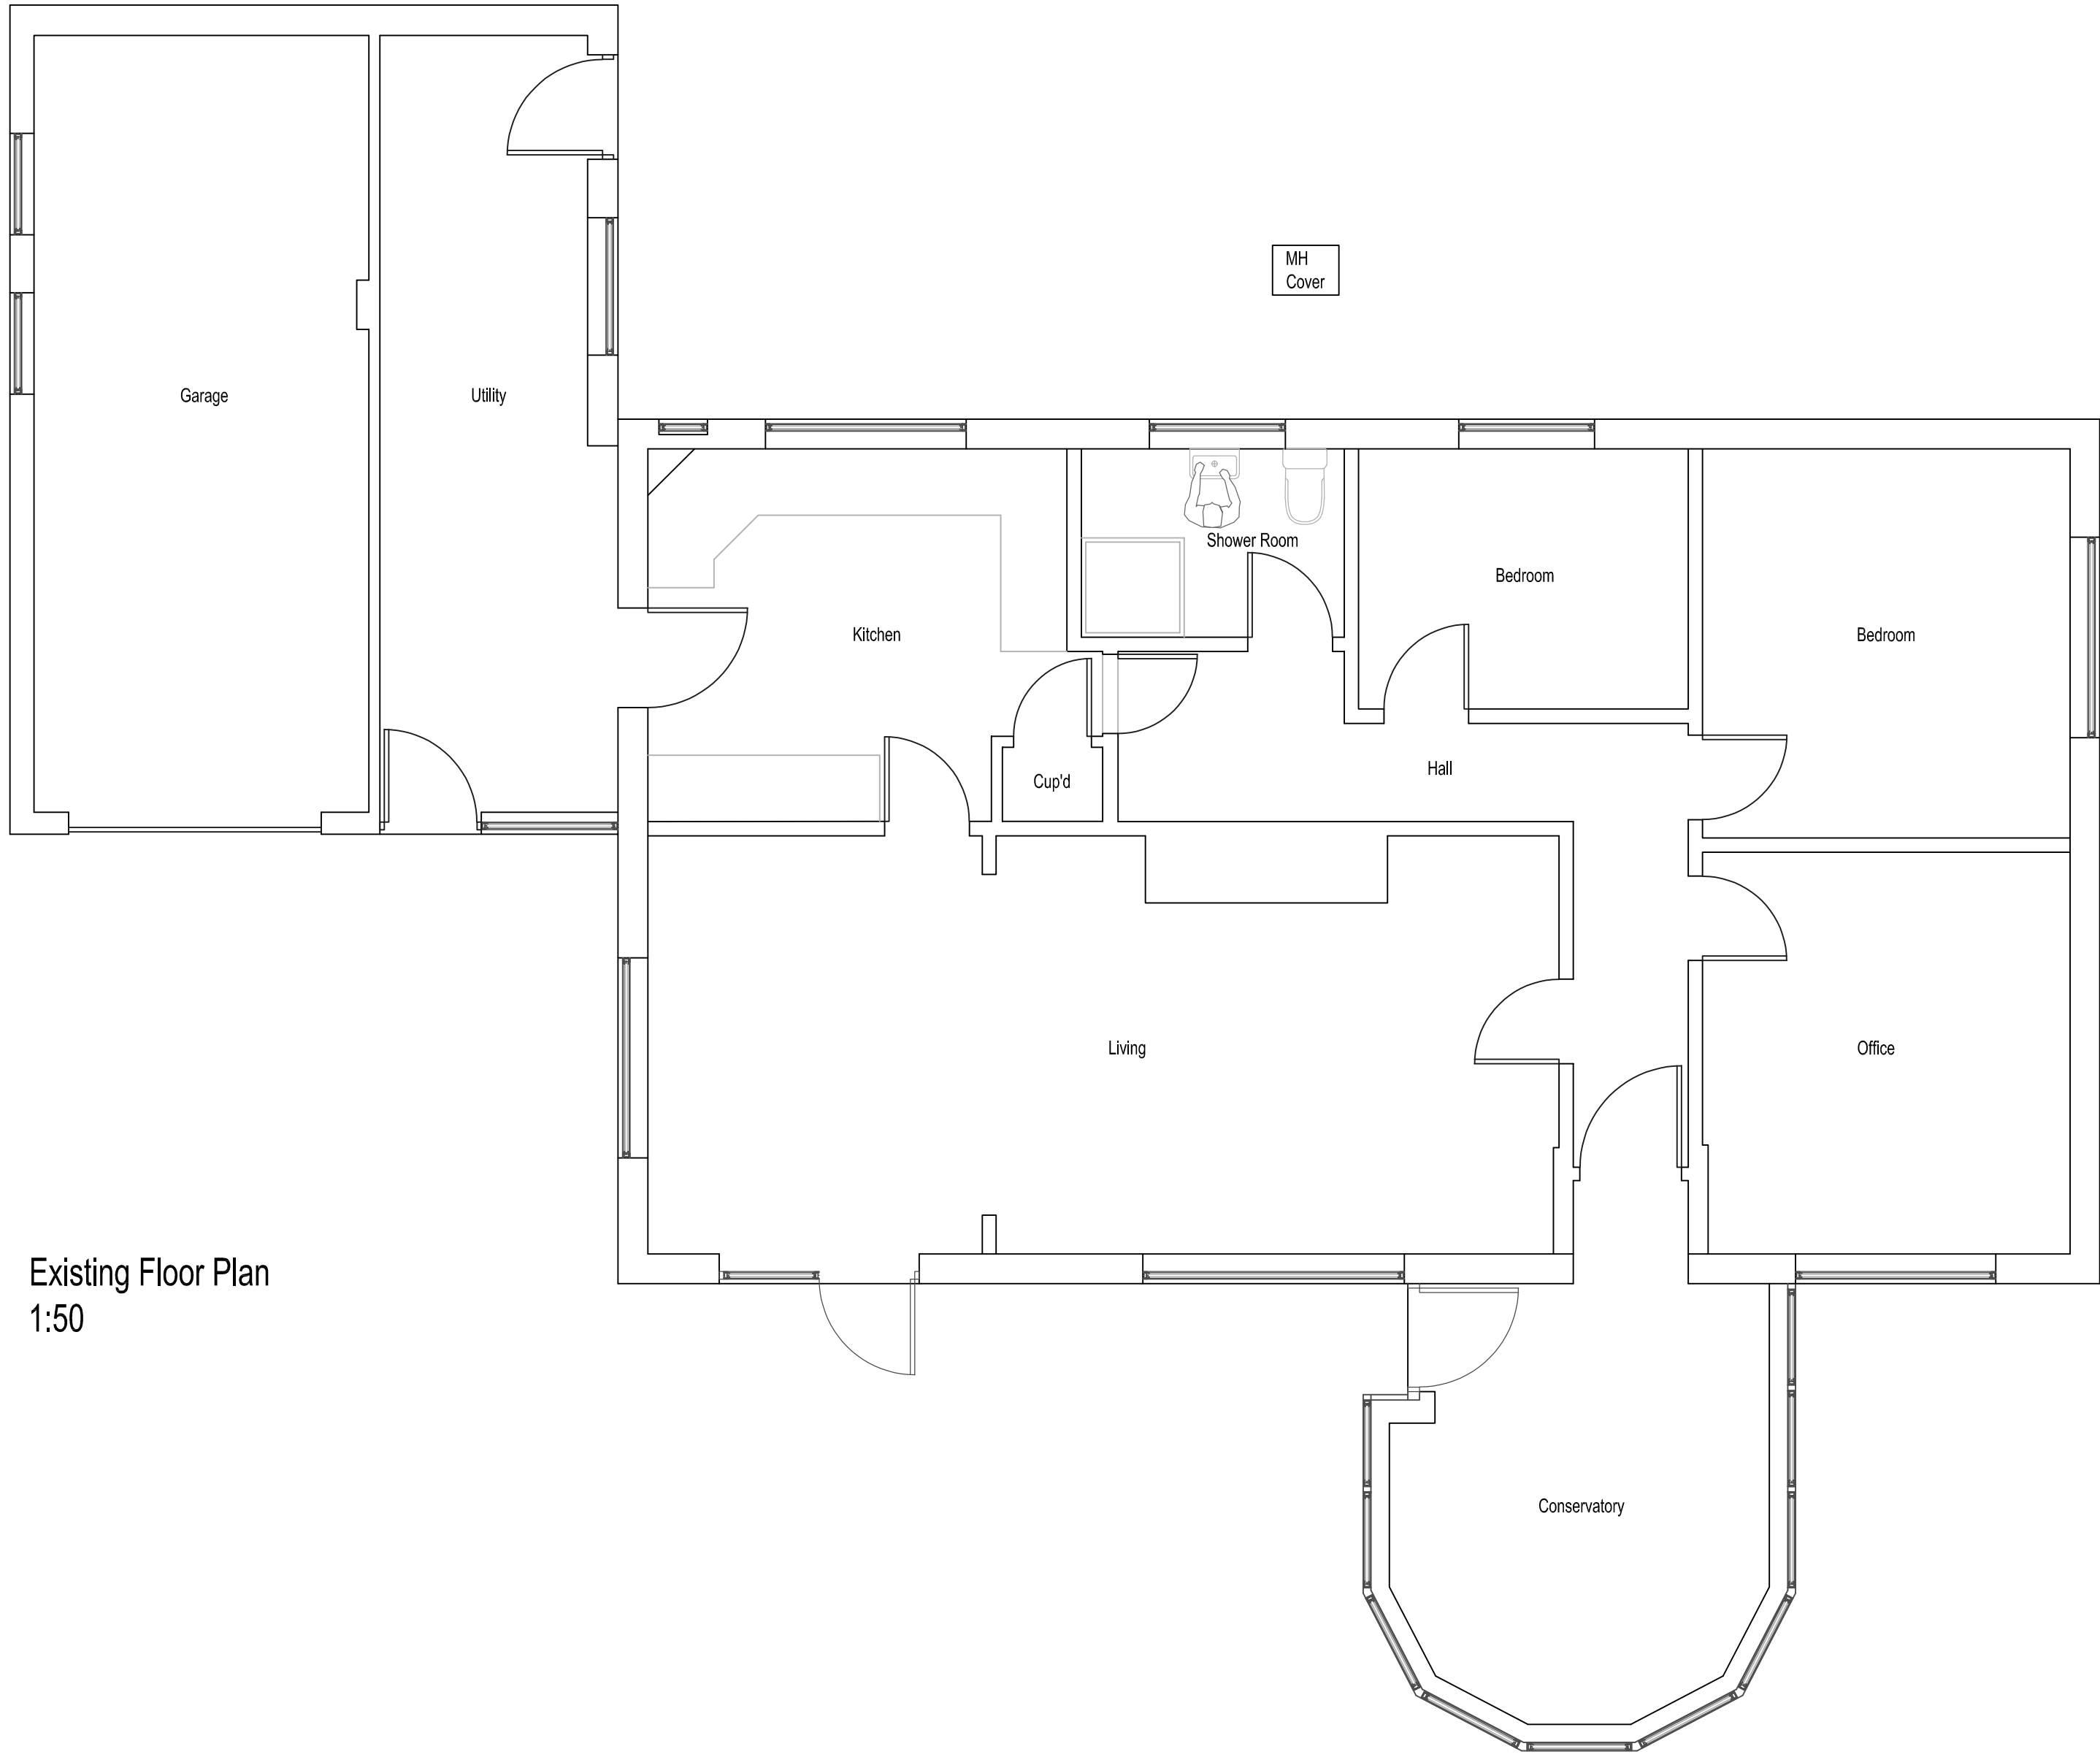


Existing Floor Plan
1:50




Existing Front Elevation
1:100

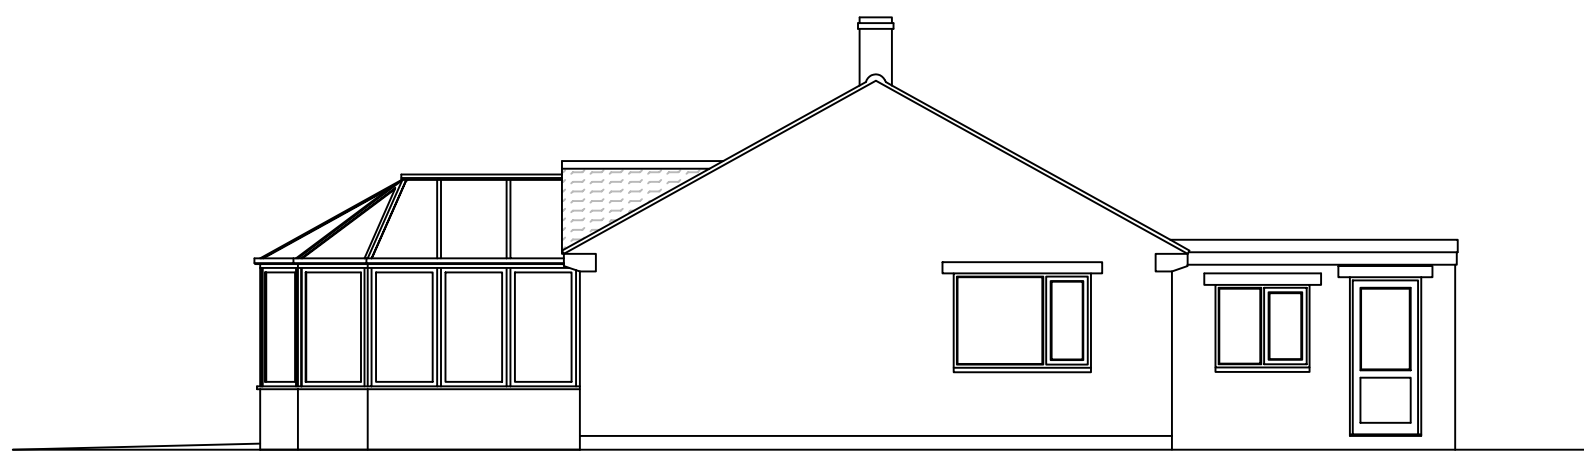


Existing Side Elevation
1:100

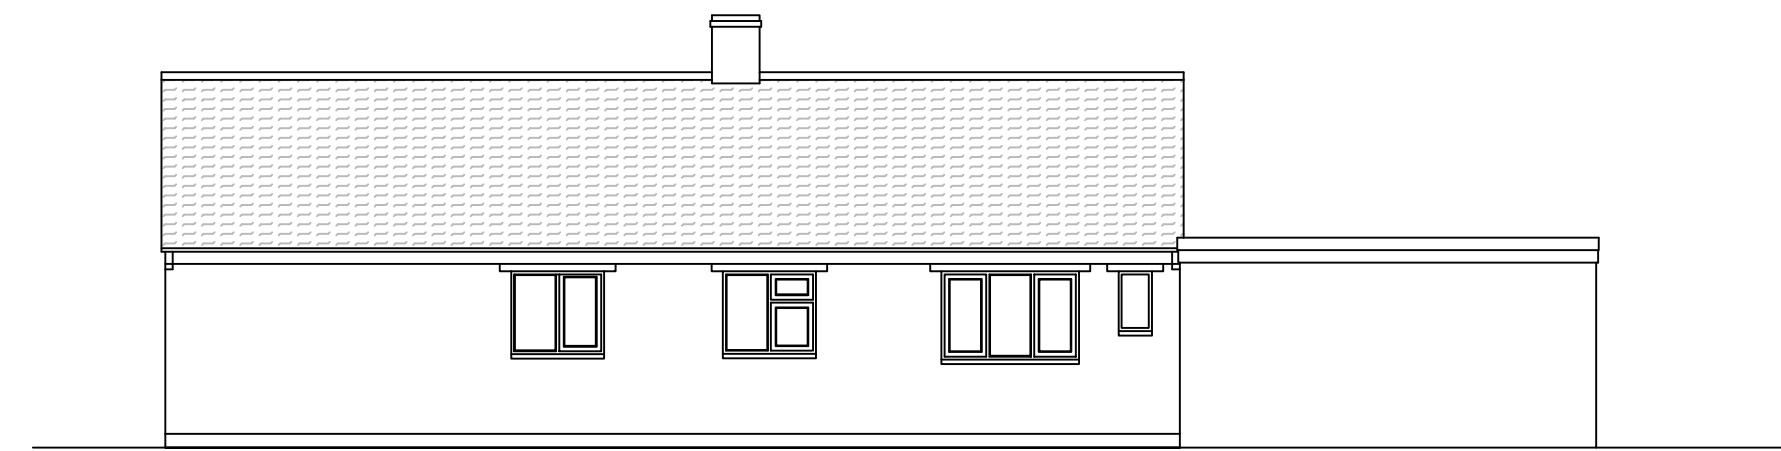


Existing Rear Elevation
1:100

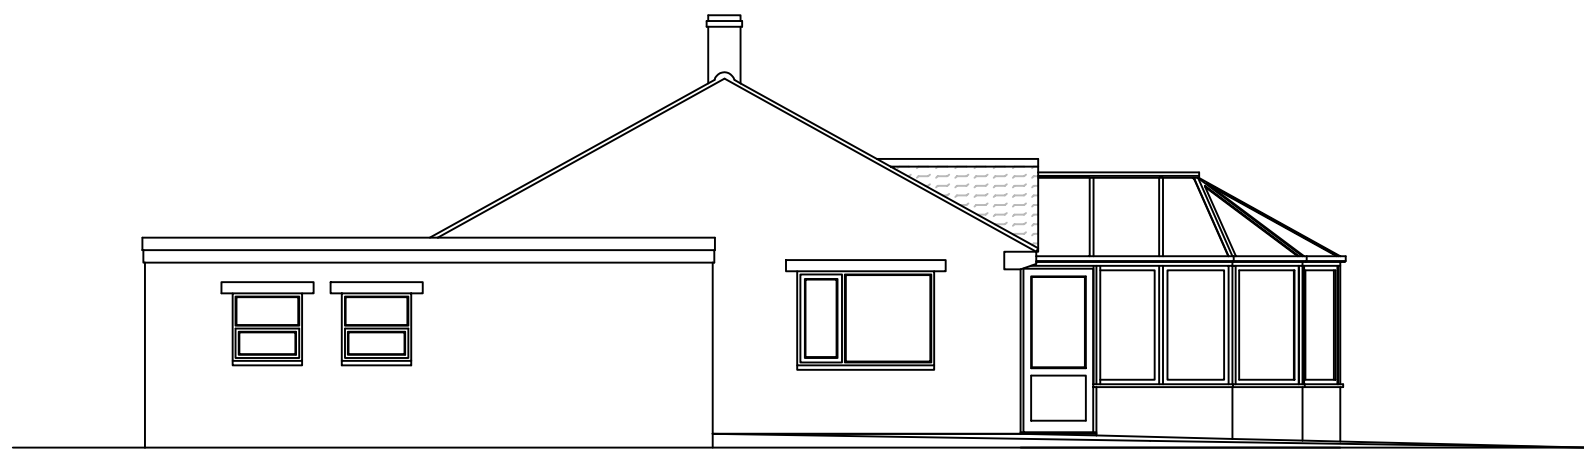



Existing Side Elevation
1:100

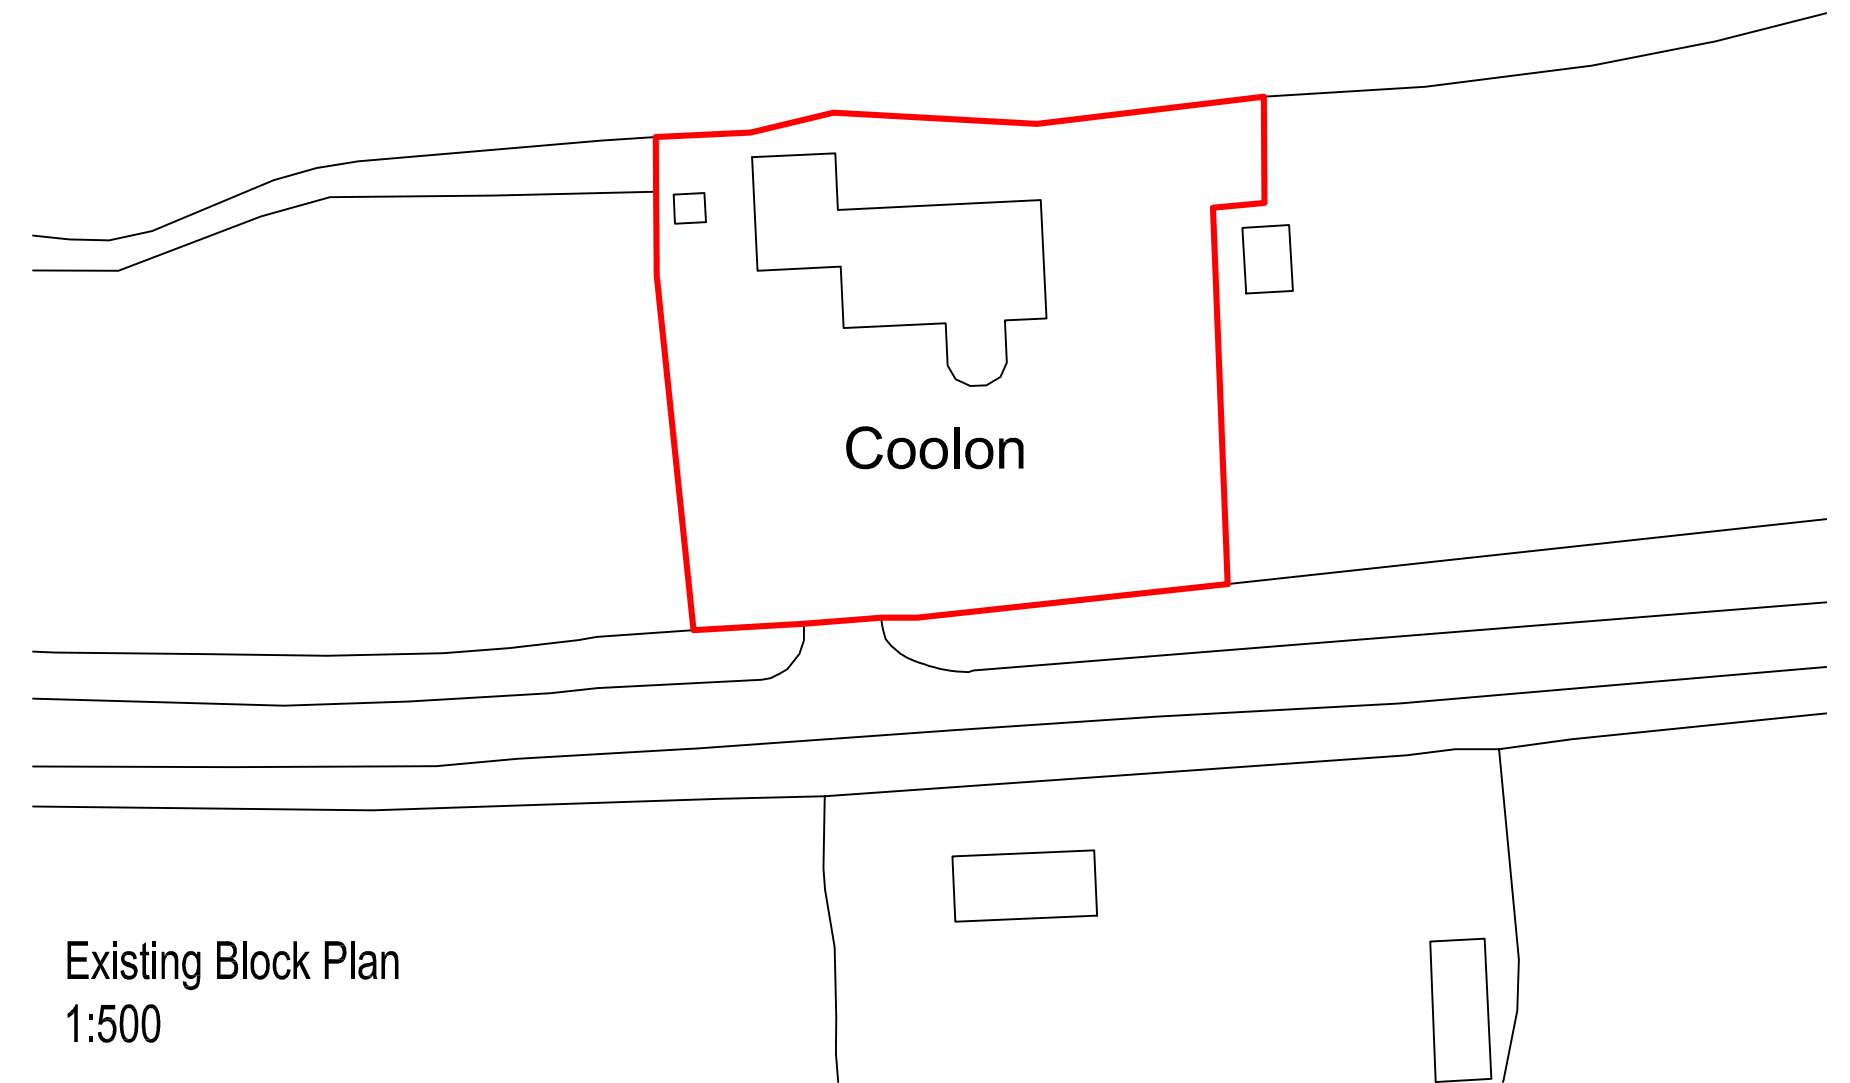

Existing Block Plan
1:500

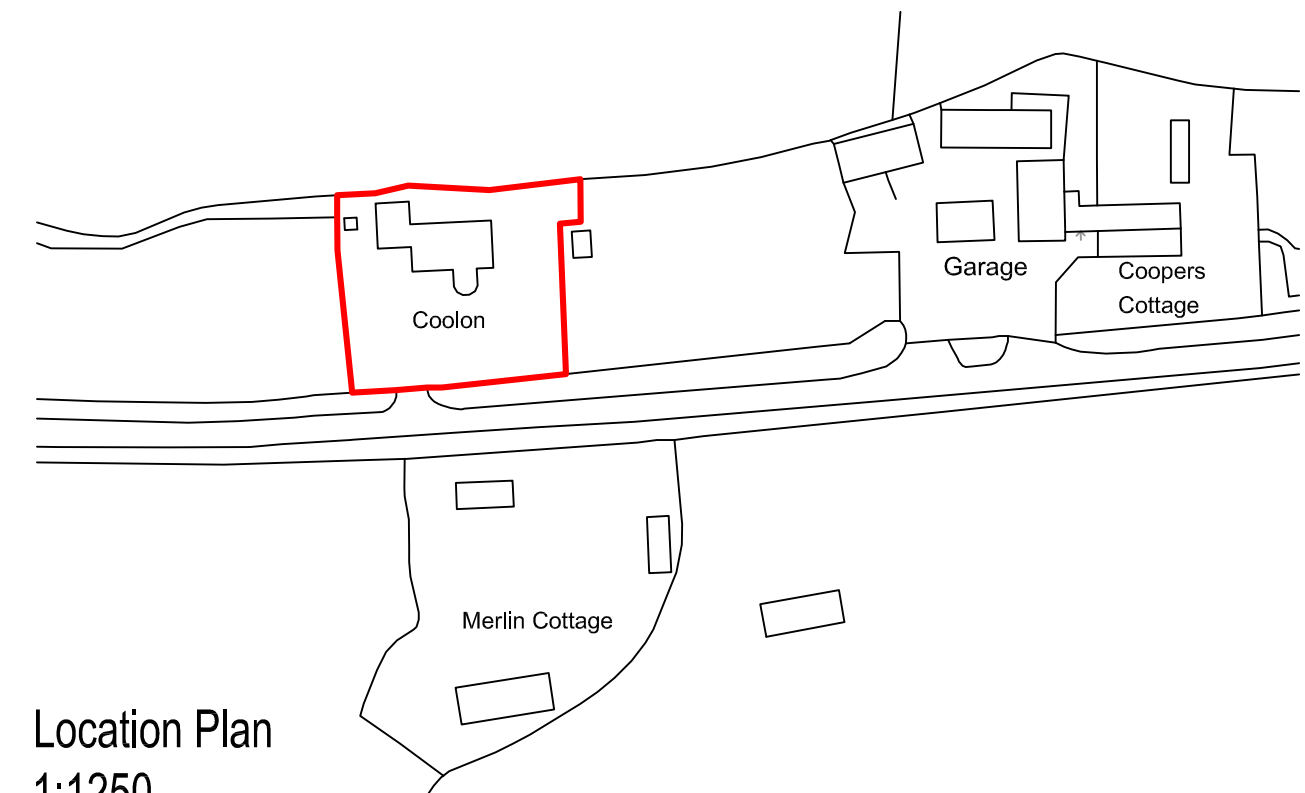

Location Plan
1:1250

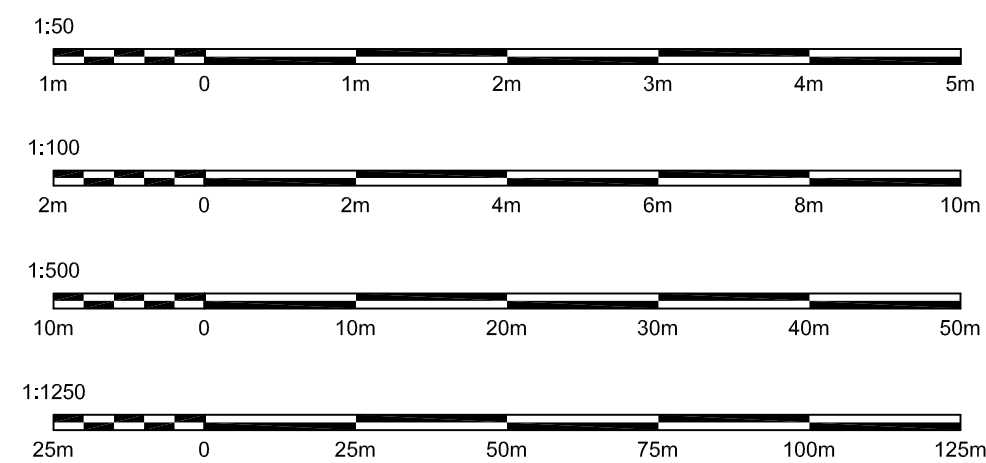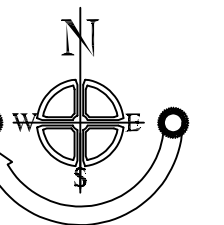

Revision	BAC/1471/PL/11/25/002/C	File No: 1471
This drawing is for planning purposes only.		
This drawing is copyright MSP .		
MSP <i>Architecture</i> The Pike House Kingshill Rd Dursley Glos GL11 4BJ		
Title. Proposed works to Coolon, Cloatley Road, Hankerton, Malmesbury. SN16 9LQ		
Clients. Mr Backhouse		
Drawing. Existing Floor Plans, Elevations + Location Maps		
Date. Nov 25	Scale. As shown @ A1	Drawn. M.S