
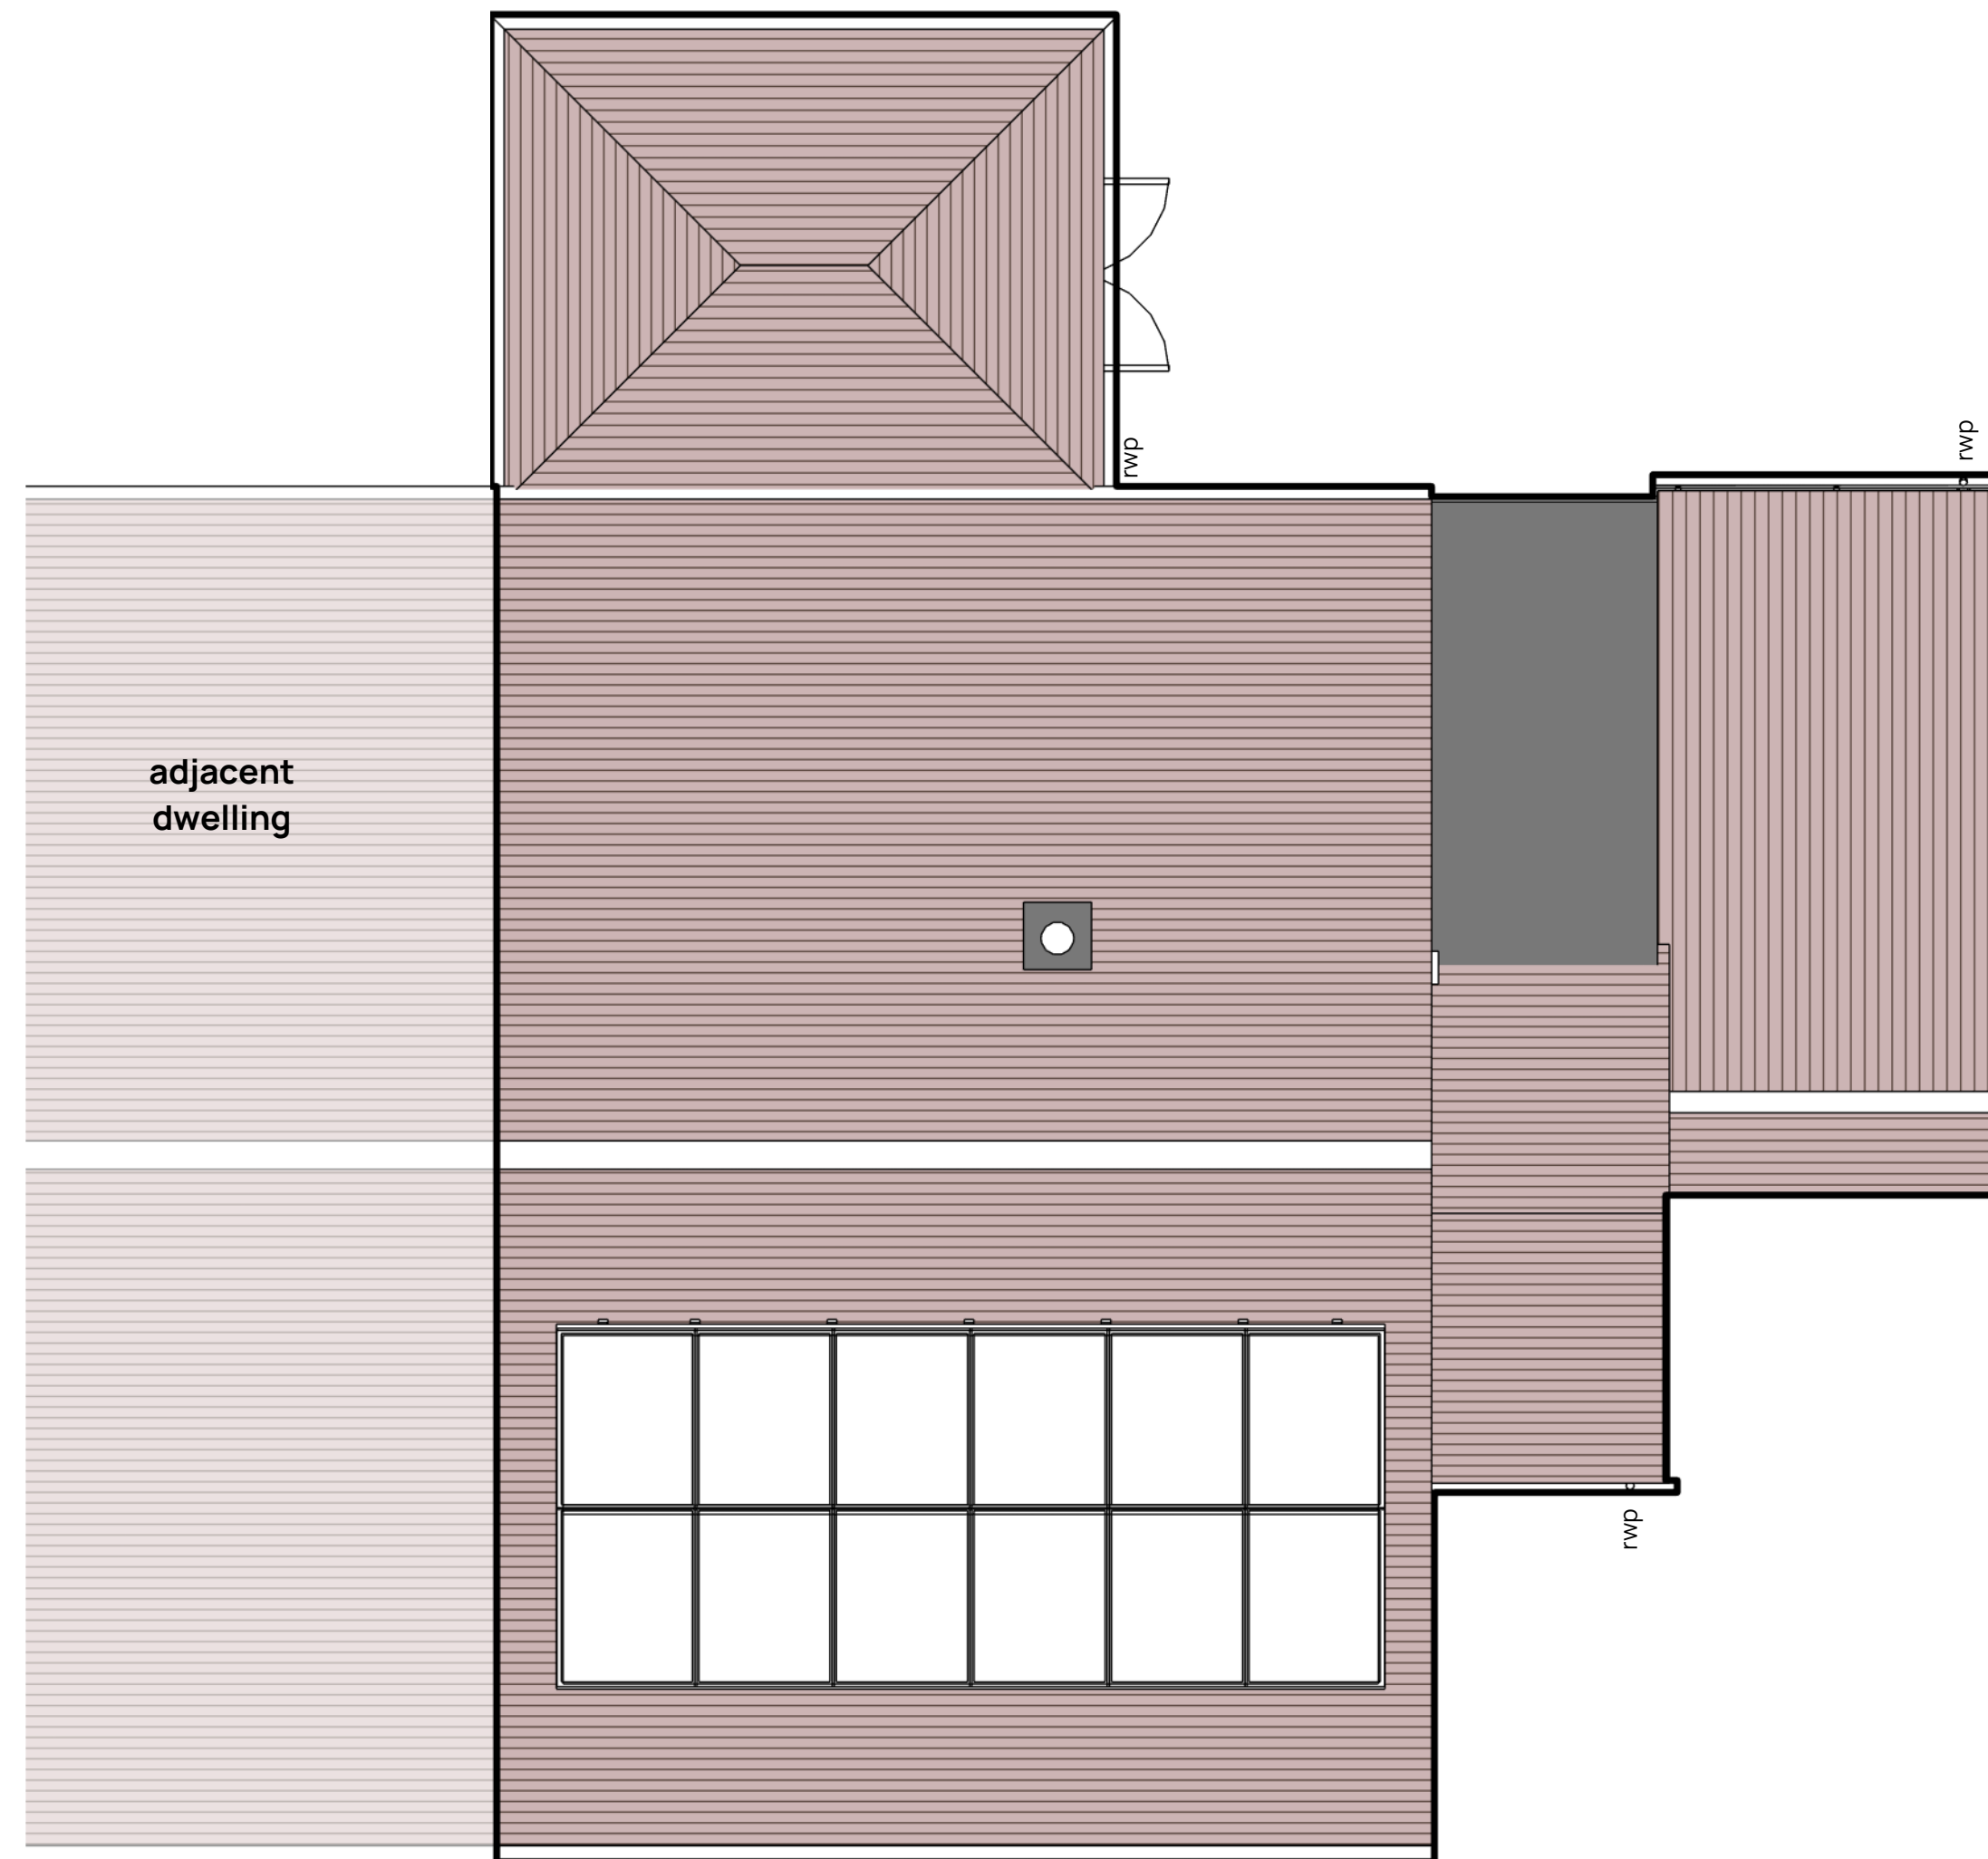
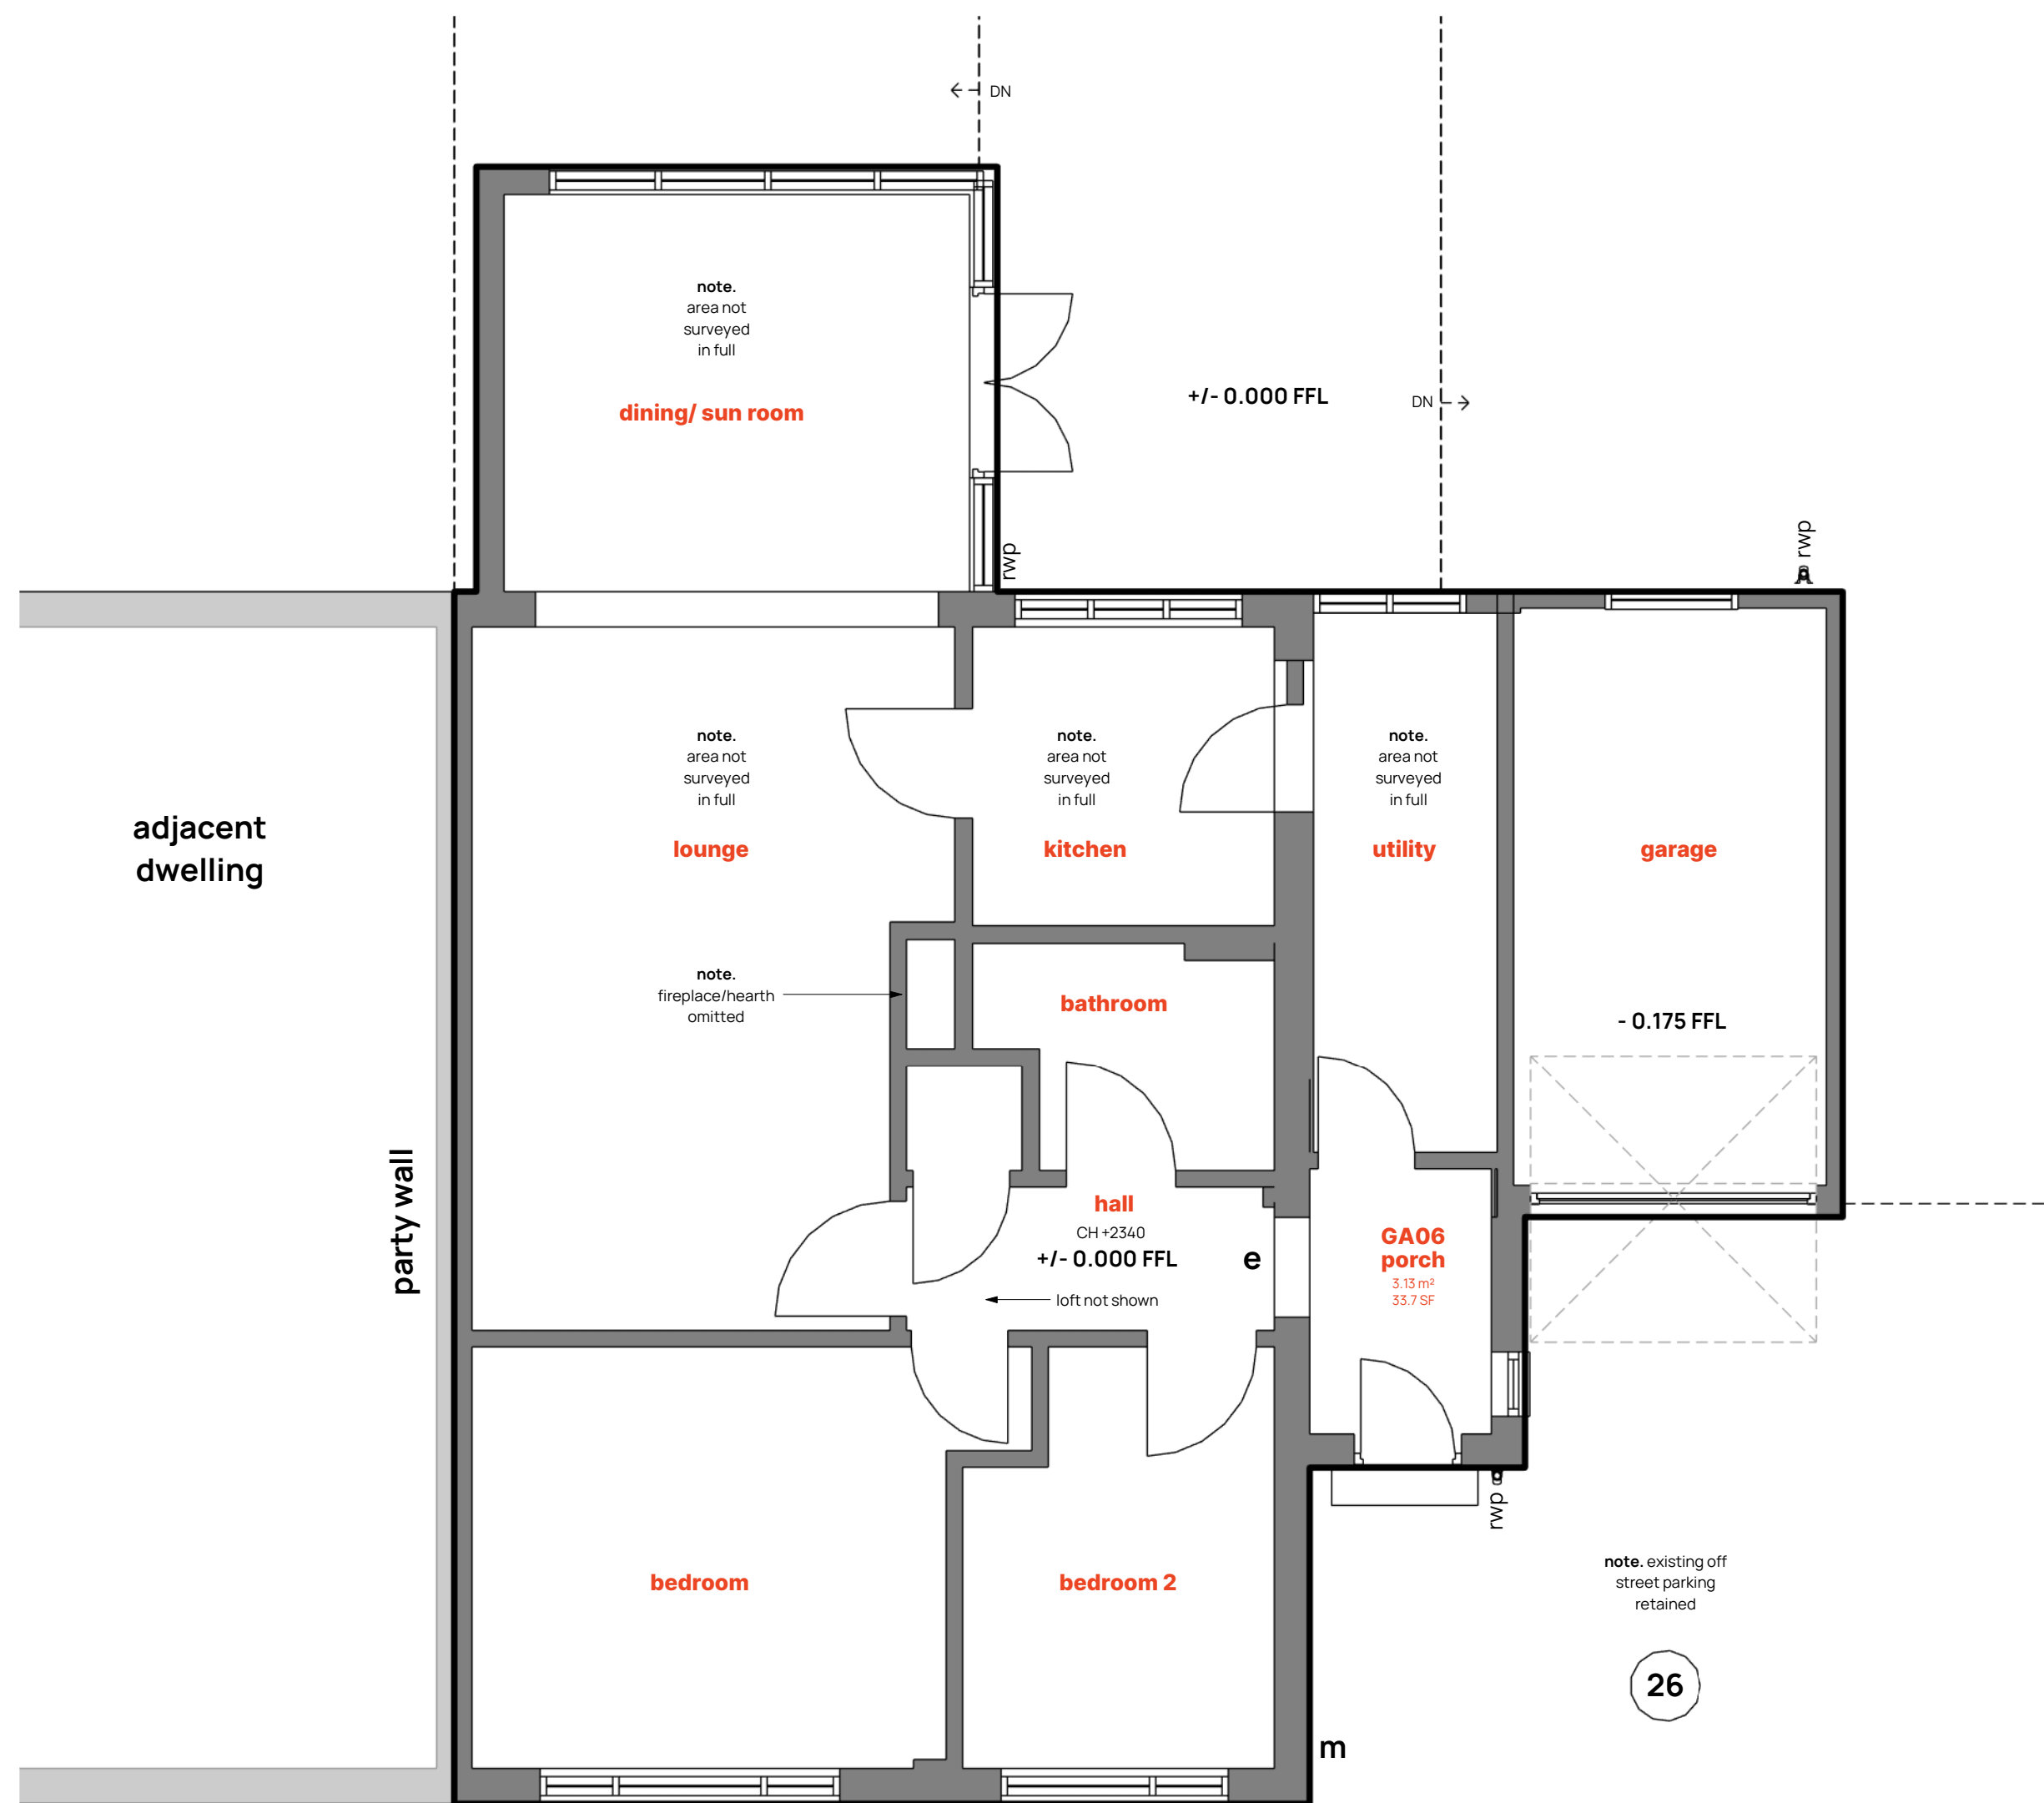


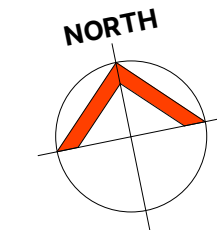

Responsibility is not accepted for errors made by others in scaling from this drawing.
All construction information should be taken from figured dimensions only.

0mm 50mm

1 PROPOSED GROUND FLOOR

1:50

2 PROPOSED ROOF PLAN

1:50

1-50
@ A1 0 5m

ST	POS	19/05/2025	PLANNING
STATUS	REV	DATE	DESCRIPTION
CLIENT			
Mike and Gill Grout			
CHECKED BY			
WB			



PROJECT
Lordsmead
ADDRESS
26 Lordsmead Road, Mere, Wiltshire, BA12 6BZ.

DRAWING TITLE
**PROPOSED GROUND FLOOR AND
ROOF PLAN**

DRAWING PURPOSE
PLANNING

SCALE
1:50@A1

SUITABILITY STATUS
PL : Authorized and accepted

PROJECT ORIGINATOR VOLUME LEVEL TYPE ROLE NUMBER
P2525-LXW-ZZ-XX-DR-A-103

REVISION
P05