


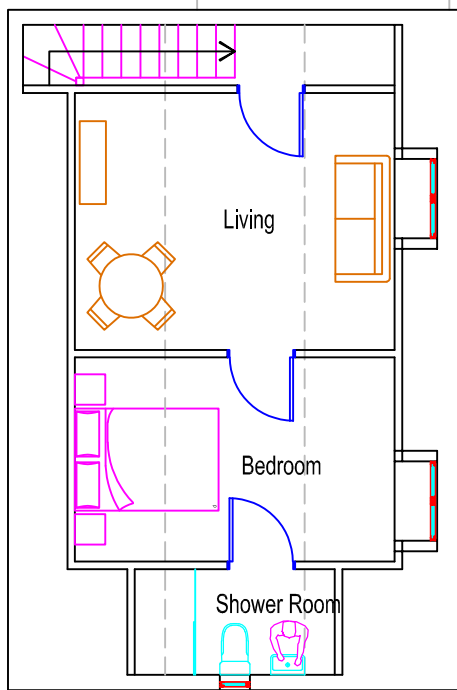


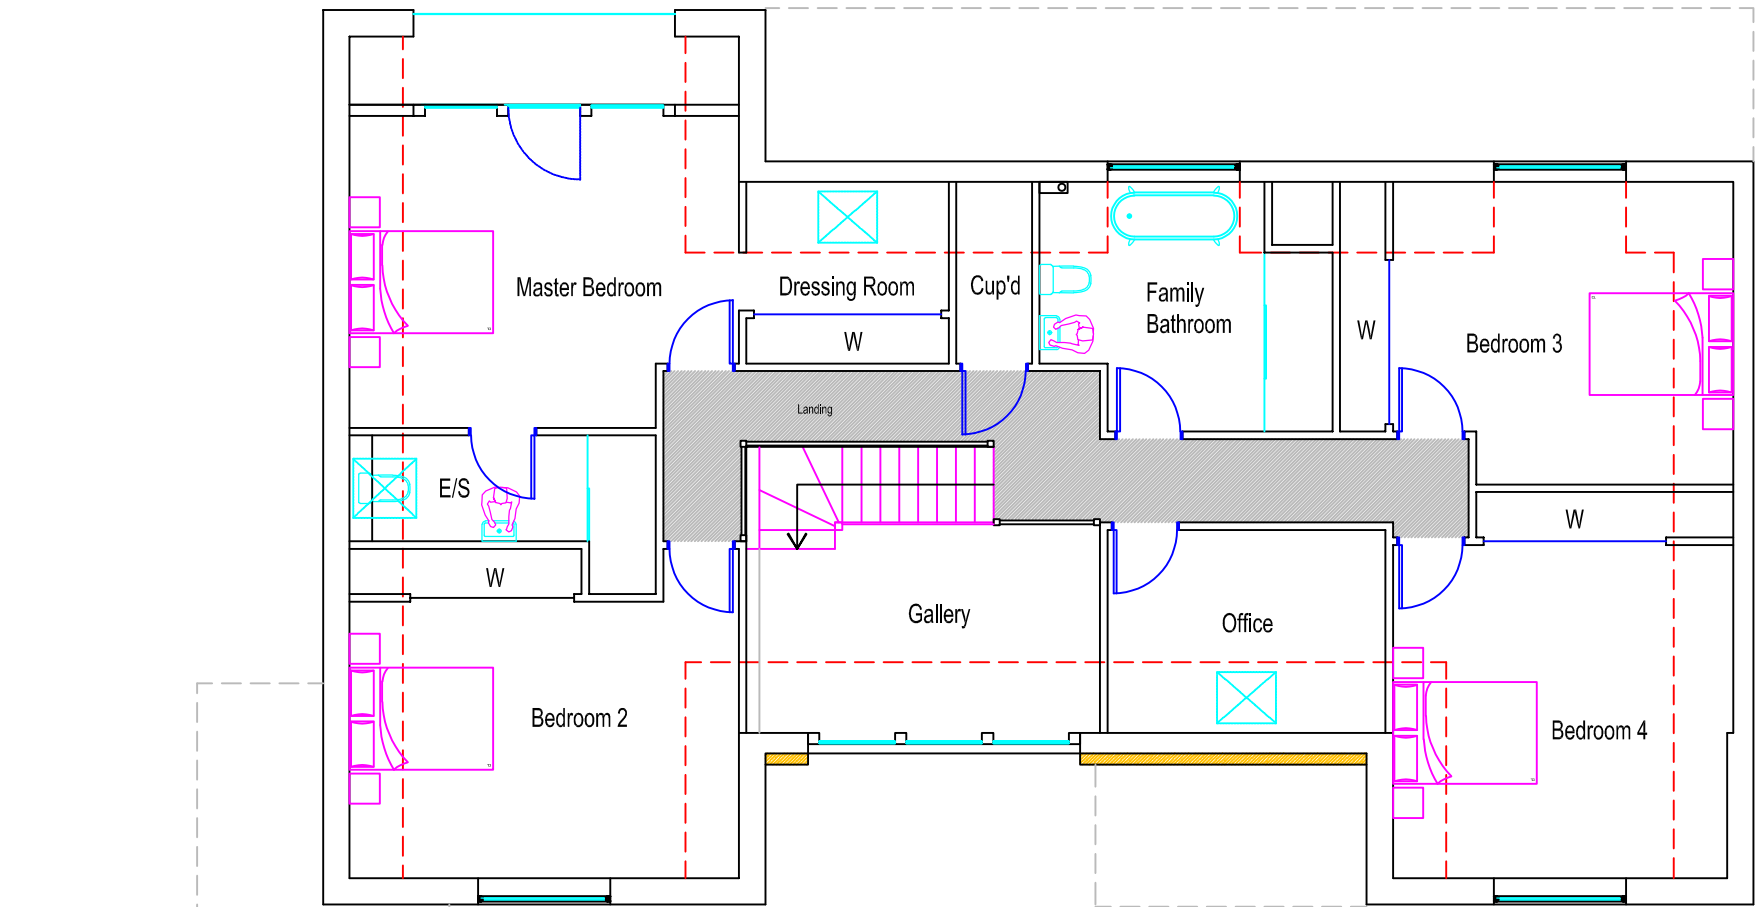


Proposed First Floor Plan
1:100

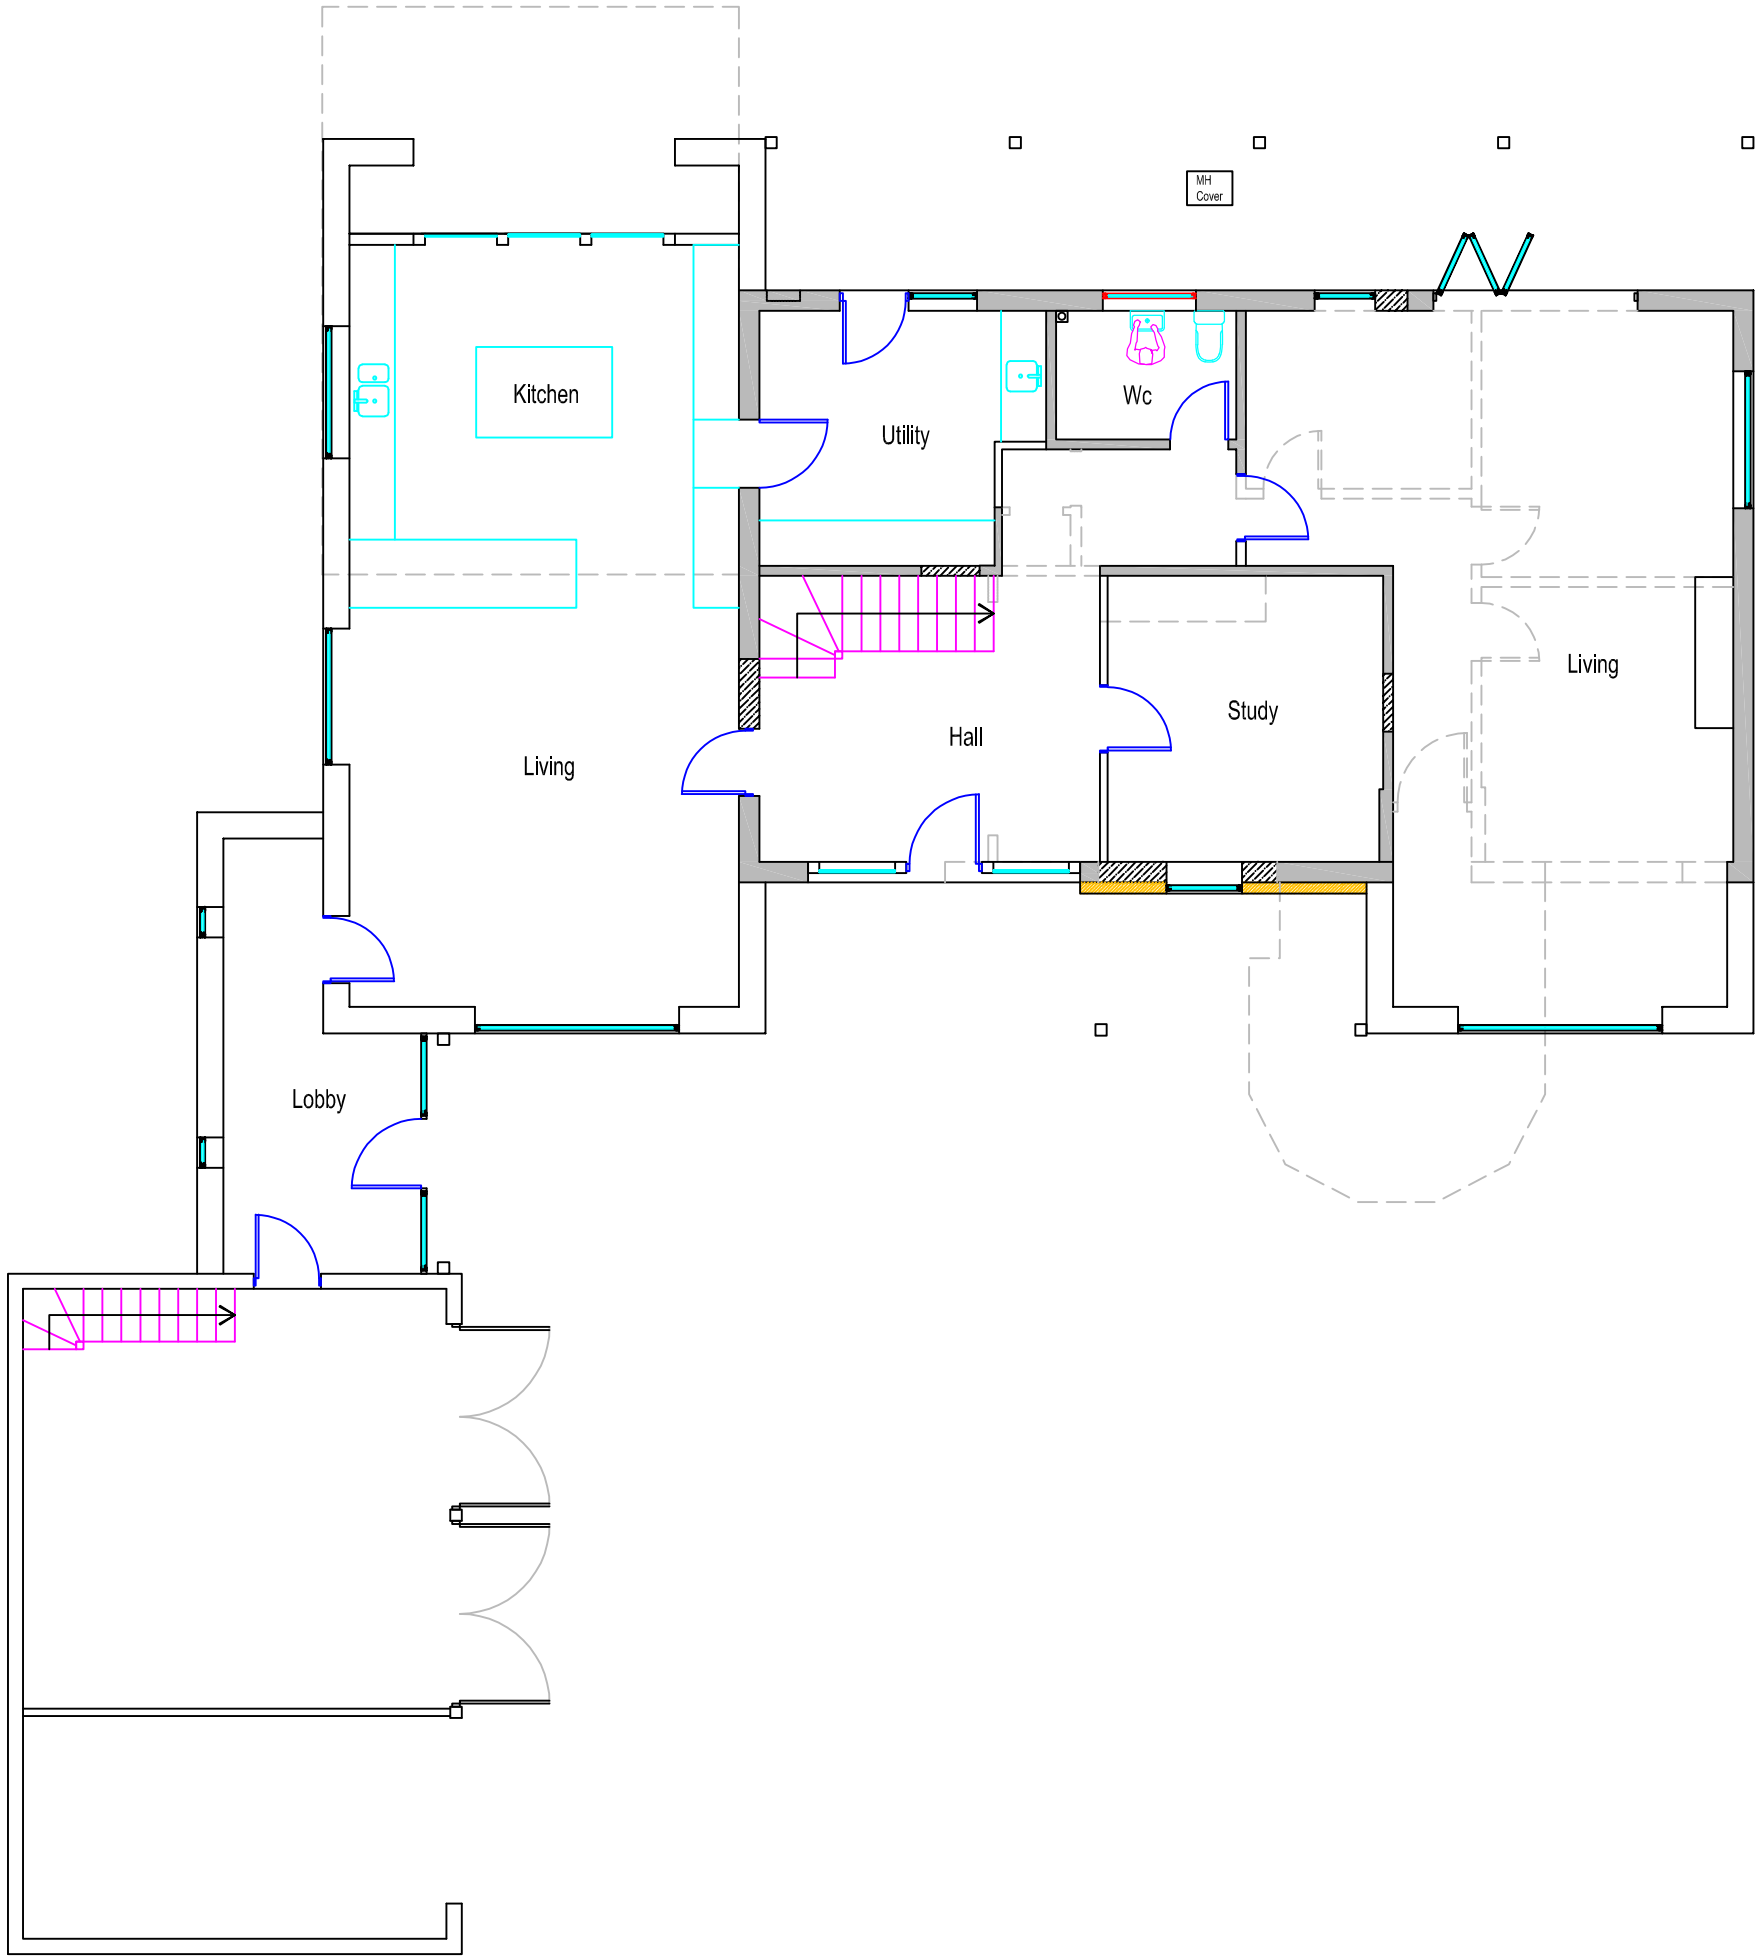


Proposed Ground Floor Plan
1:100

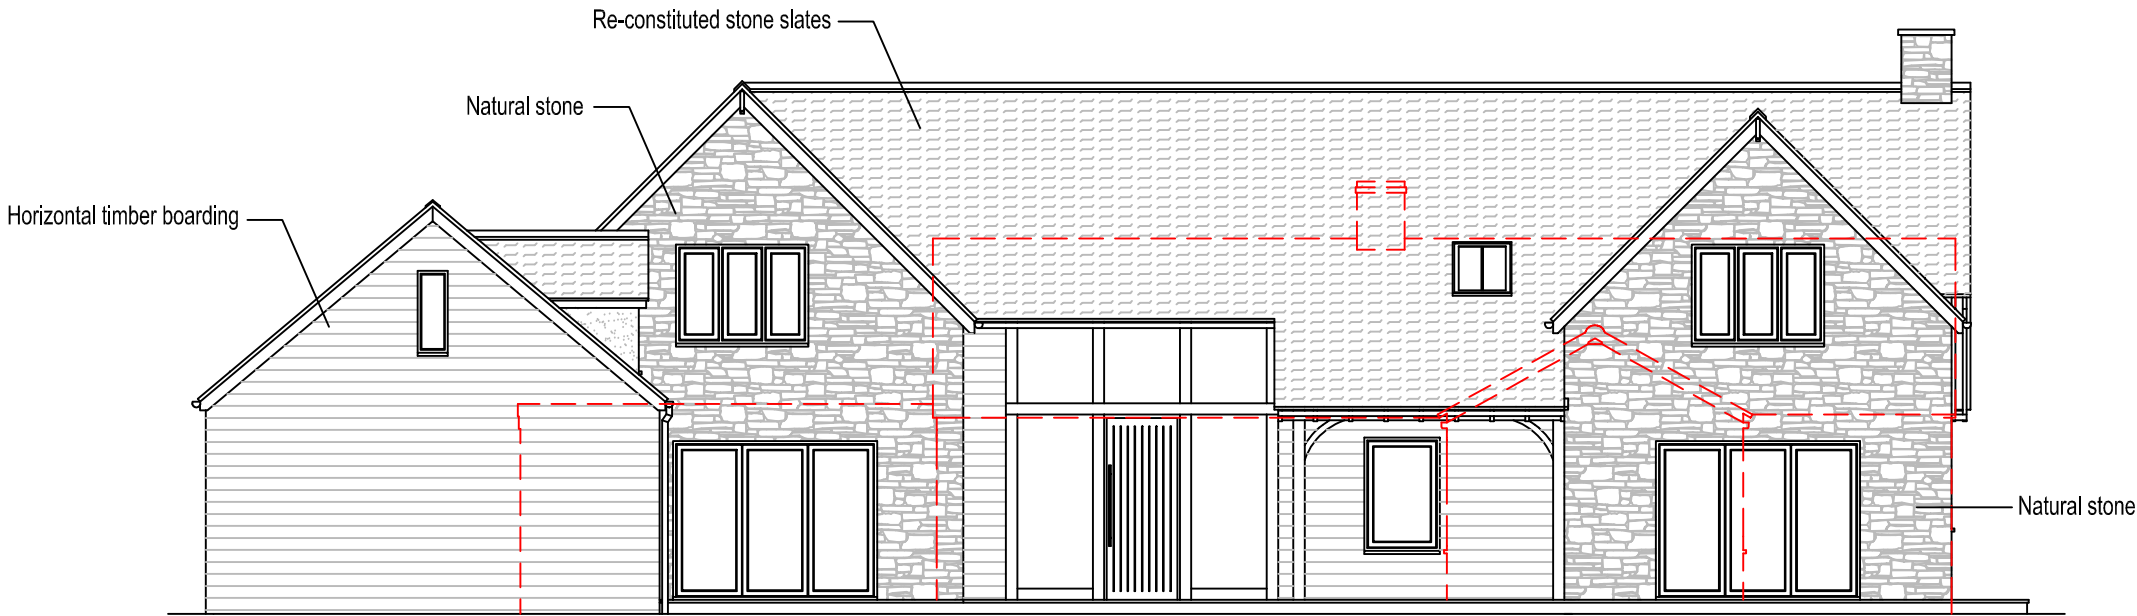


Proposed Front Elevation
1:100

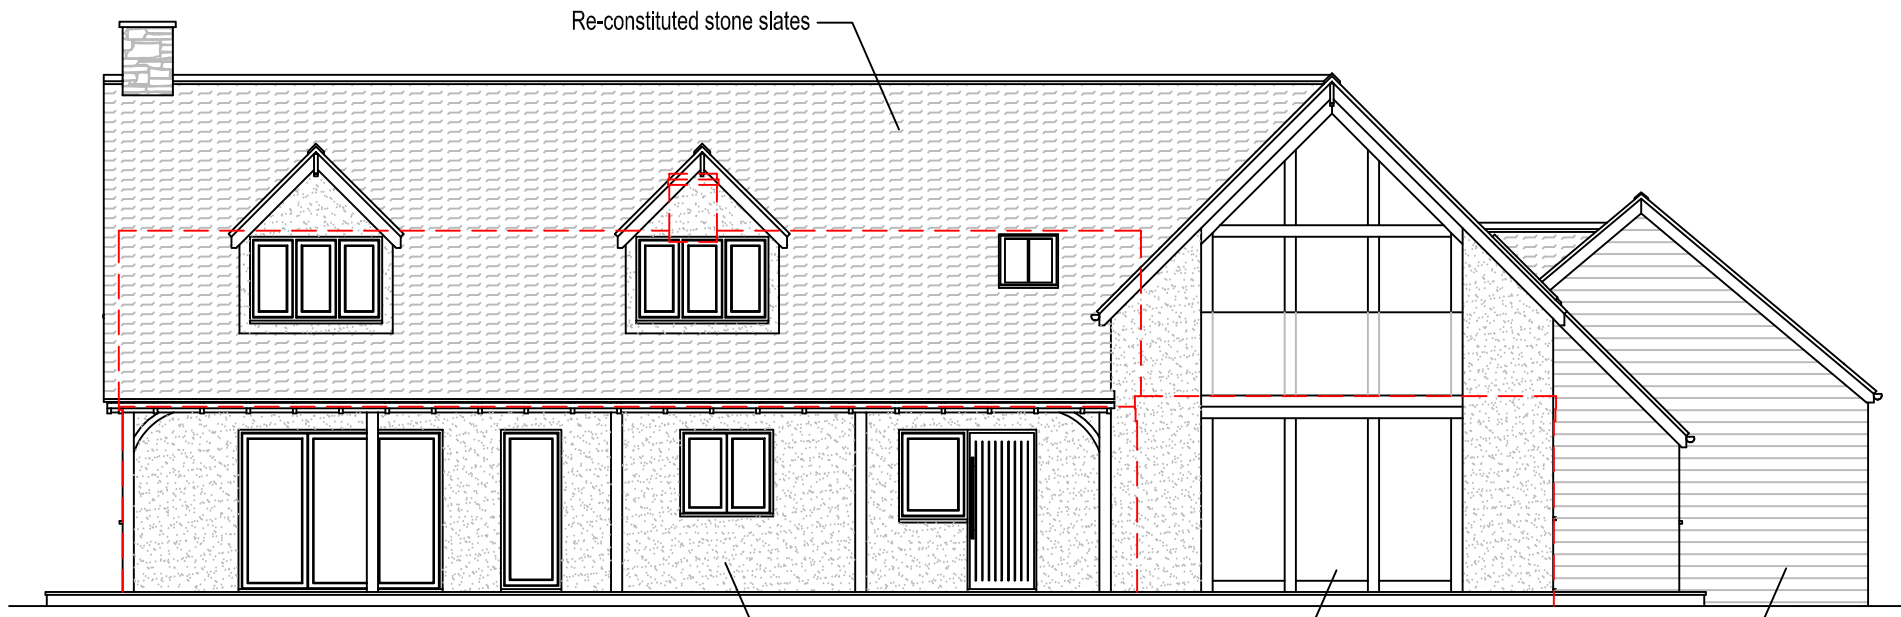


Proposed Rear Elevation
1:100

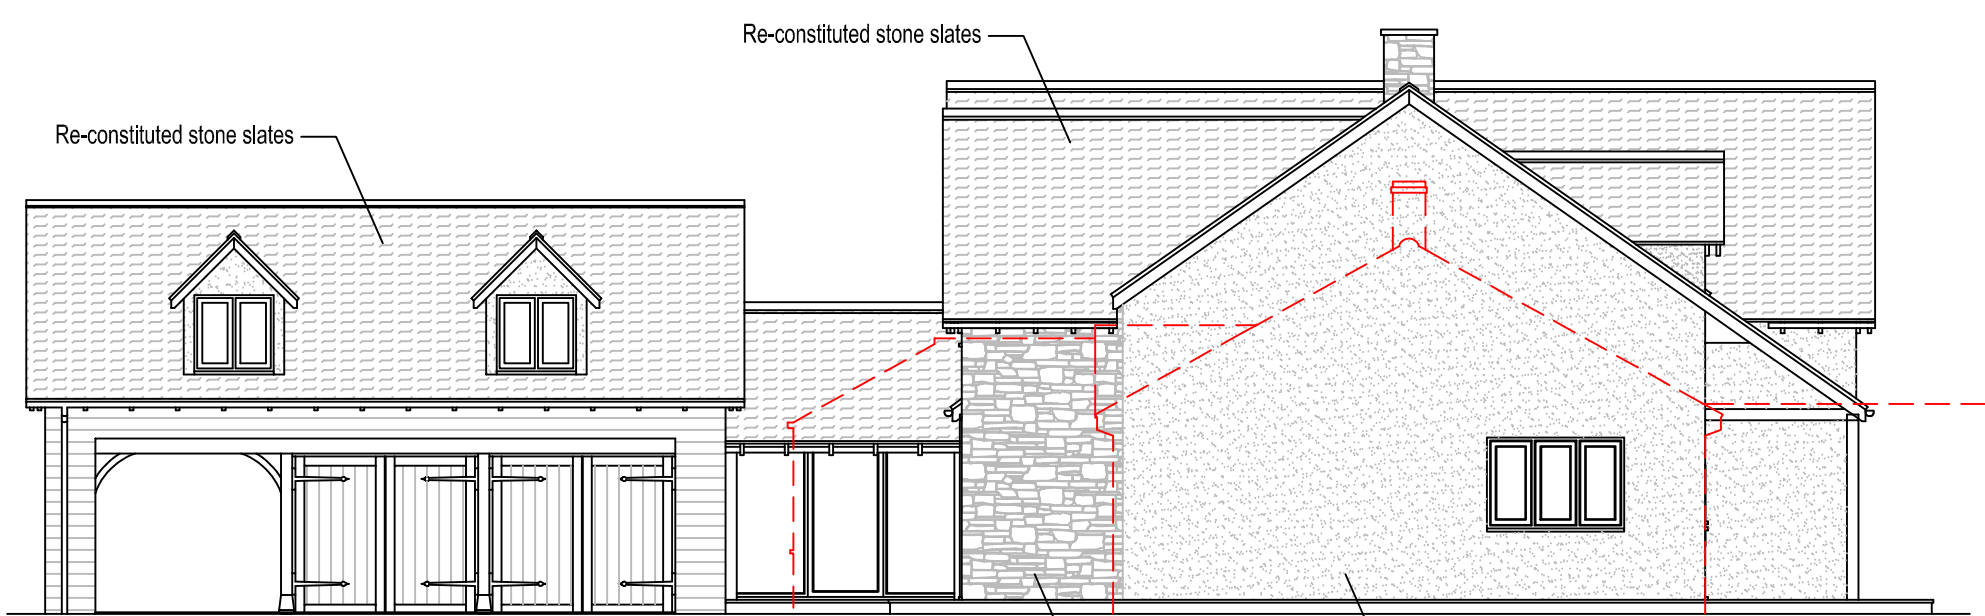


Proposed Side Elevation
1:100

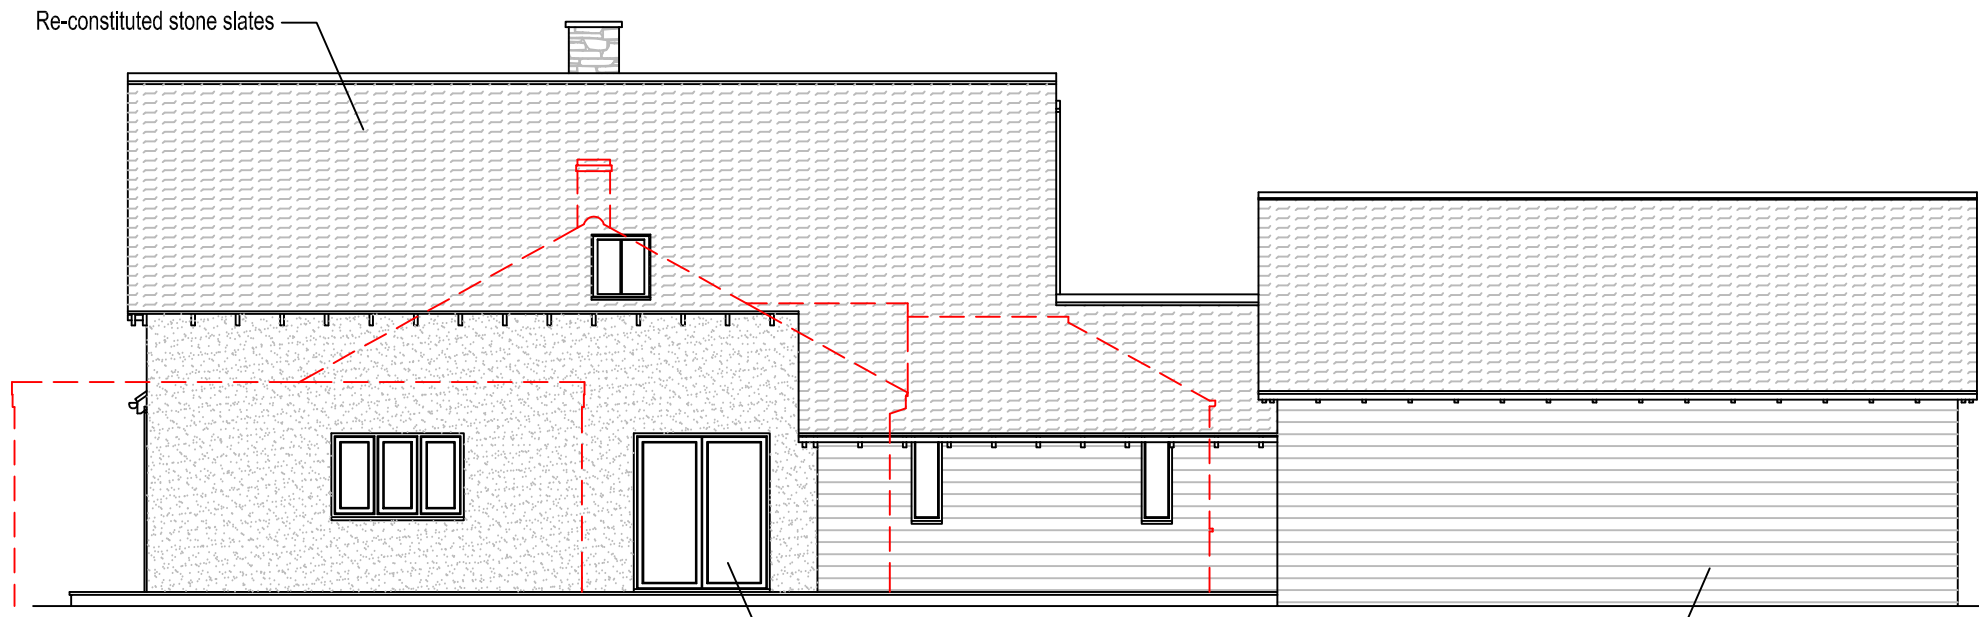


Proposed Side Elevation
1:100

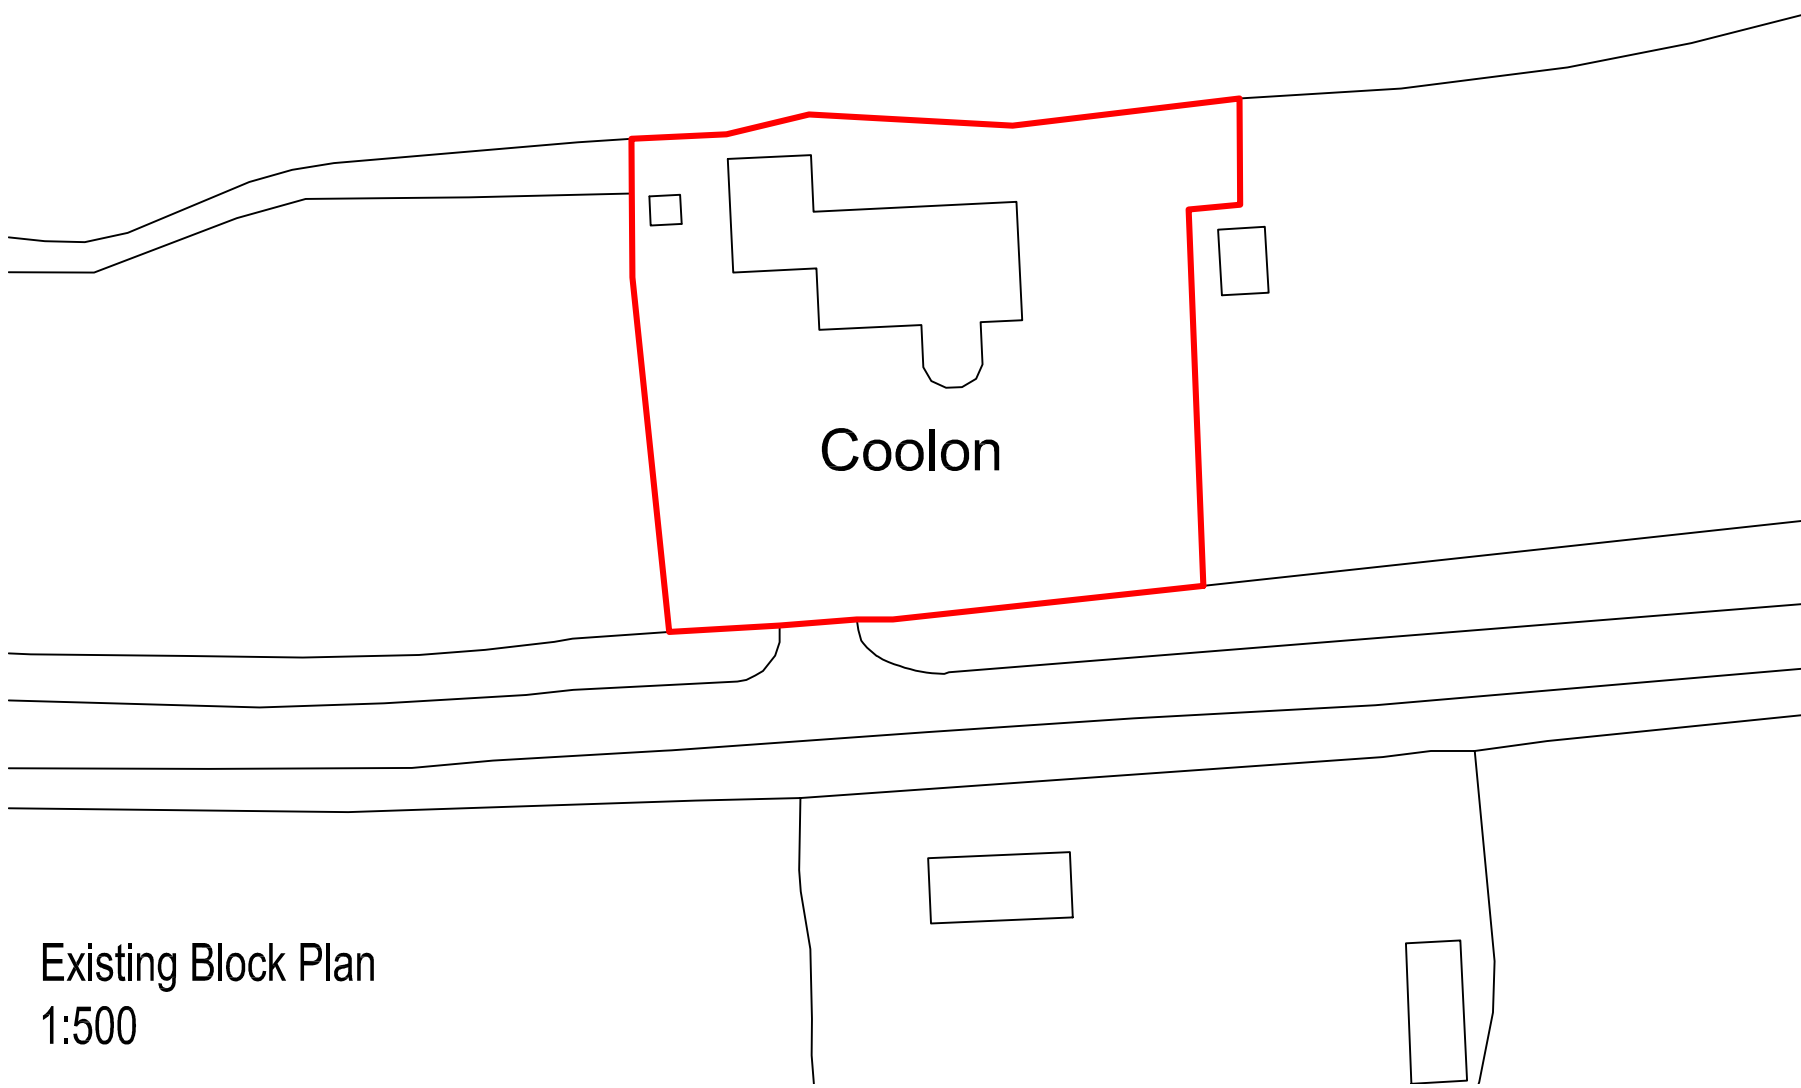


Existing Block Plan
1:500

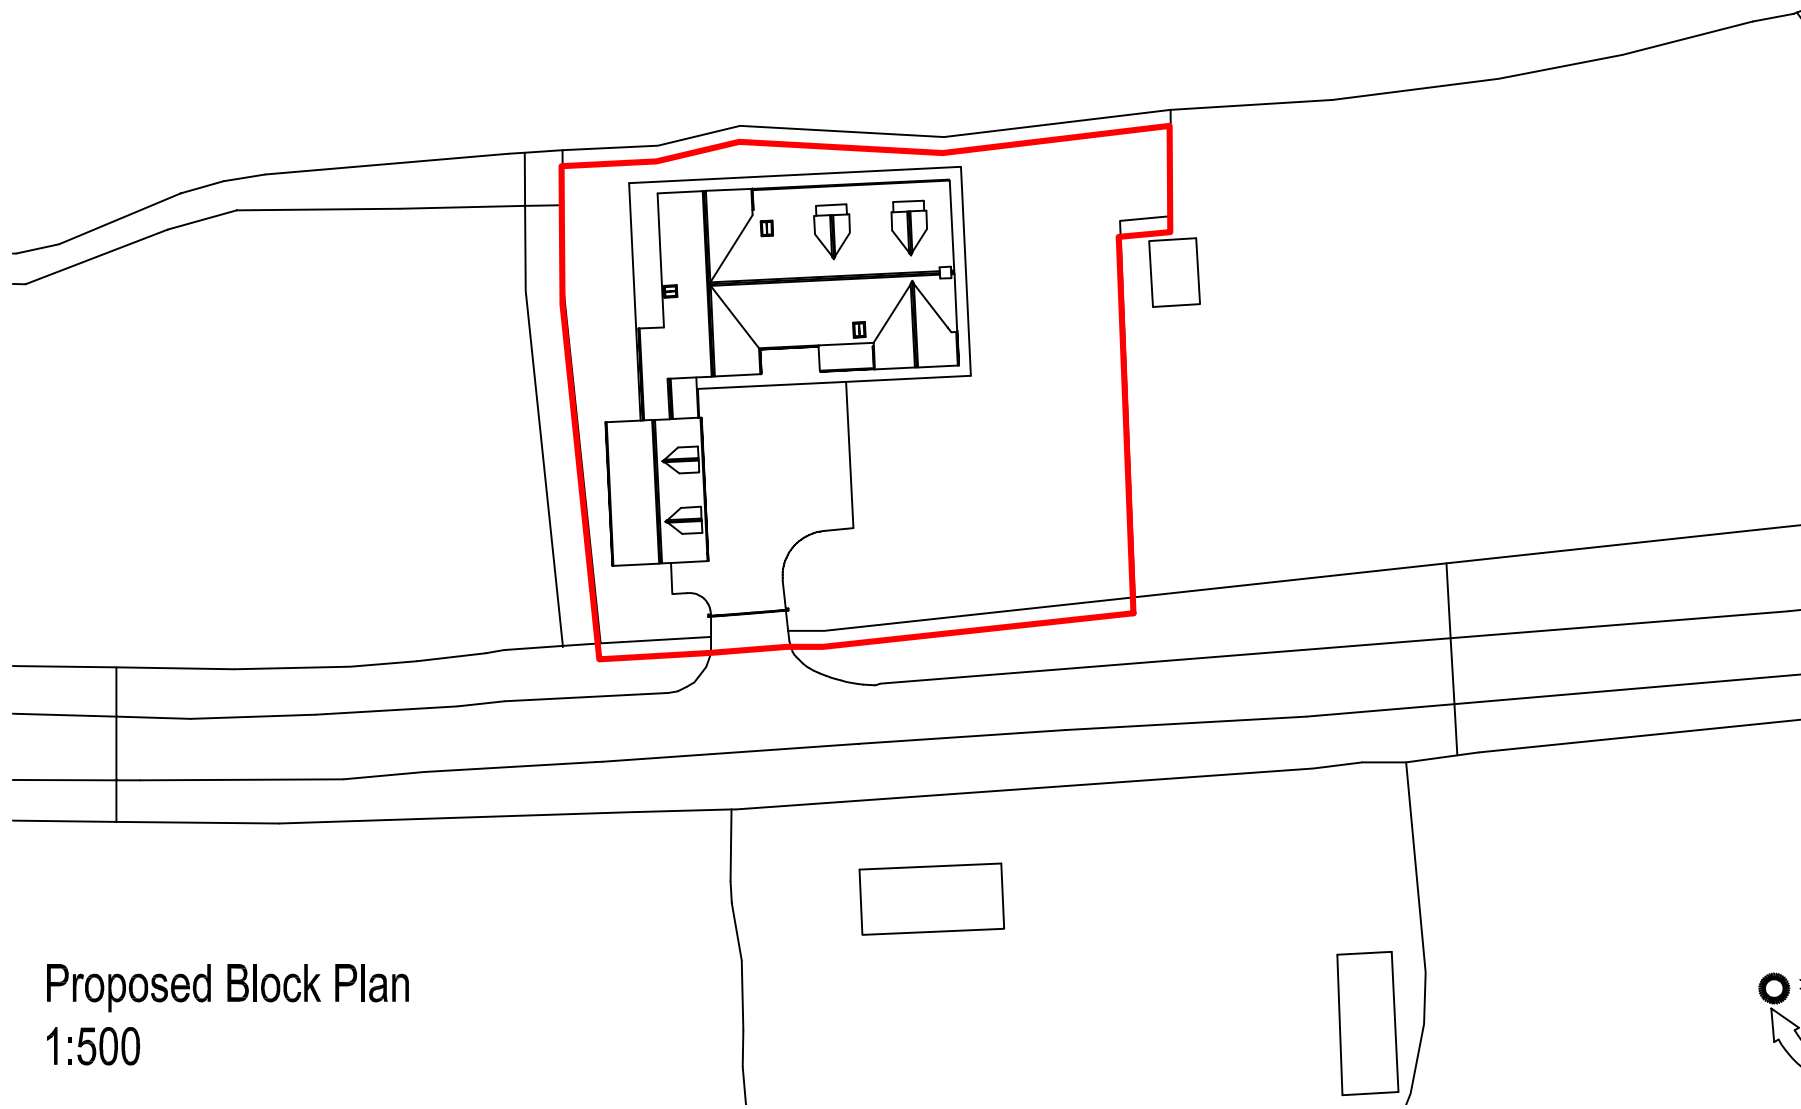

Proposed Block Plan
1:500

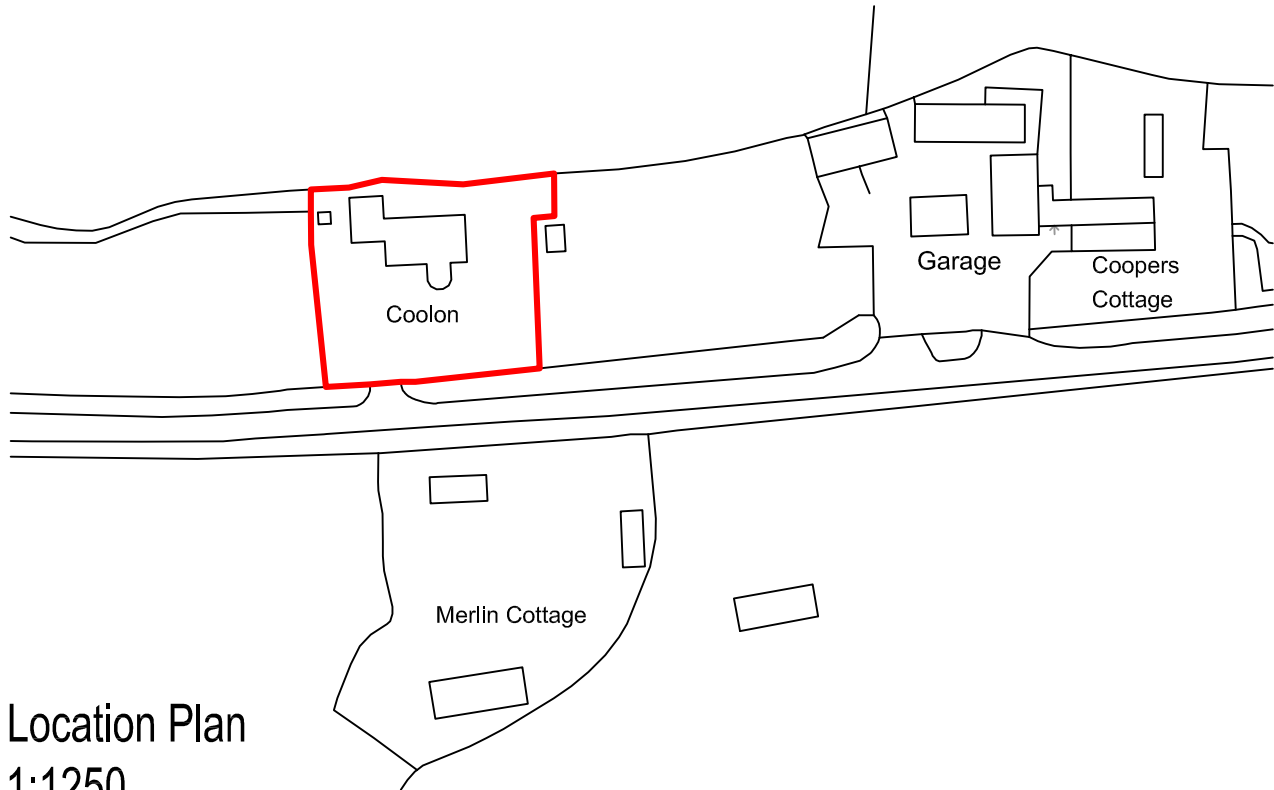

Location Plan
1:1250

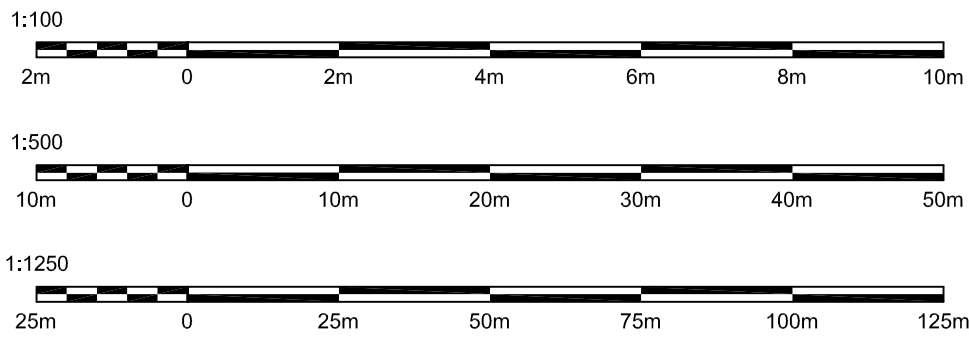

Revision	BAC/1471/PL/11/25/001/C	File No: 1471
This drawing is for planning purposes only.		
This drawing is copyright MSP .		
MSP <i>Architecture</i> The Pike House Kingshill Rd Dursley Glos GL11 4BJ Tel: 01453 549636 E-Mail: marksnookplanning@hotmail.com		
Title. Proposed works to Coolon, Cloatley Road, Hankerton, Malmesbury. SN16 9LQ		
Clients. Mr Backhouse		
Drawing. Proposed Floor Plans, Elevations + Location Maps		
Date. Nov 25	Scale. 1:100 + As shown @ A1	Drawn. M.S