



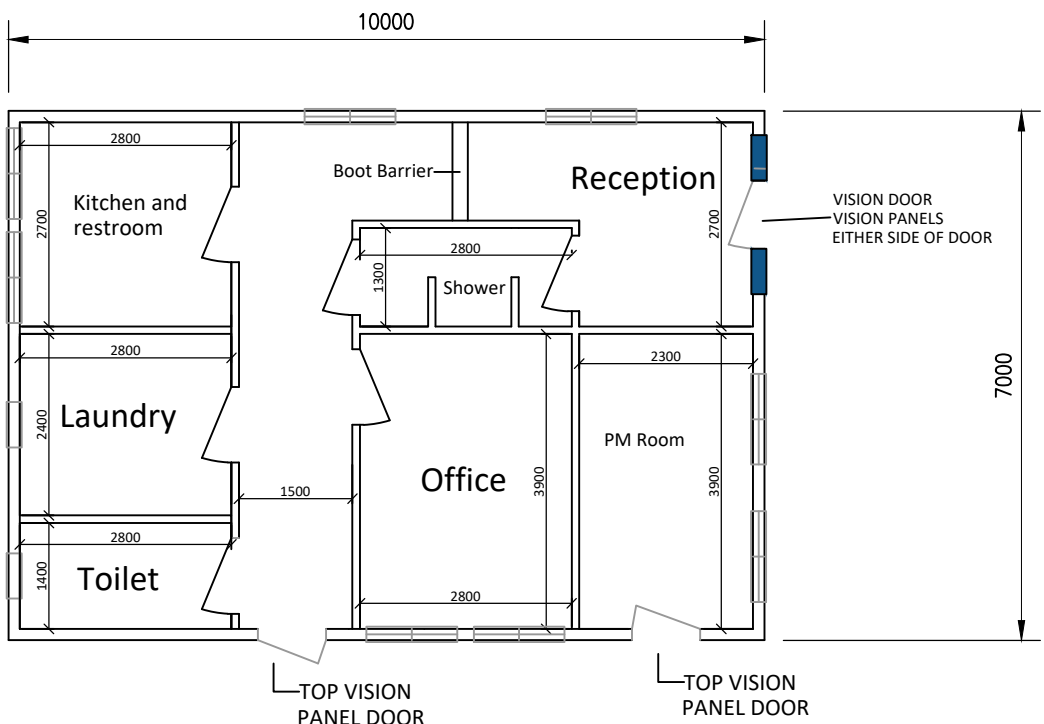


FLOOR PLAN

Scale 1:100

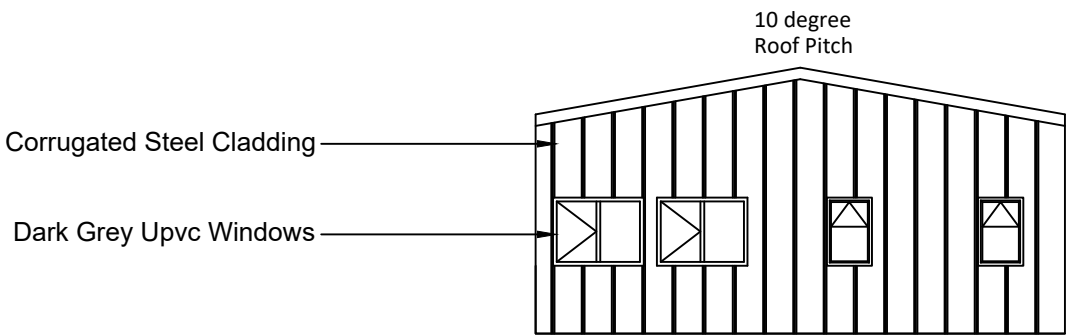


SOUTH ELEVATION

Scale 1:100

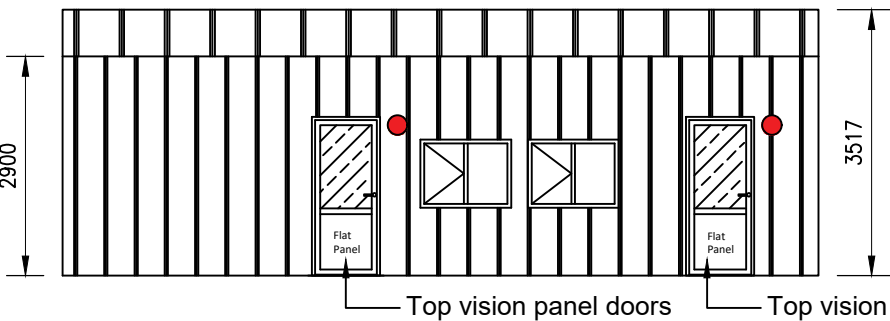


EAST ELEVATION

Scale 1:100

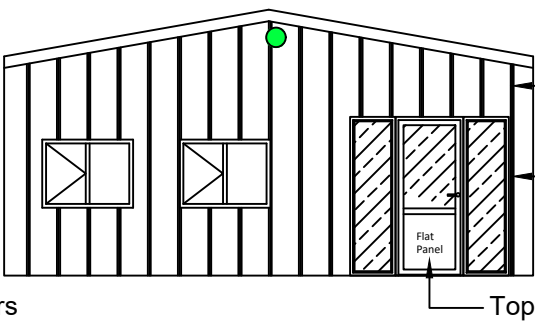




NORTH ELEVATION

Scale 1:100

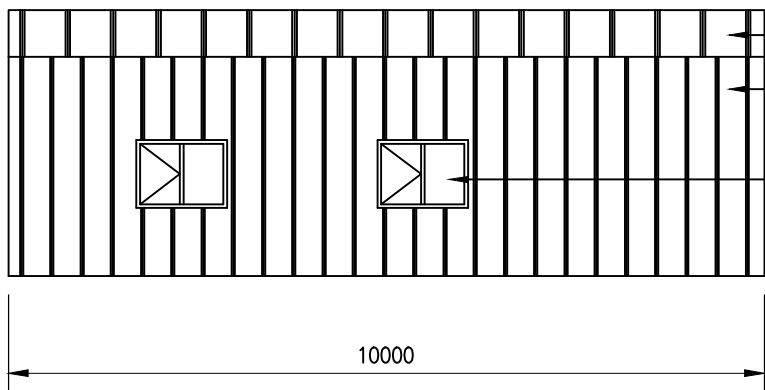

WEST ELEVATION

Scale 1:100

 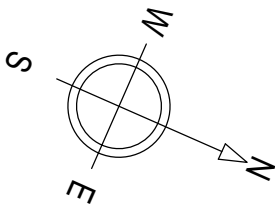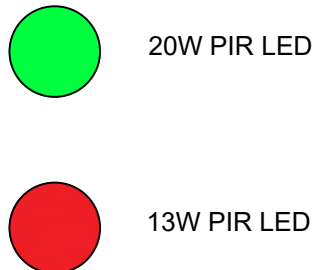

- NOTES:
1. Use written dimensions only. All dimensions to be checked on site and any discrepancies reported to ACORUS immediately. If in doubt ask.
 2. Where relevant, significant hazards have been identified on the drawing. Hazards which should be obvious to a competent contractor or unforeseeable have not been identified.
 3. This drawing is confidential and remains the exclusive property of ACORUS.
 4. Ordnance Survey Paper Map Copying Licence Number: 100039456.
- © ACORUS Rural Property Services Ltd.



Rev.	Date.	Amendment.	Dwn	Chk
Rev.	Date.	Amendment.	Drawn	Checked
PROJECT				
Mr R Lanning				
Oakstone Farm, Bratton Road, West Ashton				
Trowbridge, Wiltshire BA14 6AX				
TITLE				
New welfare unit, biomass building and storage, DoC				
Welfare unit plan and elevations				
SCALE	DATE	DRAWN BY	CHECKED BY	
AS SHOWN @A2	JAN 26	JT	JW	
JOB & DRAWING NO.			REVISION	
JW/2668/0126 – 200_04				



acorus

Planning. Design. Property.

acorus.co.uk

PLANNING ISSUE