
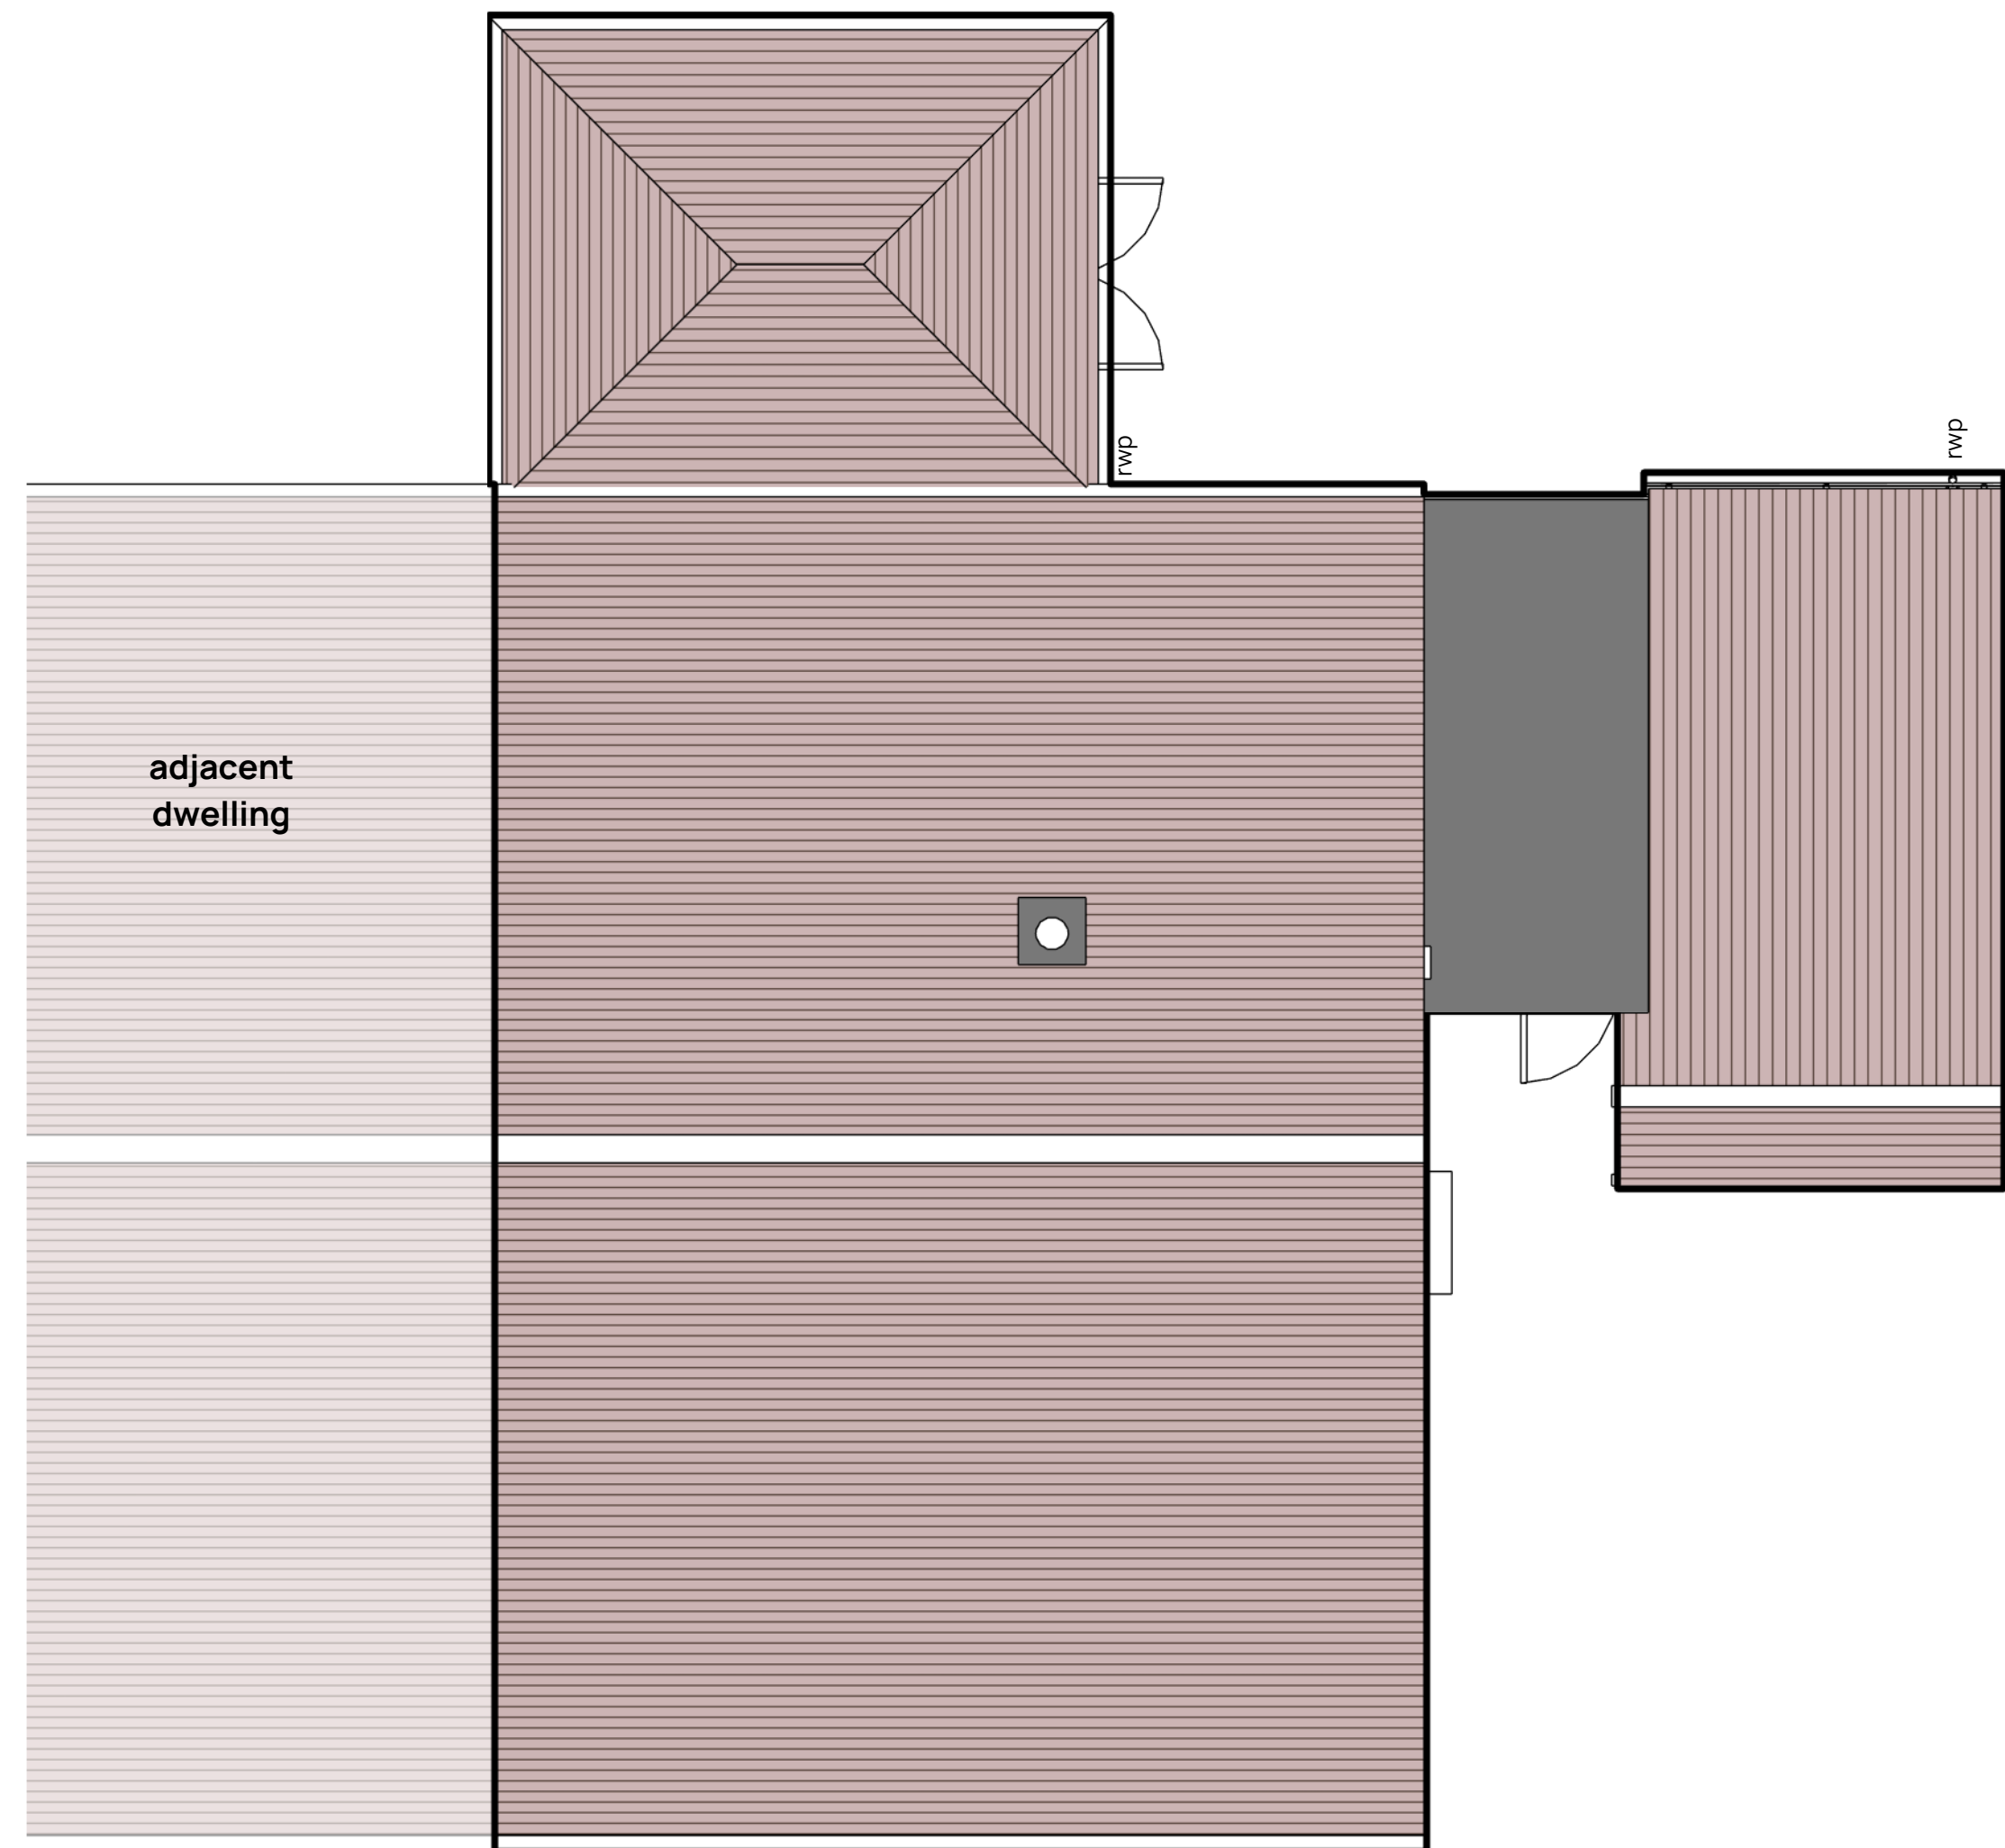
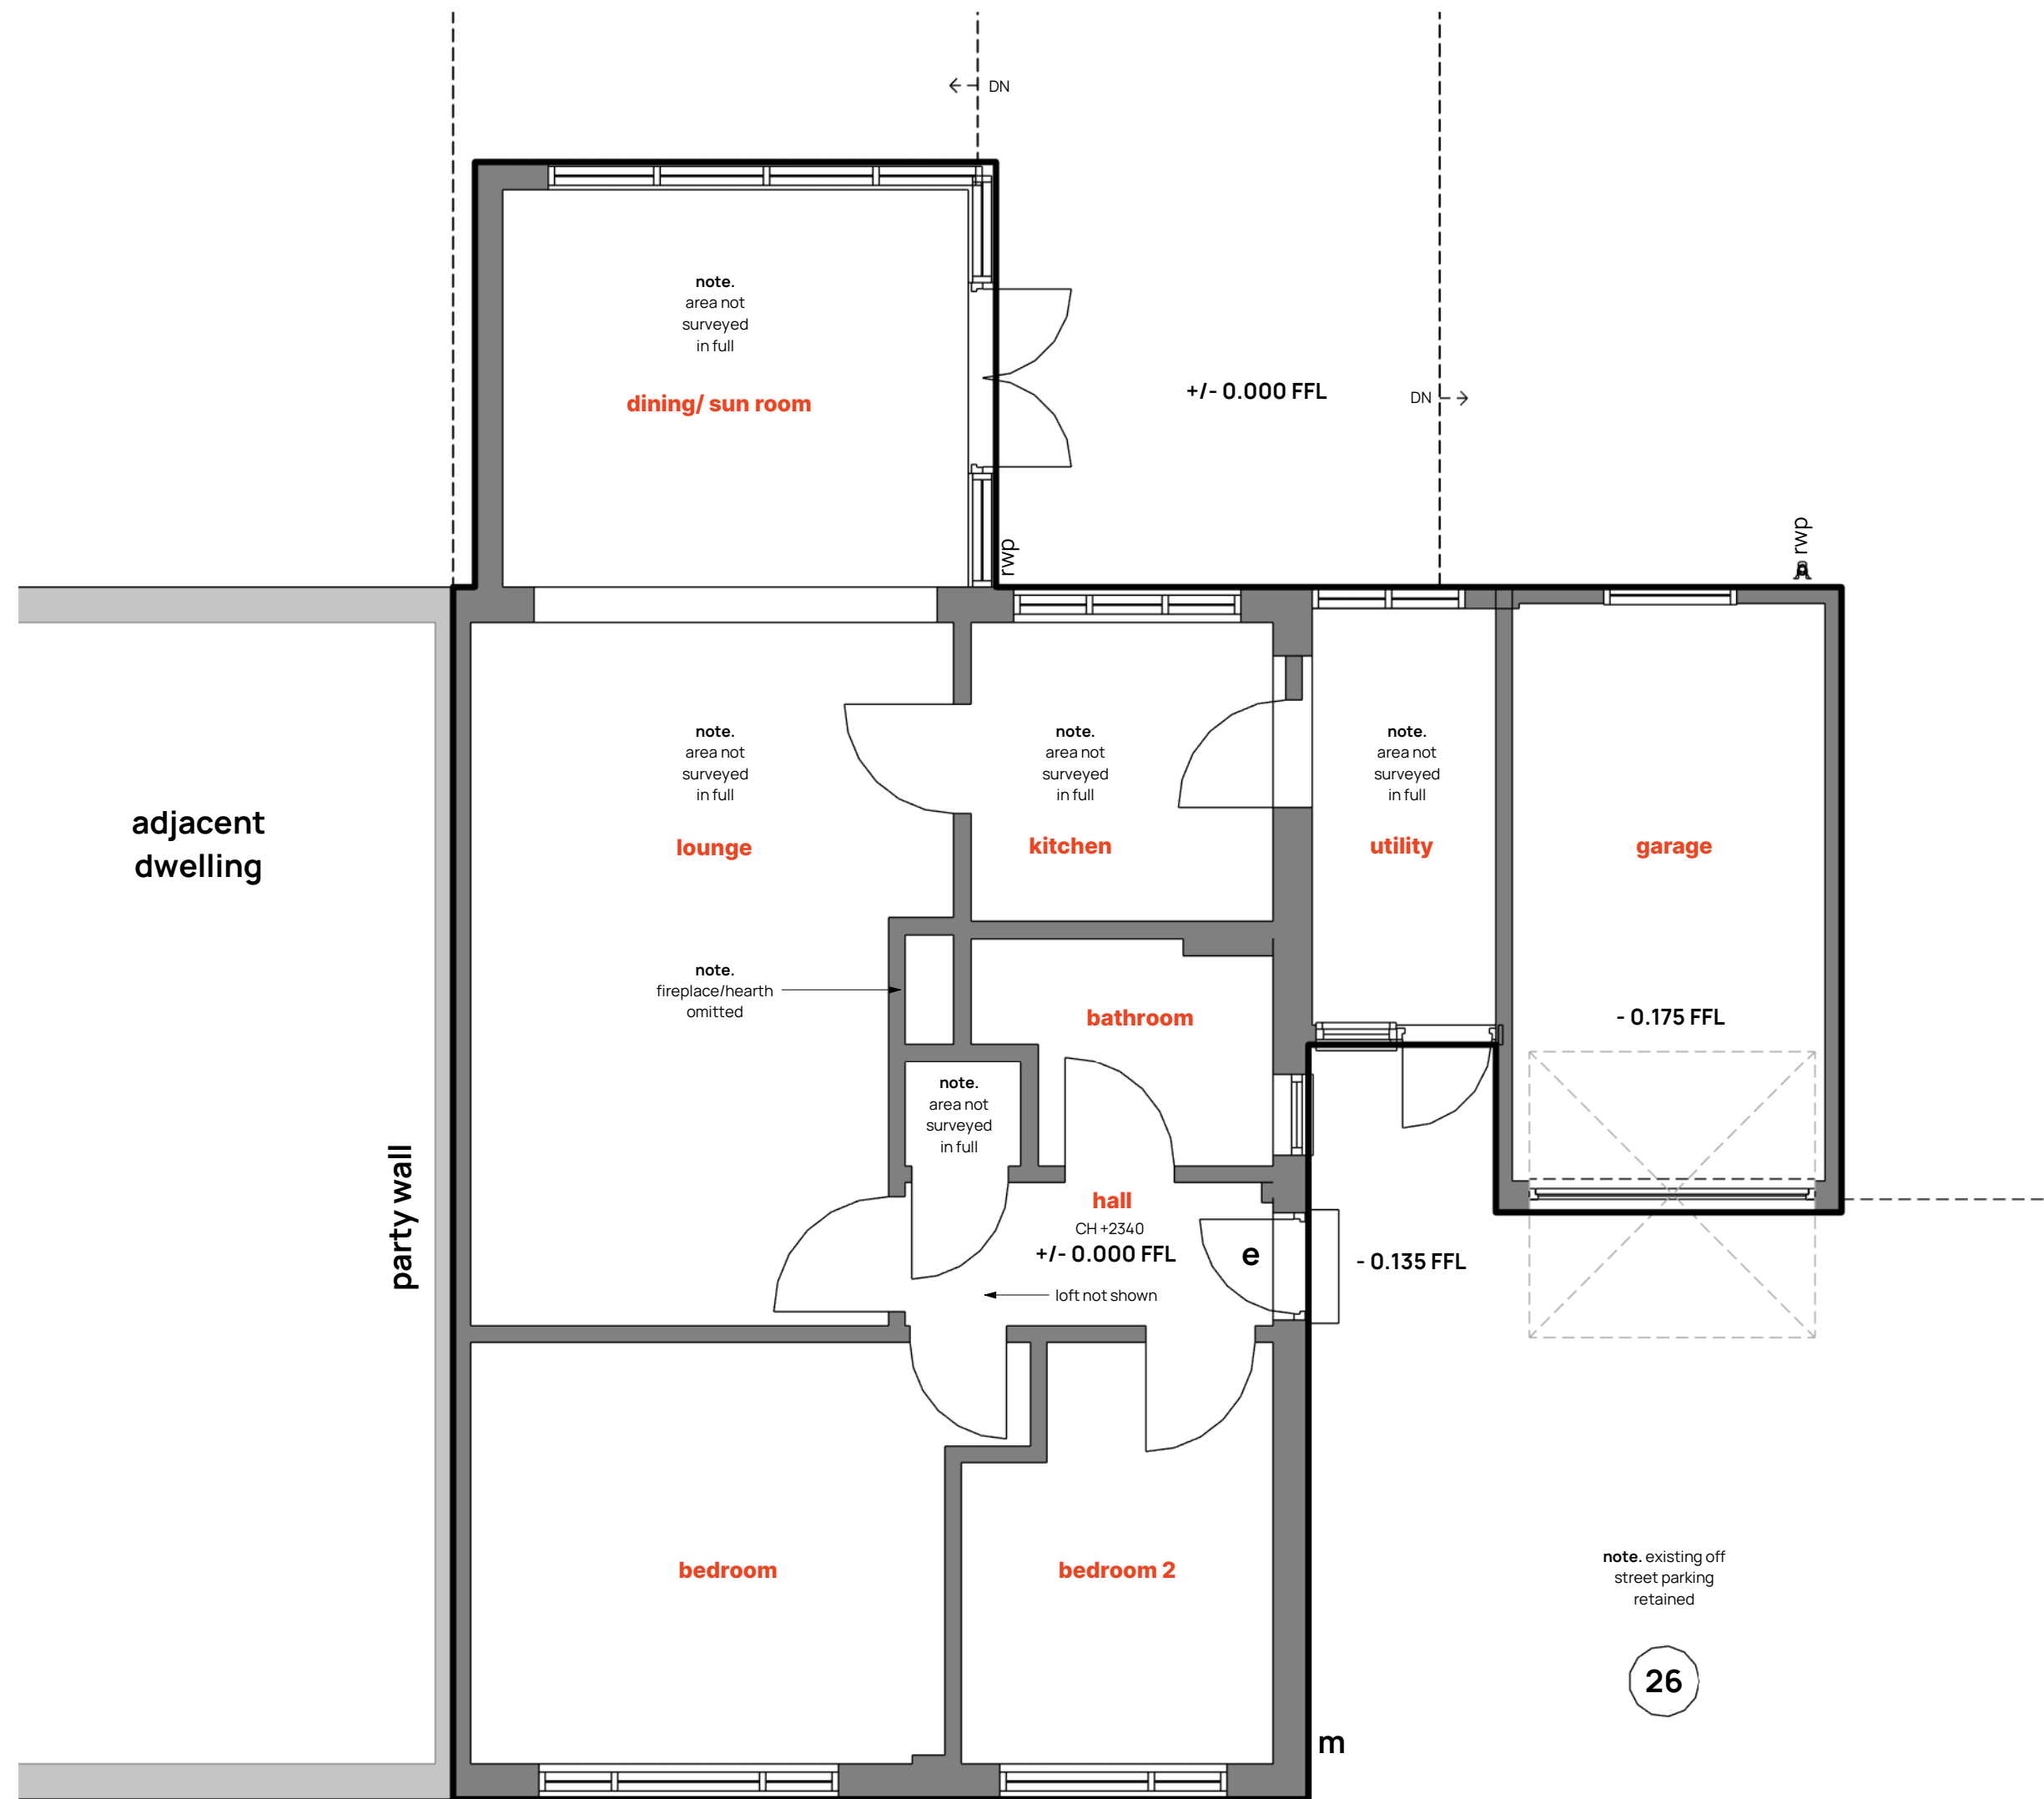


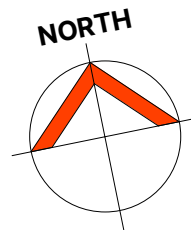

Responsibility is not accepted for errors made by others in scaling from this drawing.
All construction information should be taken from figured dimensions only.

0mm 50mm

1 EXISTING GROUND FLOOR
1 : 50

2 EXISTING ROOF PLAN
1 : 50

1-50
@ A1 0 5m

ST	POS	19/05/2025	PLANNING
STATUS	REV	DATE	DESCRIPTION
CLIENT			REVISED BY
Mike and Gill Grout			LC
			CHECKED BY
			WBJ



PROJECT
Lordsmead
ADDRESS
26 Lordsmead Road, Mere, Wiltshire, BA12 6BZ.

DRAWING TITLE
EXISTING GROUND FLOOR AND ROOF PLAN

DRAWING PURPOSE
PLANNING

SCALE
1 : 50@A1

SUITABILITY STATUS
PL : Authorized and accepted

PROJECT ORIGINATOR VOLUME LEVEL TYPE ROLE NUMBER
P2525-LXW-ZZ-XX-DR-A-101

REVISION
P05