



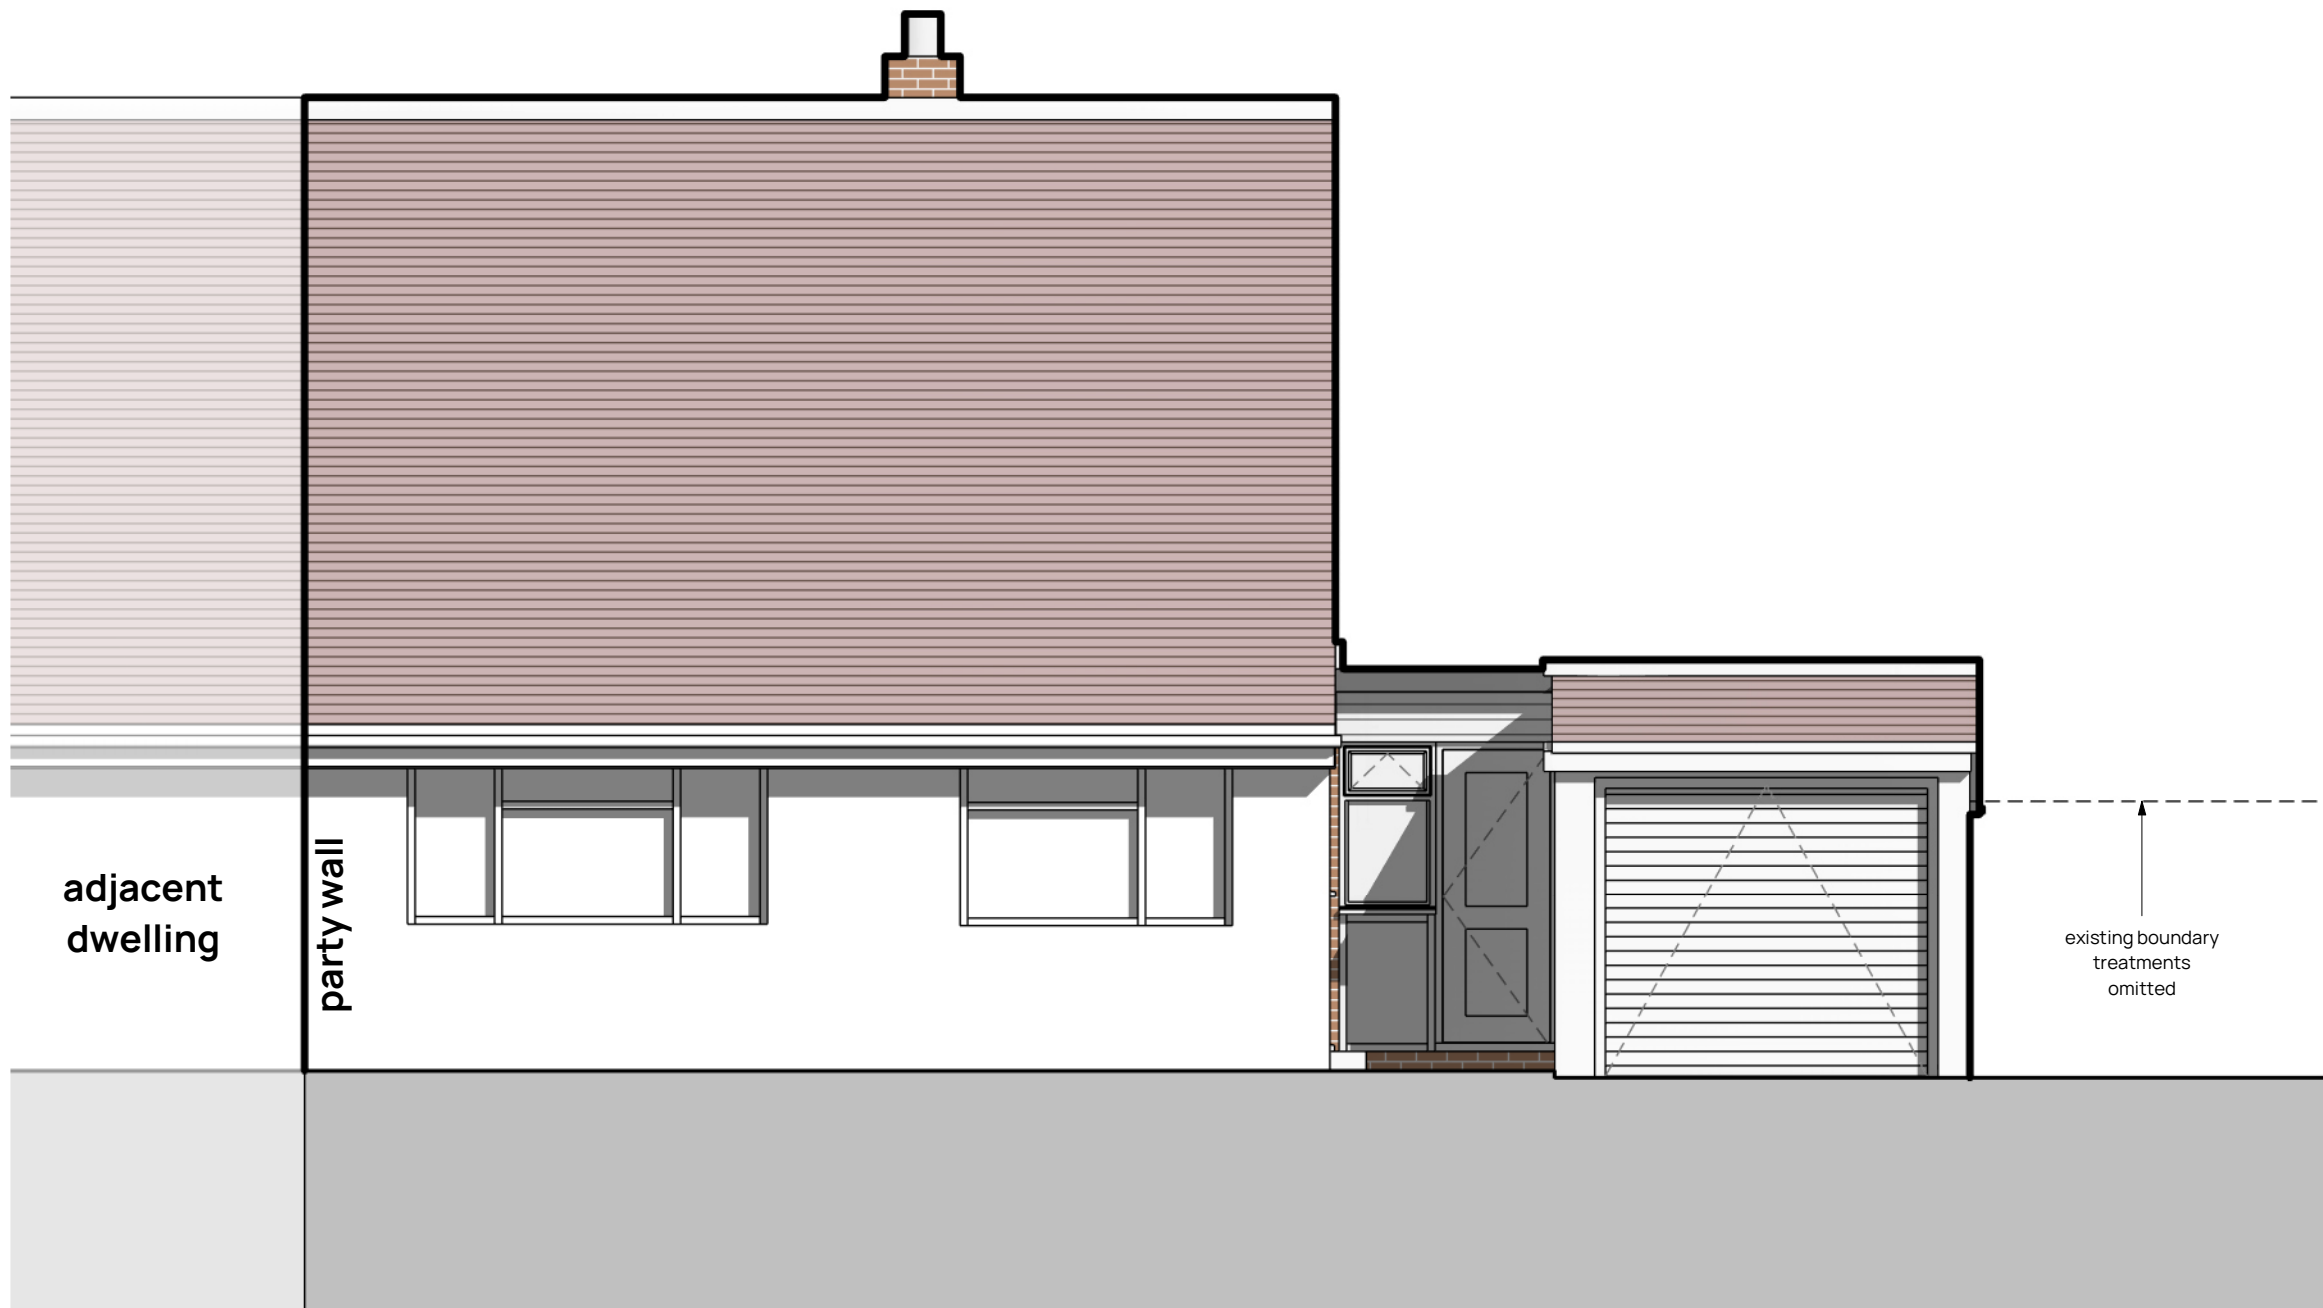


1 EXISTING SOUTH (FRONT) ELEVATION
1:50

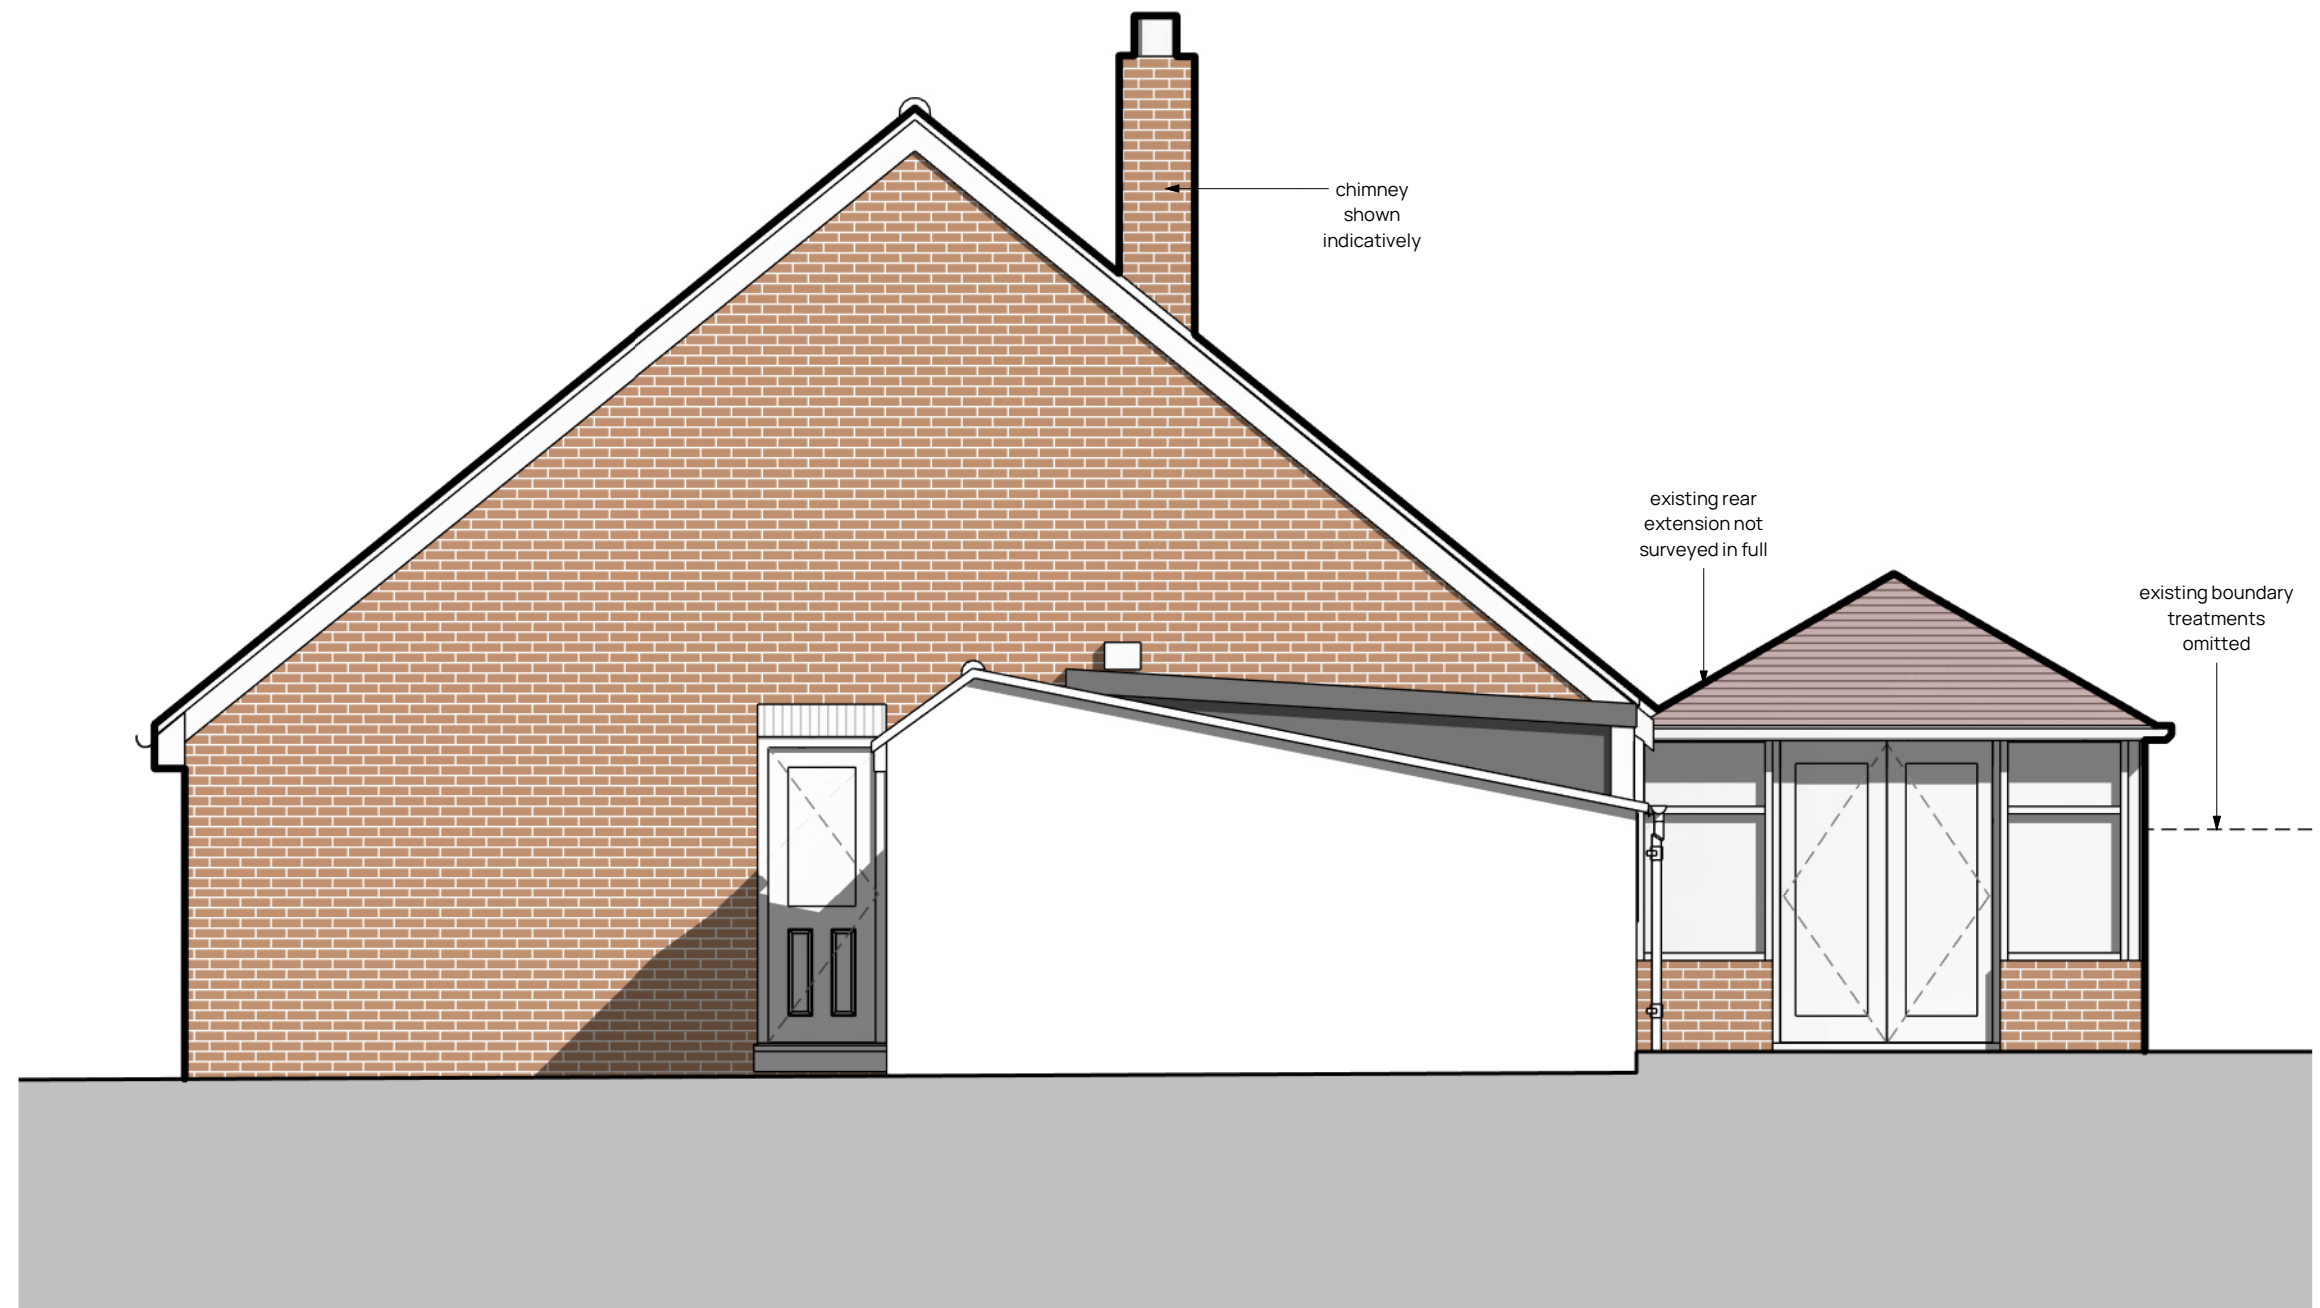

2 EXISTING EAST (SIDE) ELEVATION
1:50



3 EXISTING NORTH (REAR) ELEVATION
1:50

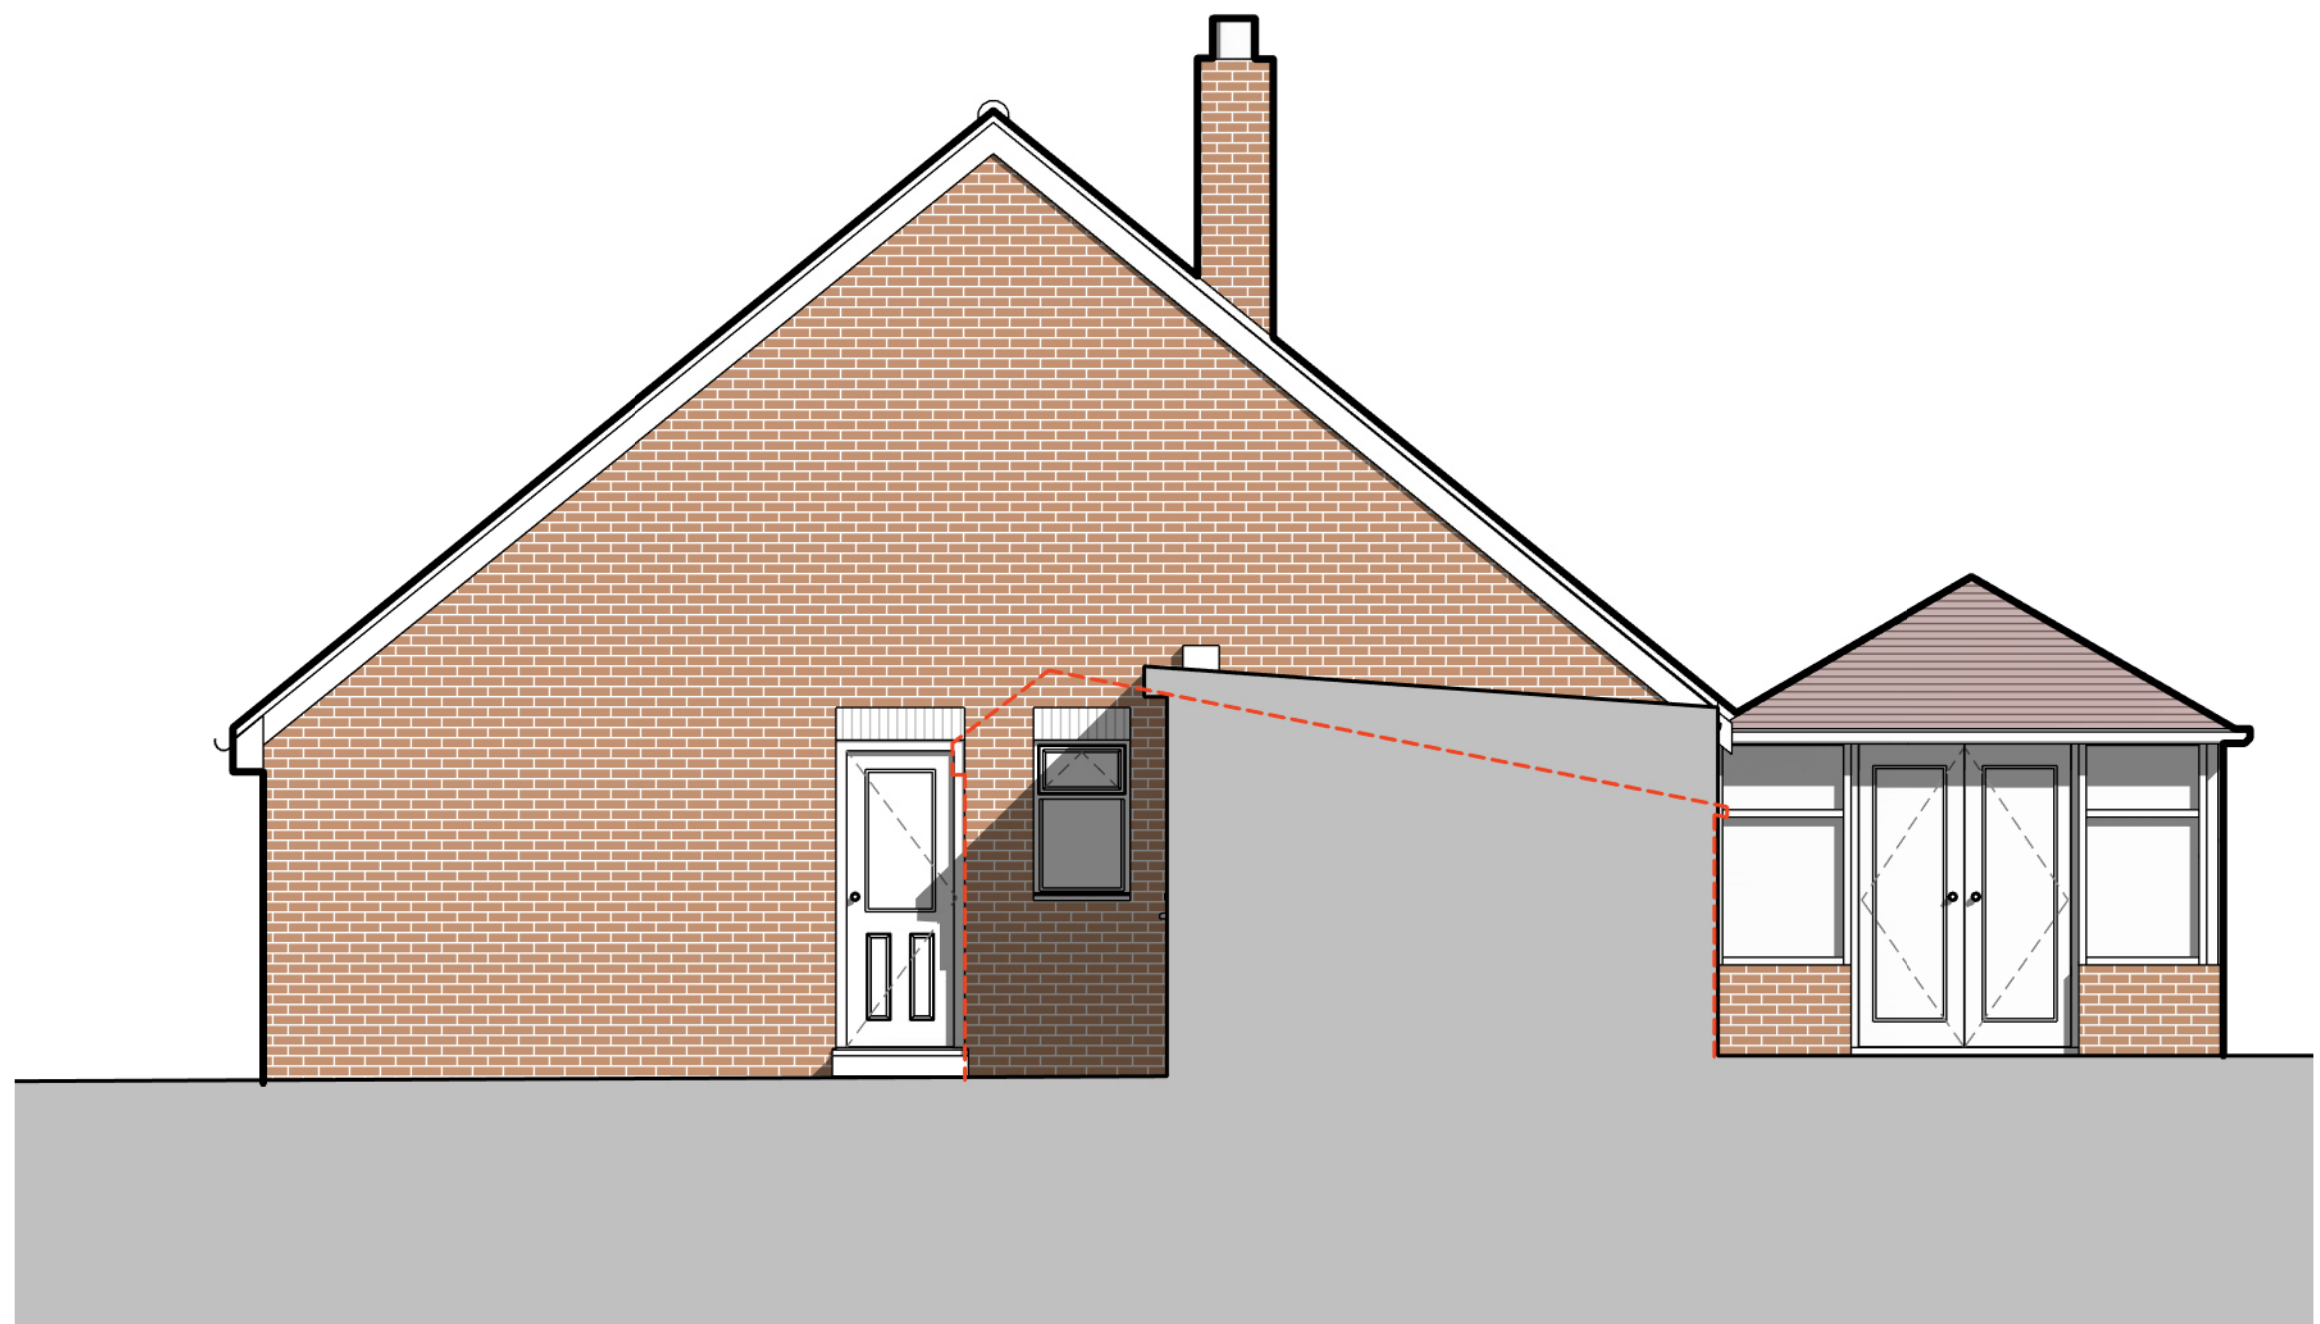

4 EXISTING EAST ELEVATION (SIDE) - TO SHOW BEYOND GARAGE
1:50

1:50
@ A1 0 5m

Responsibility is not accepted for errors made by others in scaling from this drawing.
All construction information should be taken from figured dimensions only.

PROJECT: LORDSMEAD
ADDRESS: 26 LORDSMEAD ROAD, MERE, WILTSHIRE, BA12 6BZ.
DRAWING TITLE: EXISTING ELEVATIONS
DRAWING PURPOSE: PLANNING
SCALE: 1:50@A1
SUITABILITY STATUS: PL: Authorized and accepted
PROJECT ORIGINATOR: VOLUME: LEVEL: TYPE: ROLE: NUMBER: P2525-LXW-ZZ-XX-DR-A-102
REVISION: P05

LXW
architects.
lxwarchitects.co.uk