



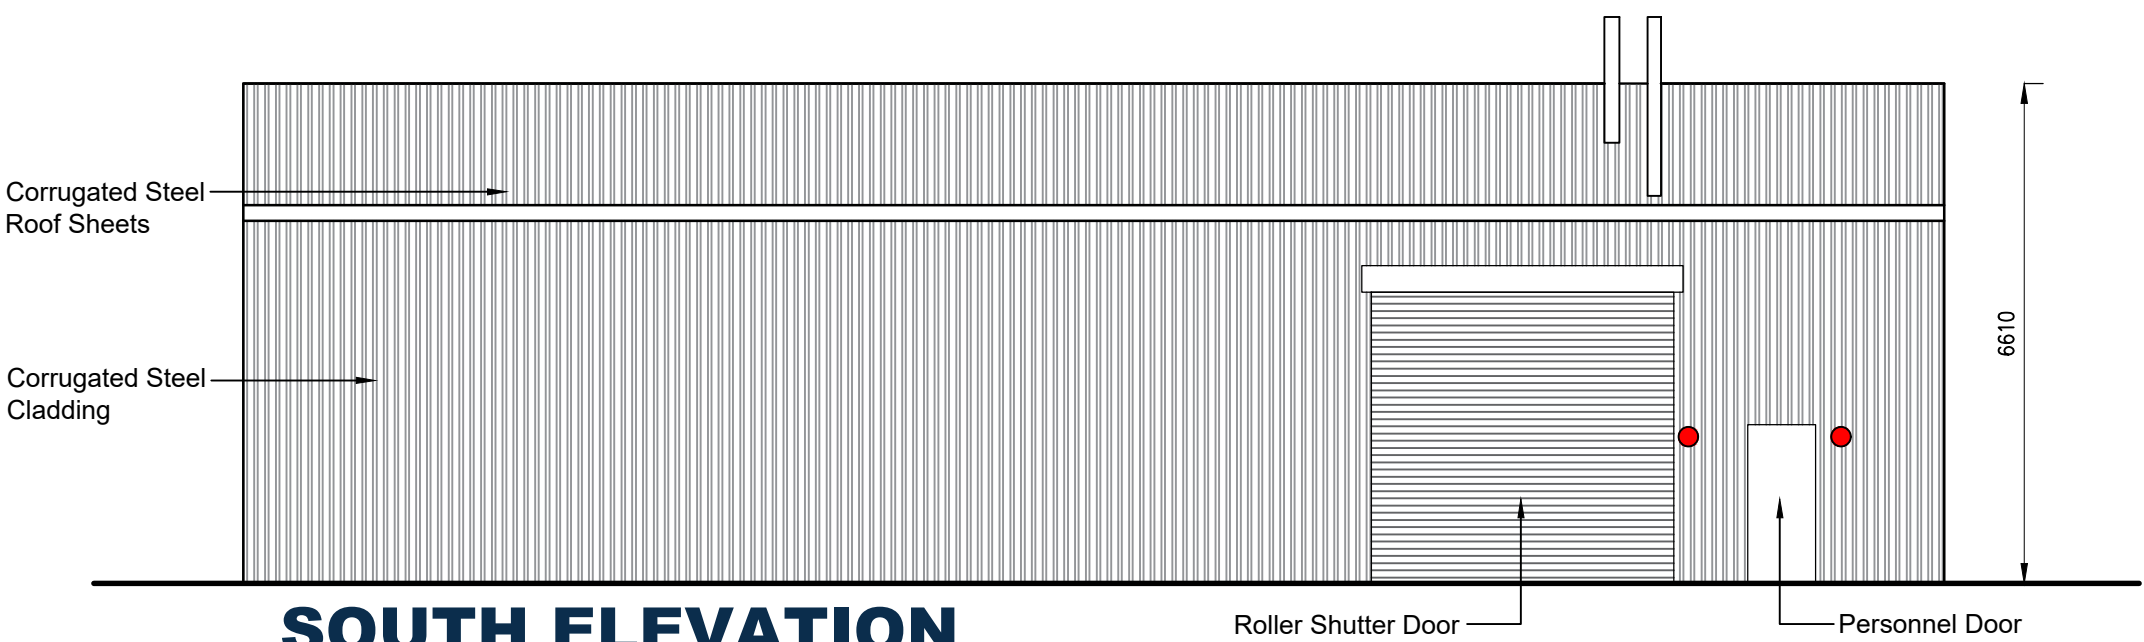


SOUTH ELEVATION

Scale 1:100

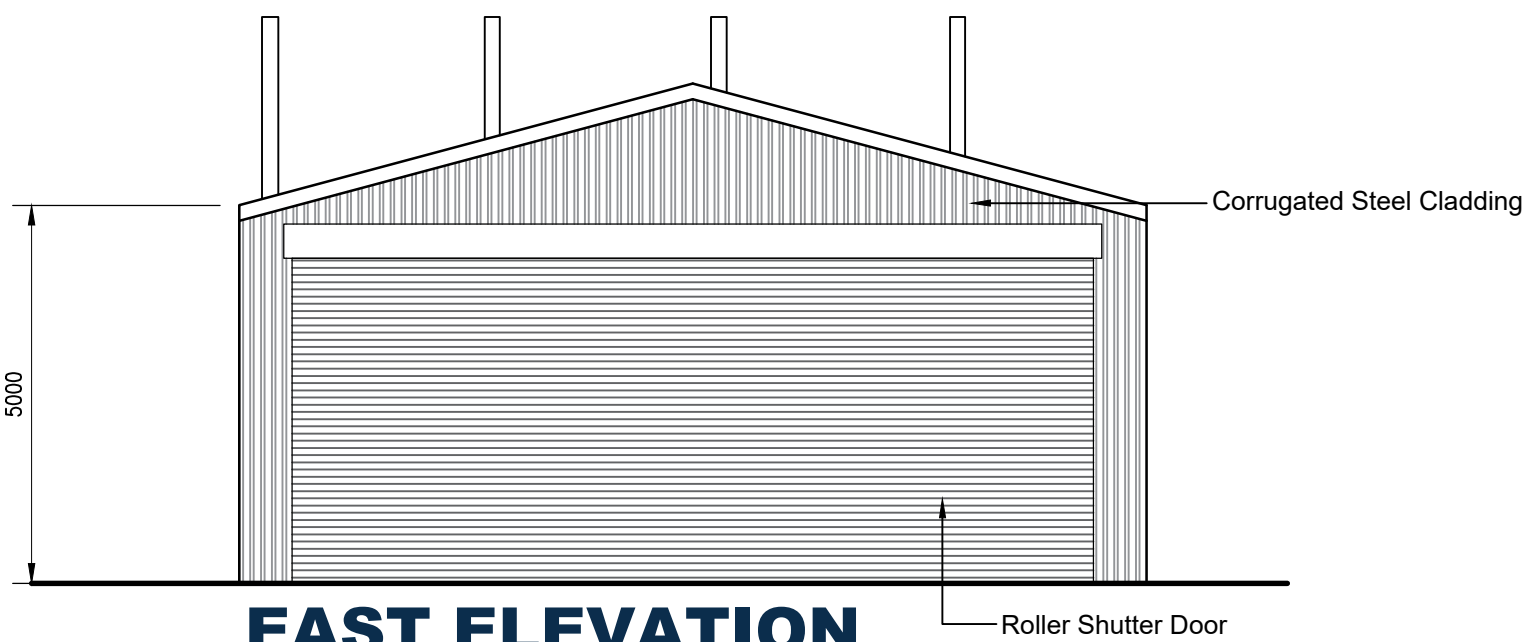


EAST ELEVATION

Scale 1:100

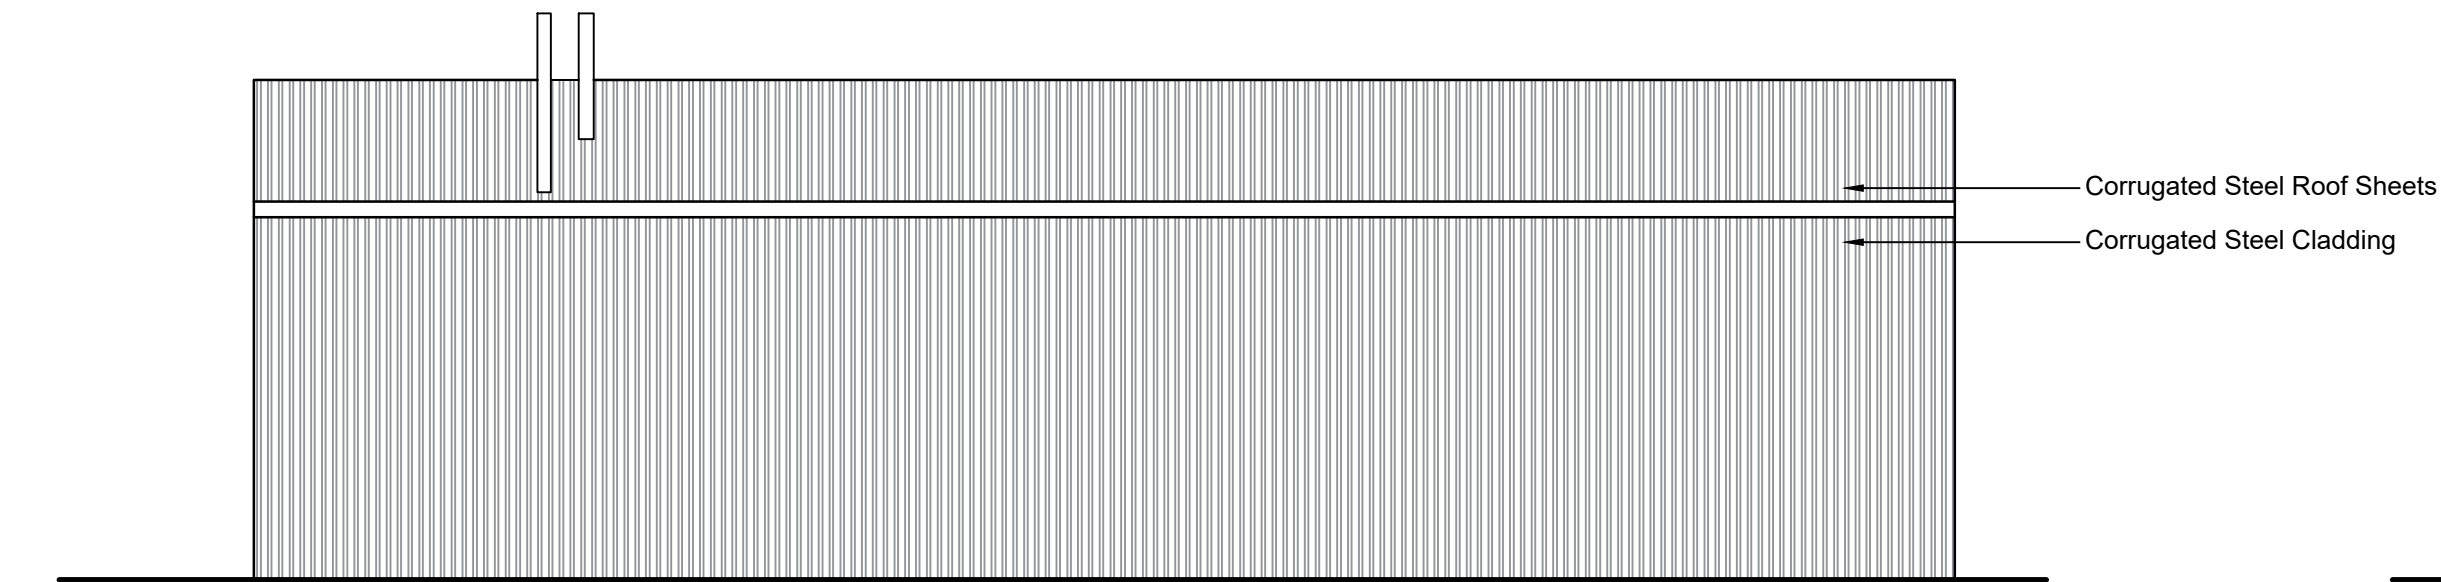


NORTH ELEVATION

Scale 1:100

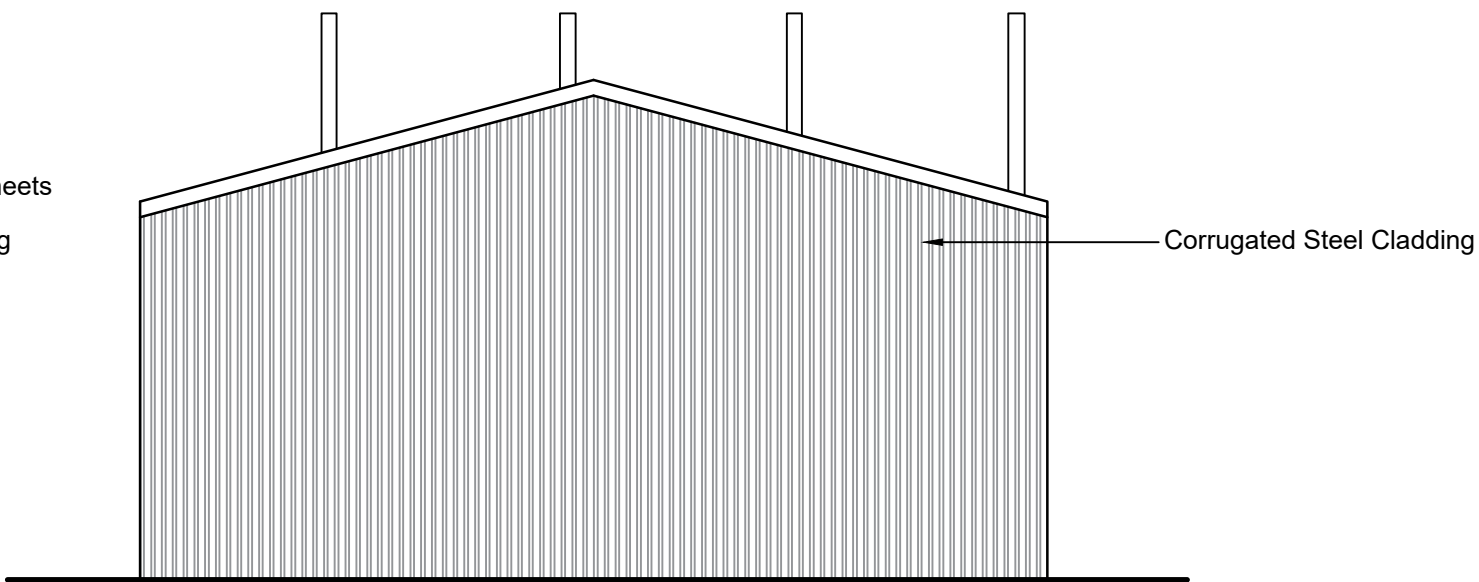

WEST ELEVATION

Scale 1:100


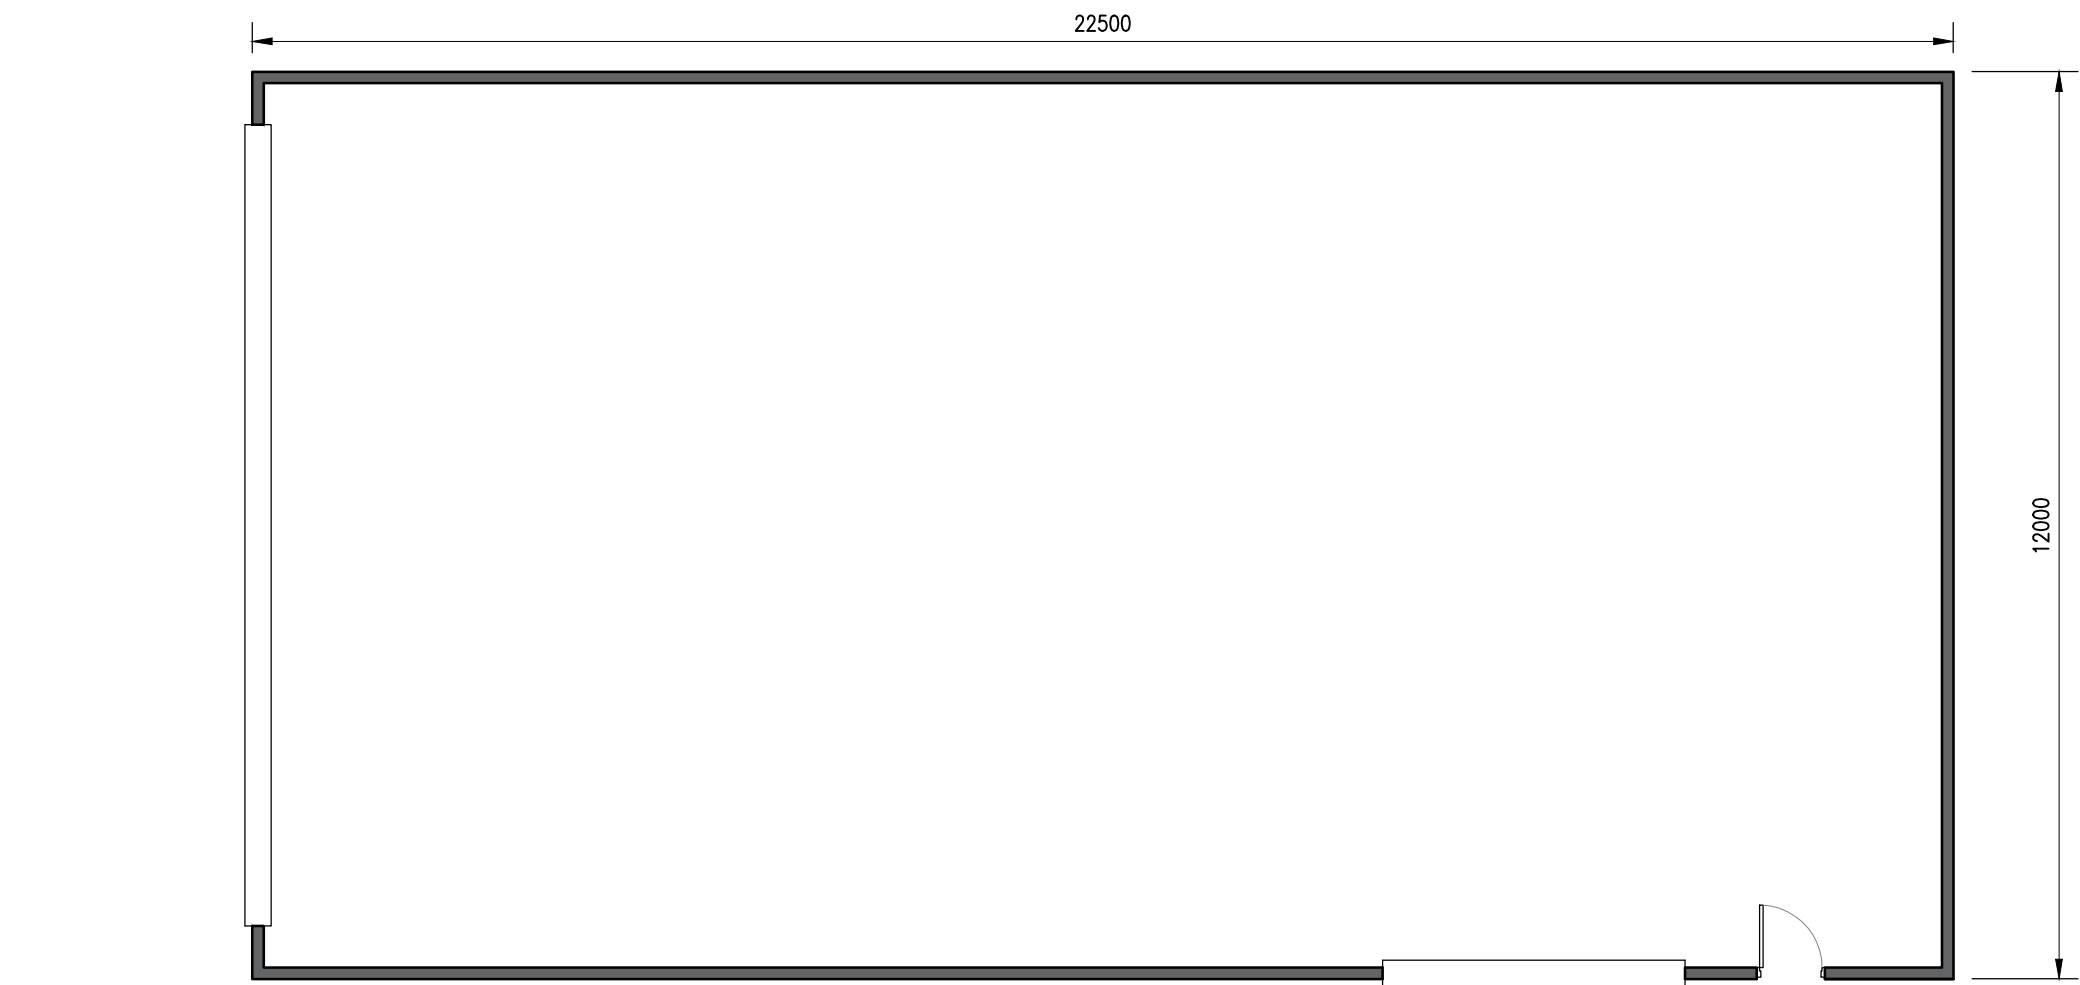


FLOOR PLAN

Scale 1:100



13W PIR LED

 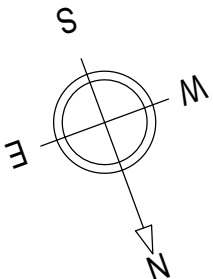

- NOTES:
1. Use written dimensions only. All dimensions to be checked on site and any discrepancies reported to ACORUS immediately. If in doubt ask.
 2. Where relevant, significant hazards have been identified on the drawing. Hazards which should be obvious to a competent contractor or unforeseeable have not been identified.
 3. This drawing is confidential and remains the exclusive property of ACORUS.
 4. Ordnance Survey Paper Map Copying Licence Number: 100039456.
- © ACORUS Rural Property Services Ltd.

Rev.	Date.	Amendment.	Dwn	Chk
Rev.	Date.	Amendment.	Drawn	Checked

PROJECT
Mr R Lanning
Oakstone Farm, Bratton Road, West Ashton
Trowbridge, Wiltshire BA14 6AX

TITLE
New welfare unit, biomass building and storage, DoC
Biomass Building plan and elevations

SCALE	DATE	DRAWN BY	CHECKED BY
AS SHOWN @A2	JAN 26	JT	JW
JOB & DRAWING NO. JW/2668/0126 – 200_05			REVISION



acorus

Planning. Design. Property.

acorus.co.uk

PLANNING ISSUE