




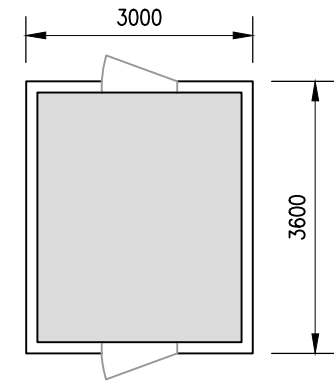


PLAN
Scale 1:100

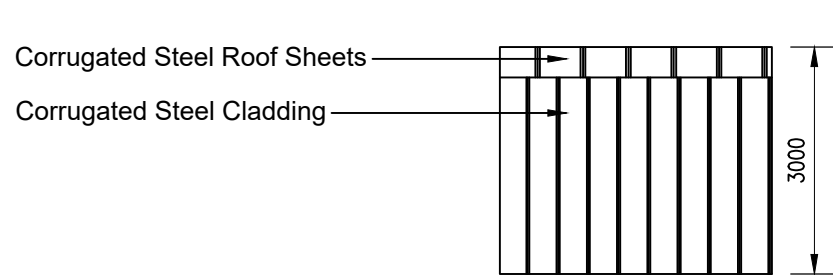


SOUTHWEST ELEVATION
Scale 1:100

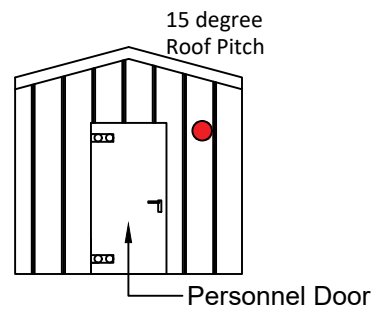



SOUTHEAST ELEVATION
Scale 1:100

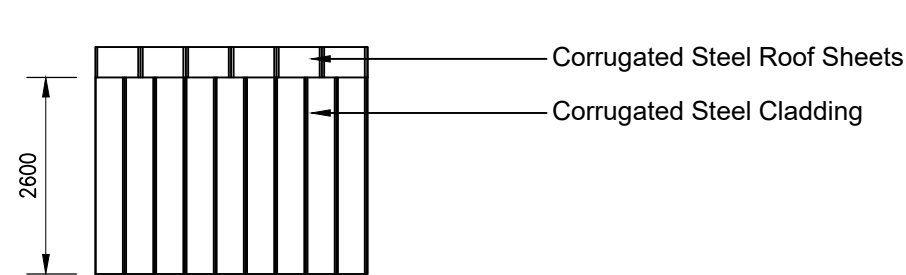

NORTHEAST ELEVATION
Scale 1:100

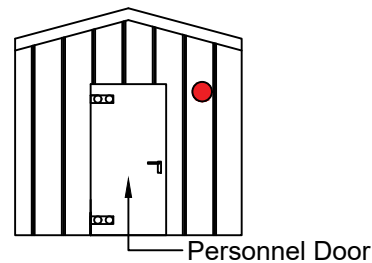

NORTHWEST ELEVATION
Scale 1:100

 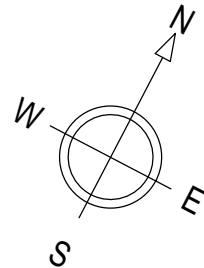

Rev.	Date.	Amendment.	Dwn	Chk
Rev.	Date.	Amendment.	Drawn.	Checked.

PROJECT				
Mr R Lanning Oakstone Farm, Bratton Road, West Ashton Trowbridge, Wiltshire BA14 6AX				
TITLE				
New welfare unit, biomass building and storage, DoC Storage Building plan and elevations				
SCALE	DATE	DRAWN BY	CHECKED BY	
AS SHOWN @A3	JAN 26	JT	JW	
JOB & DRAWING NO.	REVISION			
JW/2668/0126	— 200_06			


acorus
Planning. Design. Property.

acorus.co.uk



- NOTES:
1. Use written dimensions only. All dimensions to be checked on site and any discrepancies reported to ACORUS immediately. If in doubt ask.
 2. Where relevant, significant hazards have been identified on the drawing. Hazards which should be obvious to a competent contractor or unforeseeable have not been identified.
 3. This drawing is confidential and remains the exclusive property of ACORUS.
 4. Ordnance Survey Paper Map Copying Licence Number: 100039456.
- © ACORUS Rural Property Services Ltd.

