


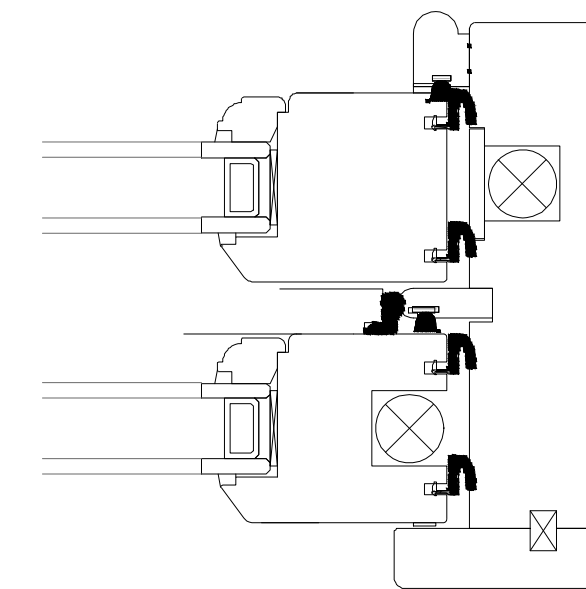
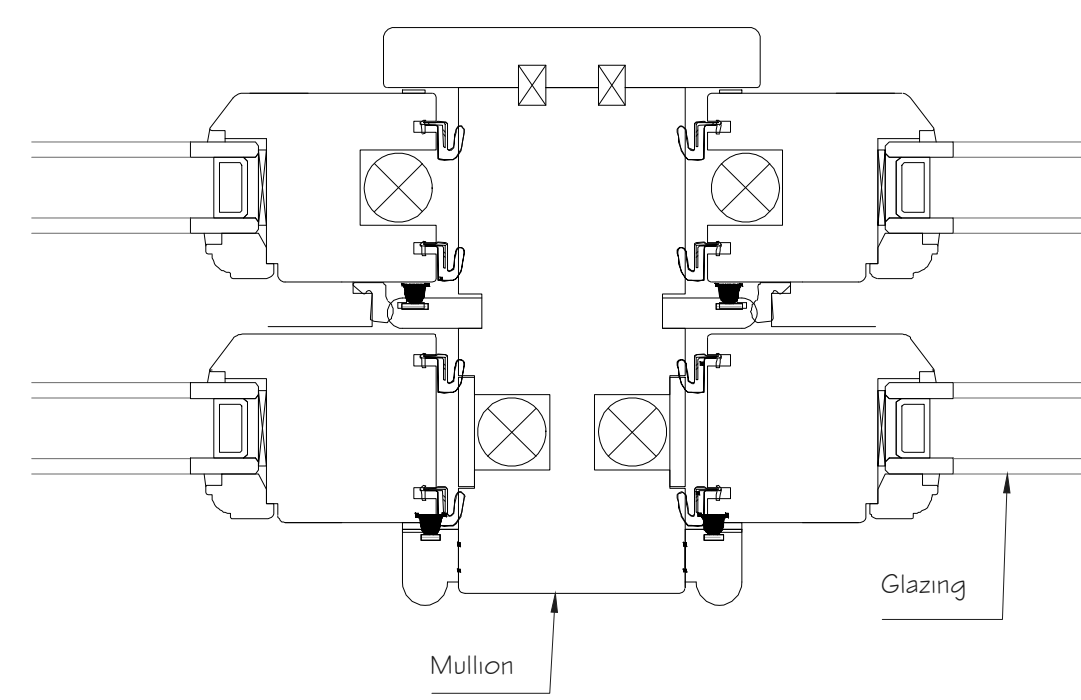
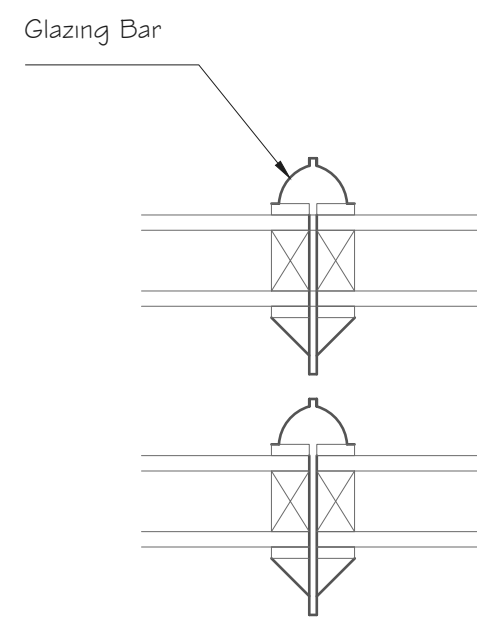
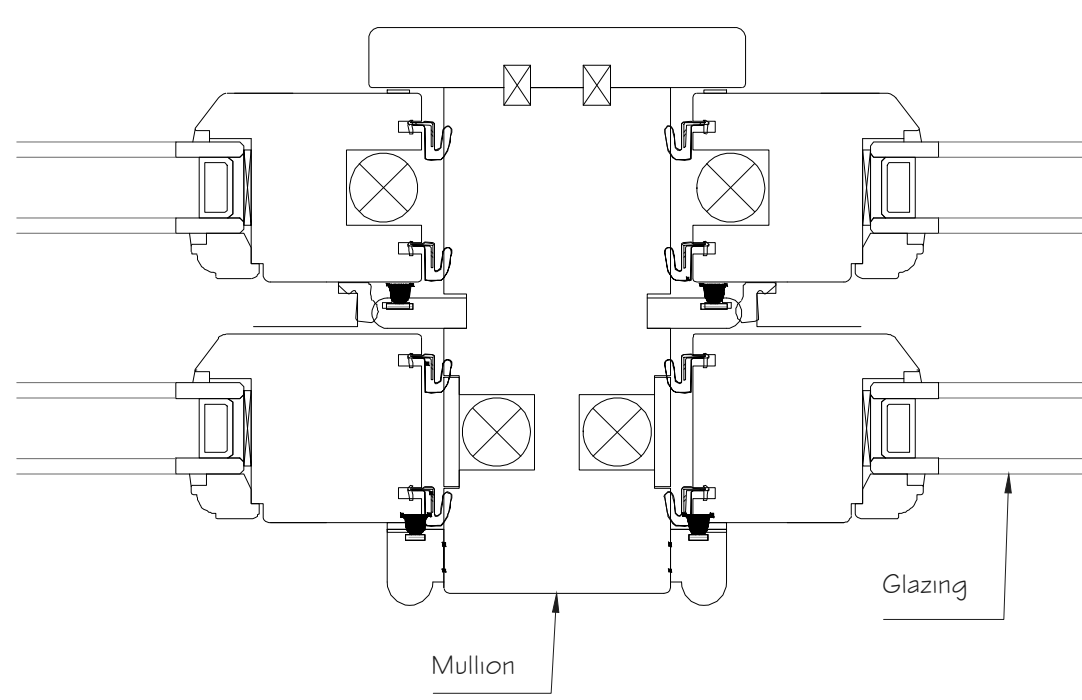
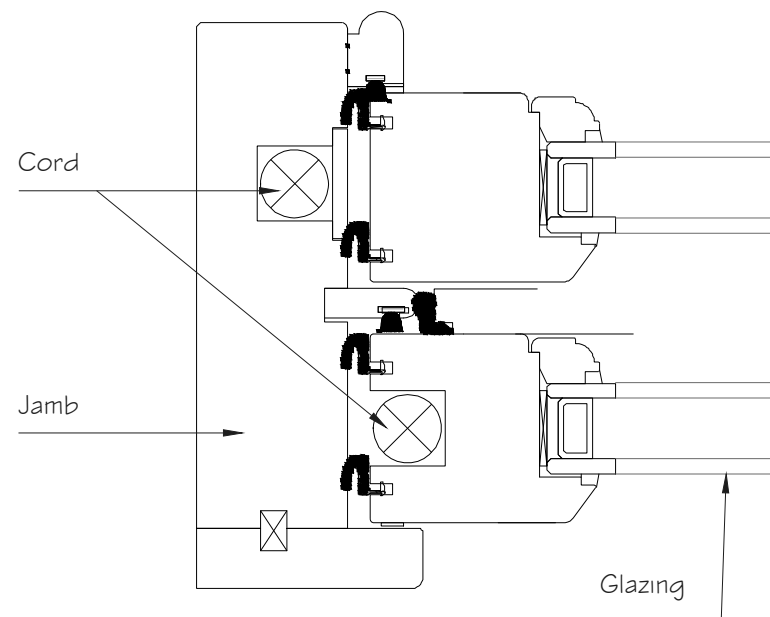
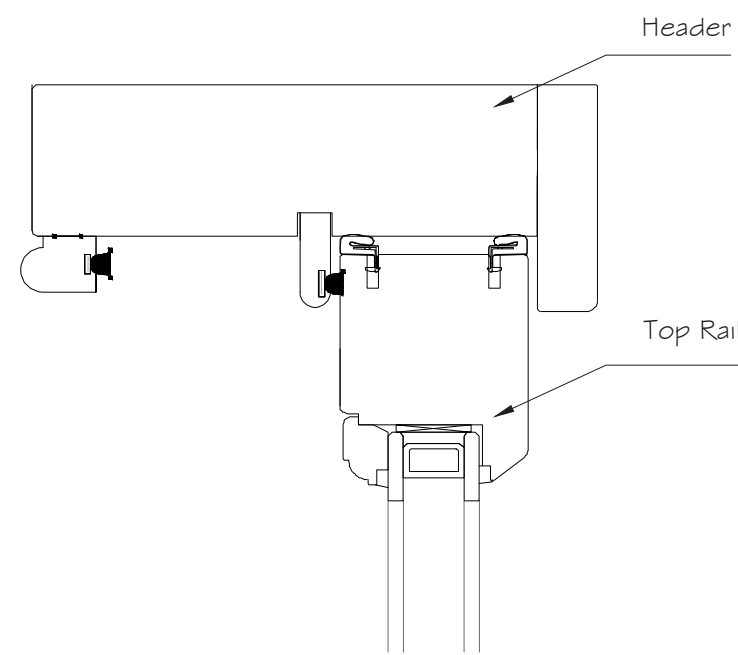
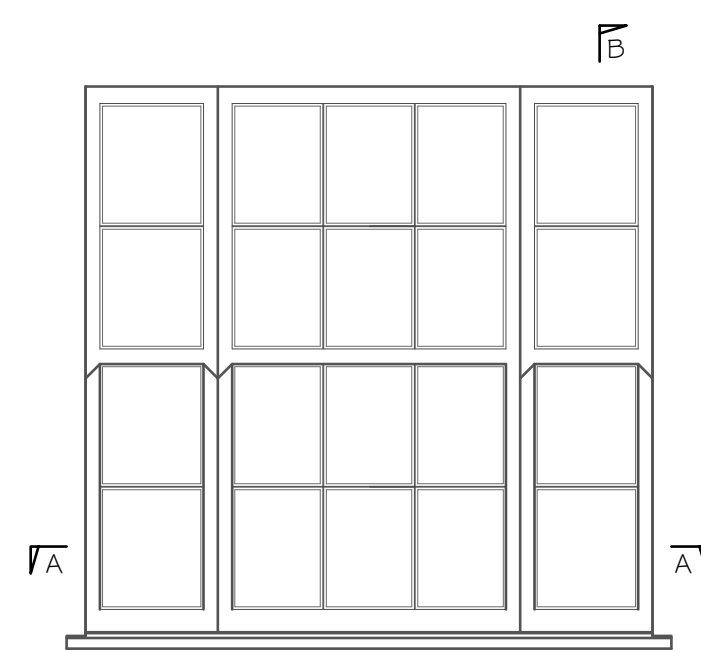
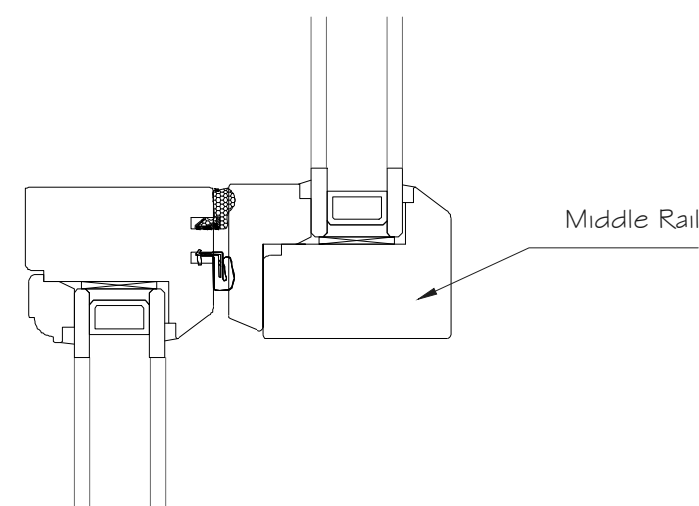


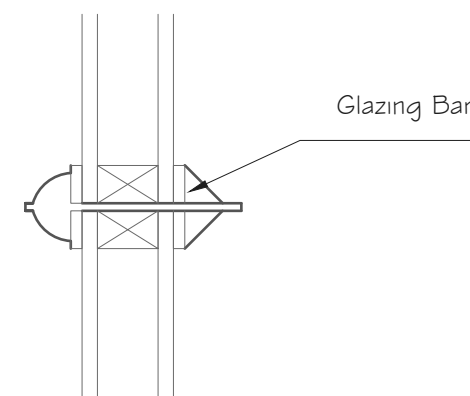


SECTION A-A
Scale 1:2

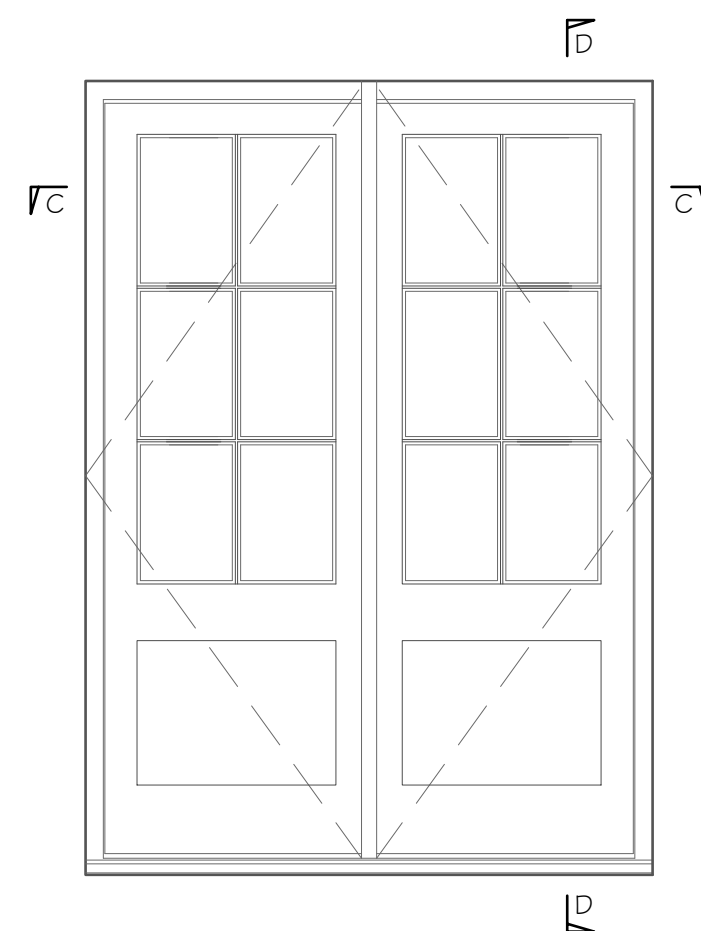


SASH WINDOW
Scale 1:20

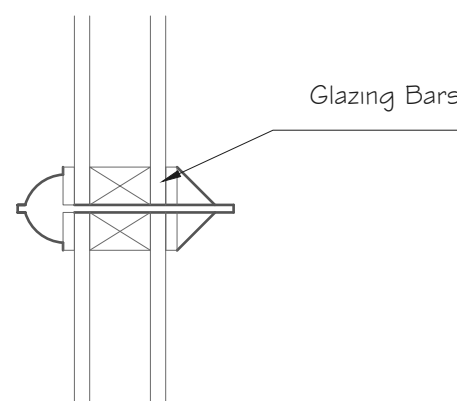


FRENCH DOORS
Scale 1:20

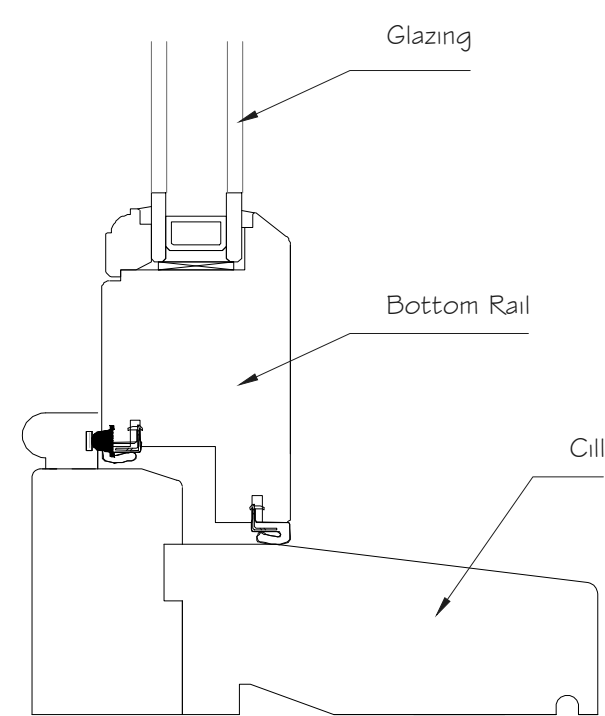







FRONT ELEVATION
Scale 1:100

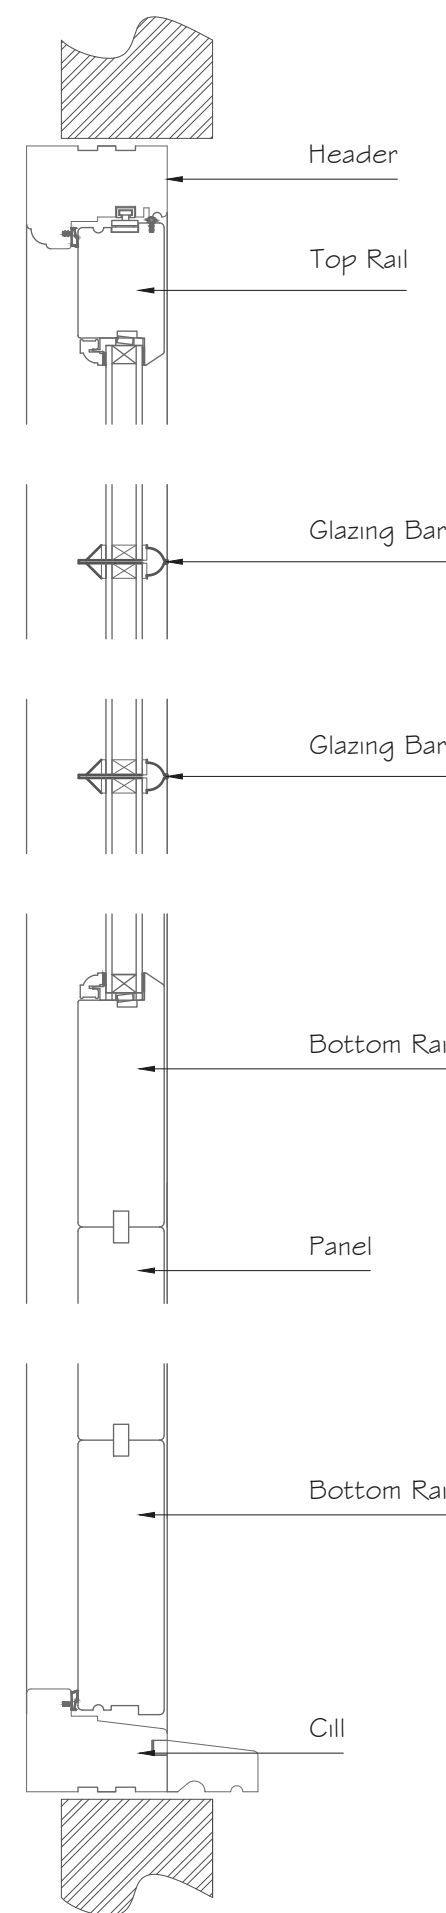

SECTION D-D
Scale 1:5

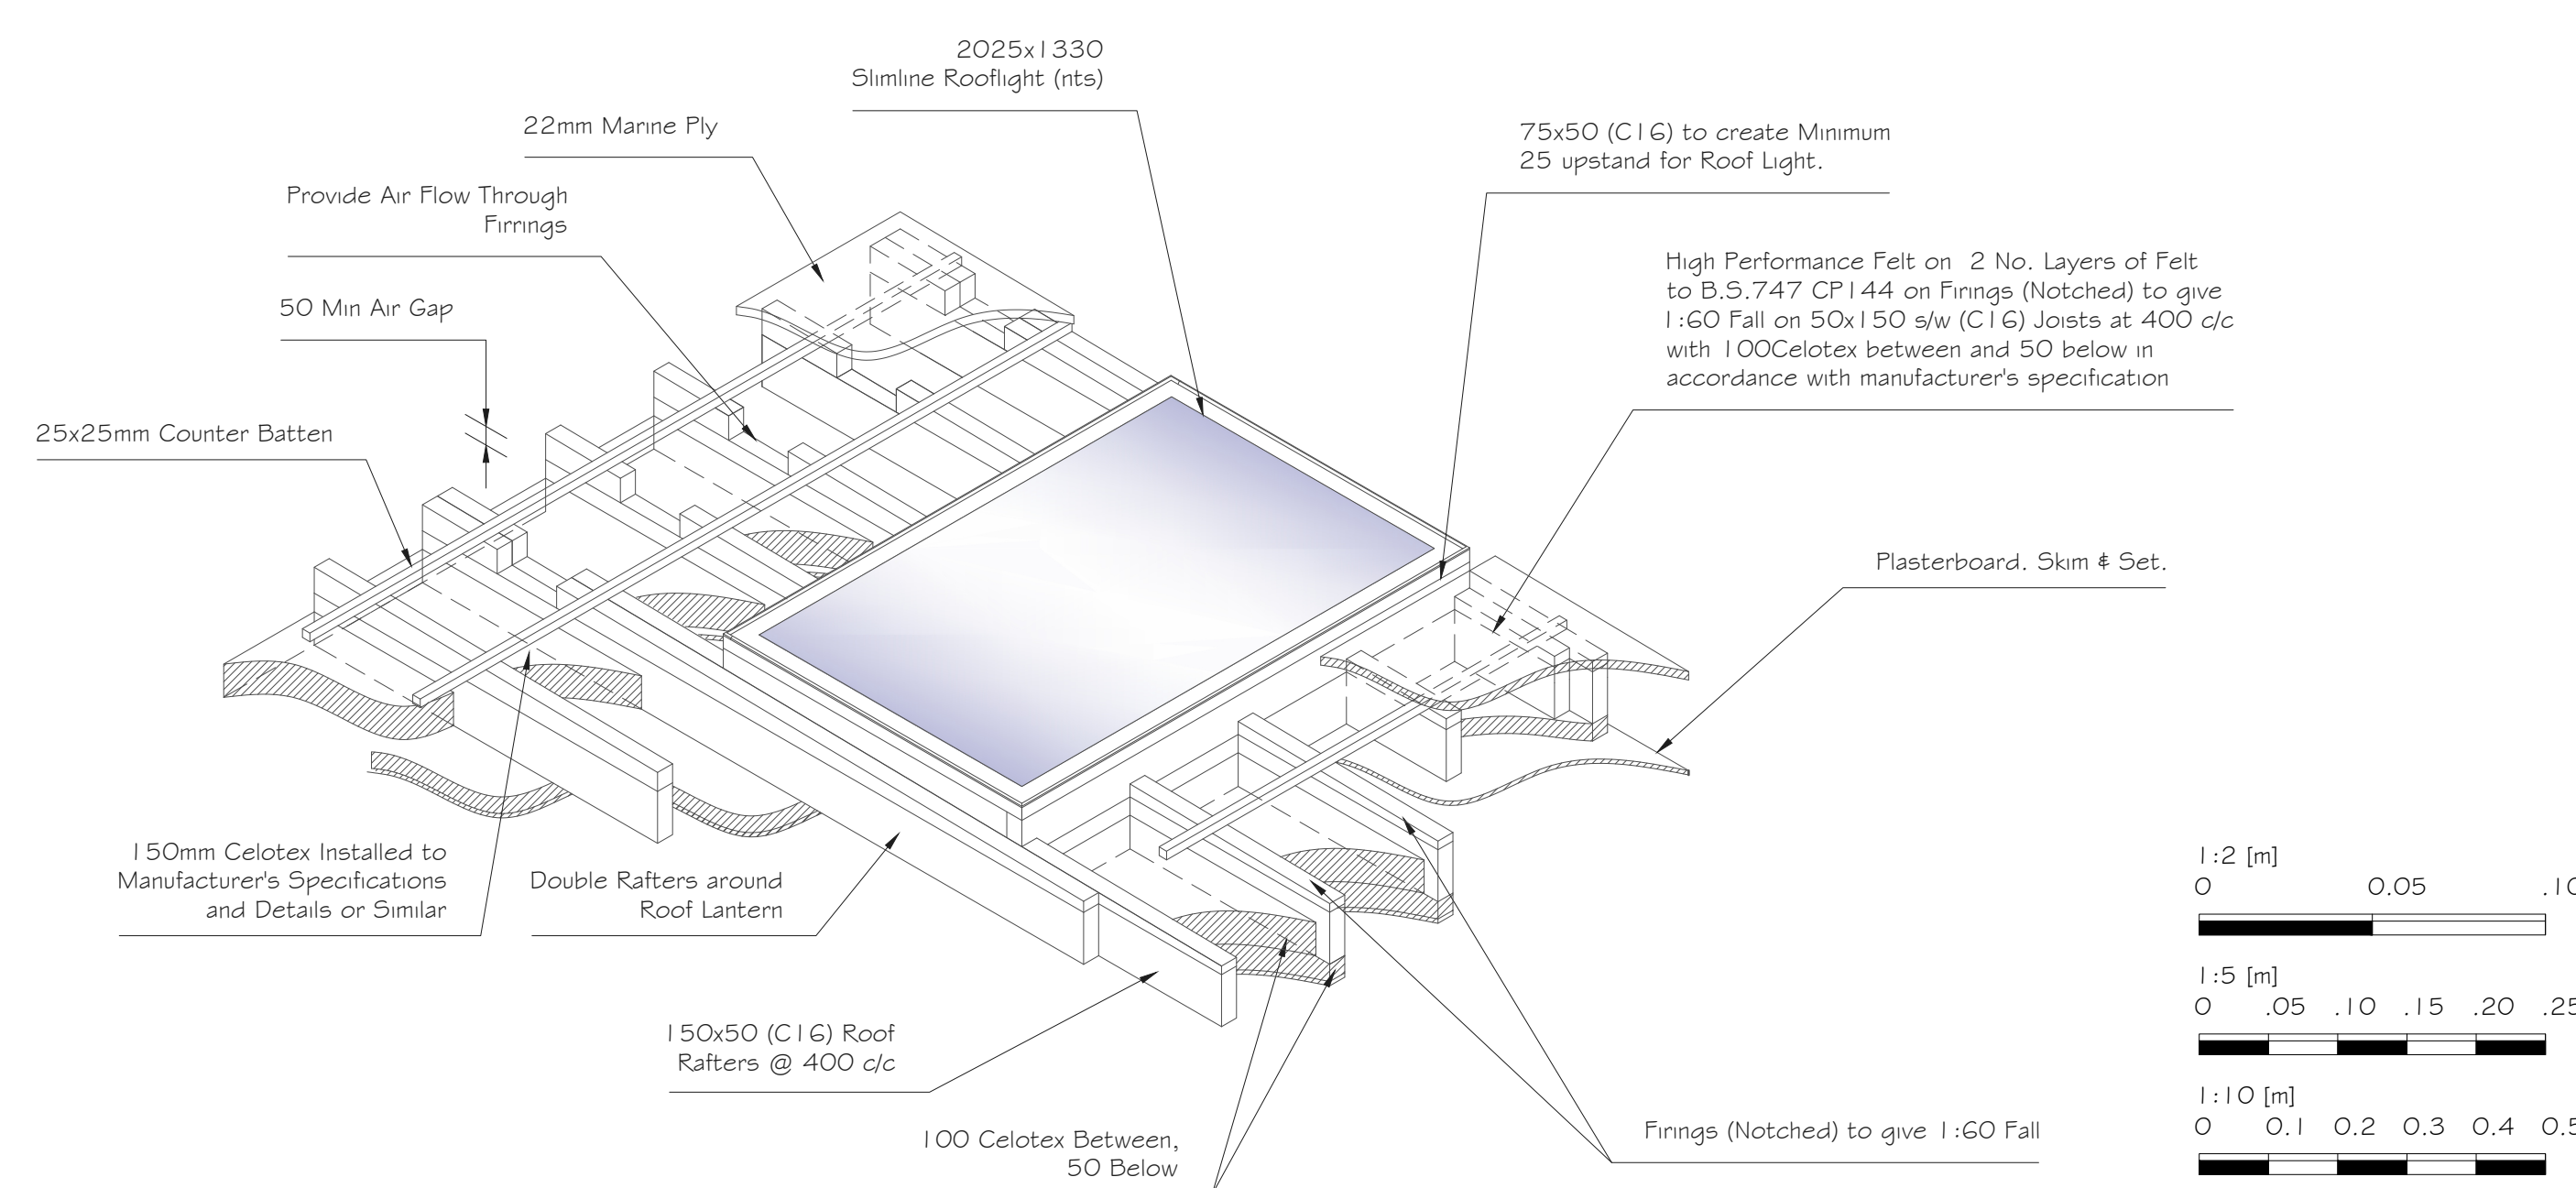

ROOF LANTERN
Scale 1:20

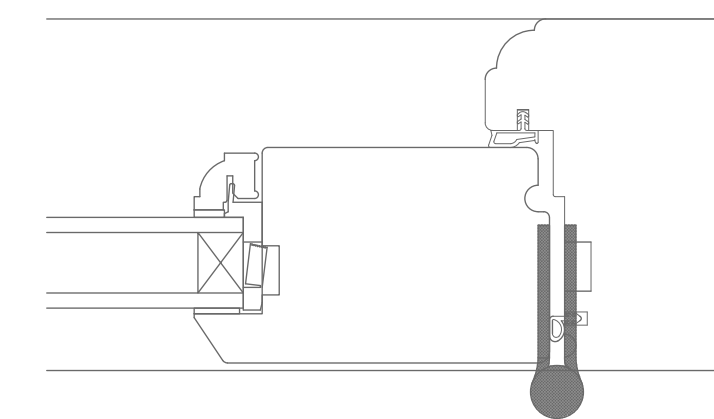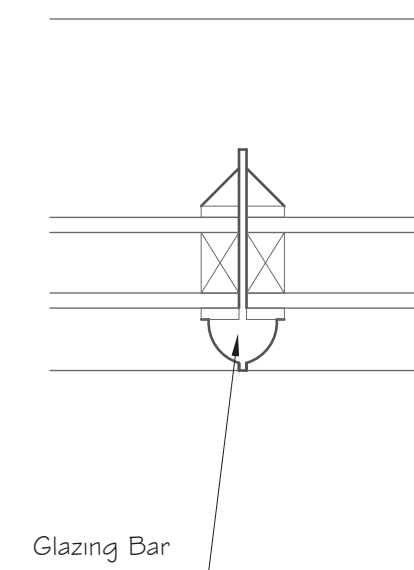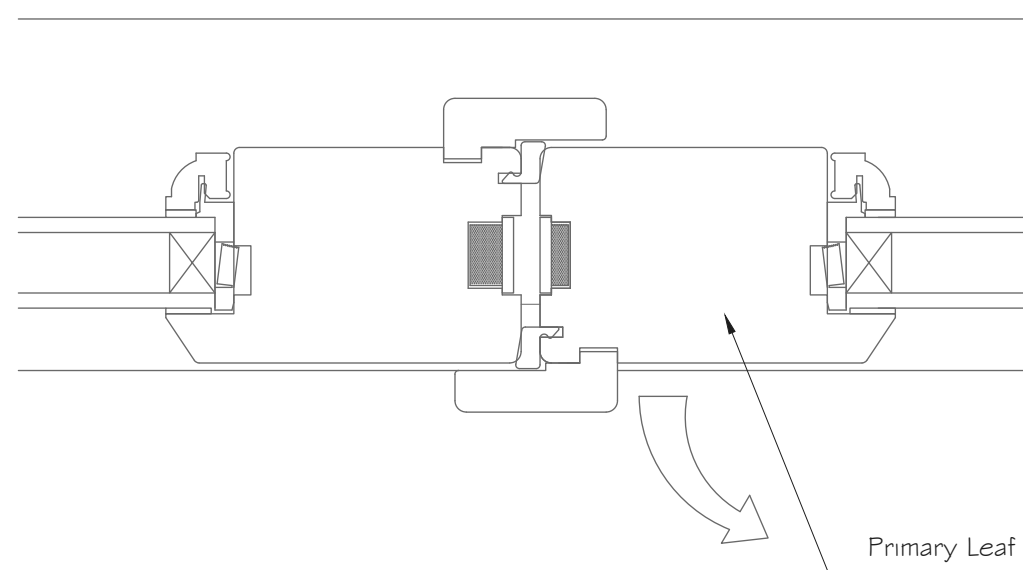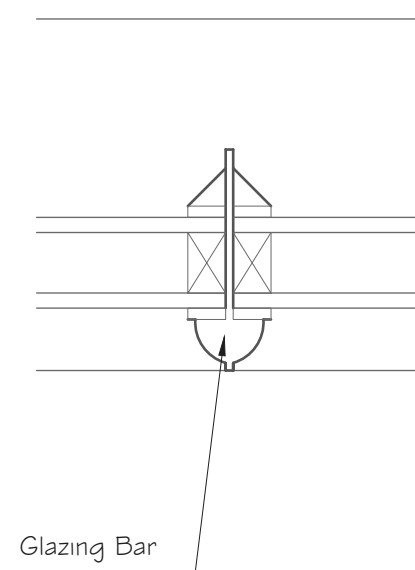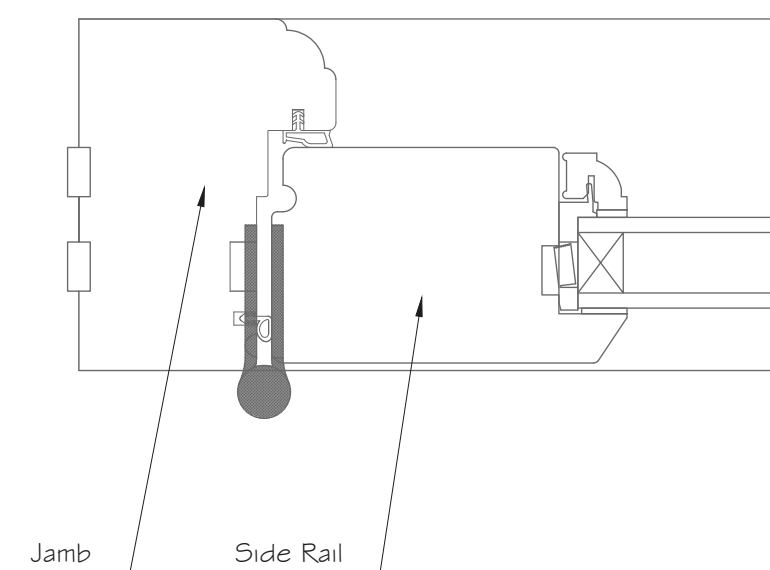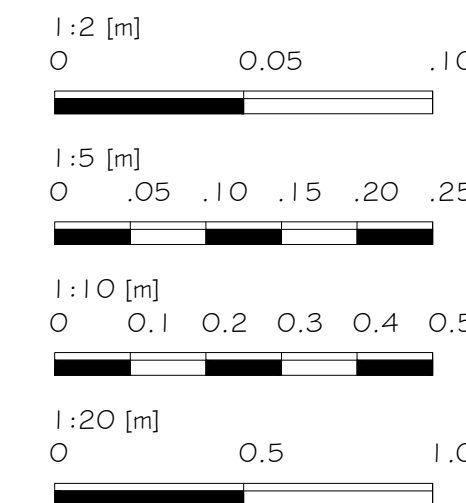

SECTION C-C
Scale 1:2

Alex Dawson www.addraughting.co.uk alex@addraughting.co.uk 01672 511412 07791 341698 59 Barrow Close Marlborough Wiltshire SN8 2BE AD DRAUGHTING ARCHITECTURAL SERVICES	
Client MR & MRS BISSET	
Job Title EXTENSION AT: THE OLD VICARAGE, WILSFORD, PEWSEY, WILTSHIRE, SN9 6HB.	
Drawing Title JOINERY DETAILS	
Scale A5 SHOWN	
Date 19/01/2026	Drawn AD
Drawing No. 1570-05	Rev -