

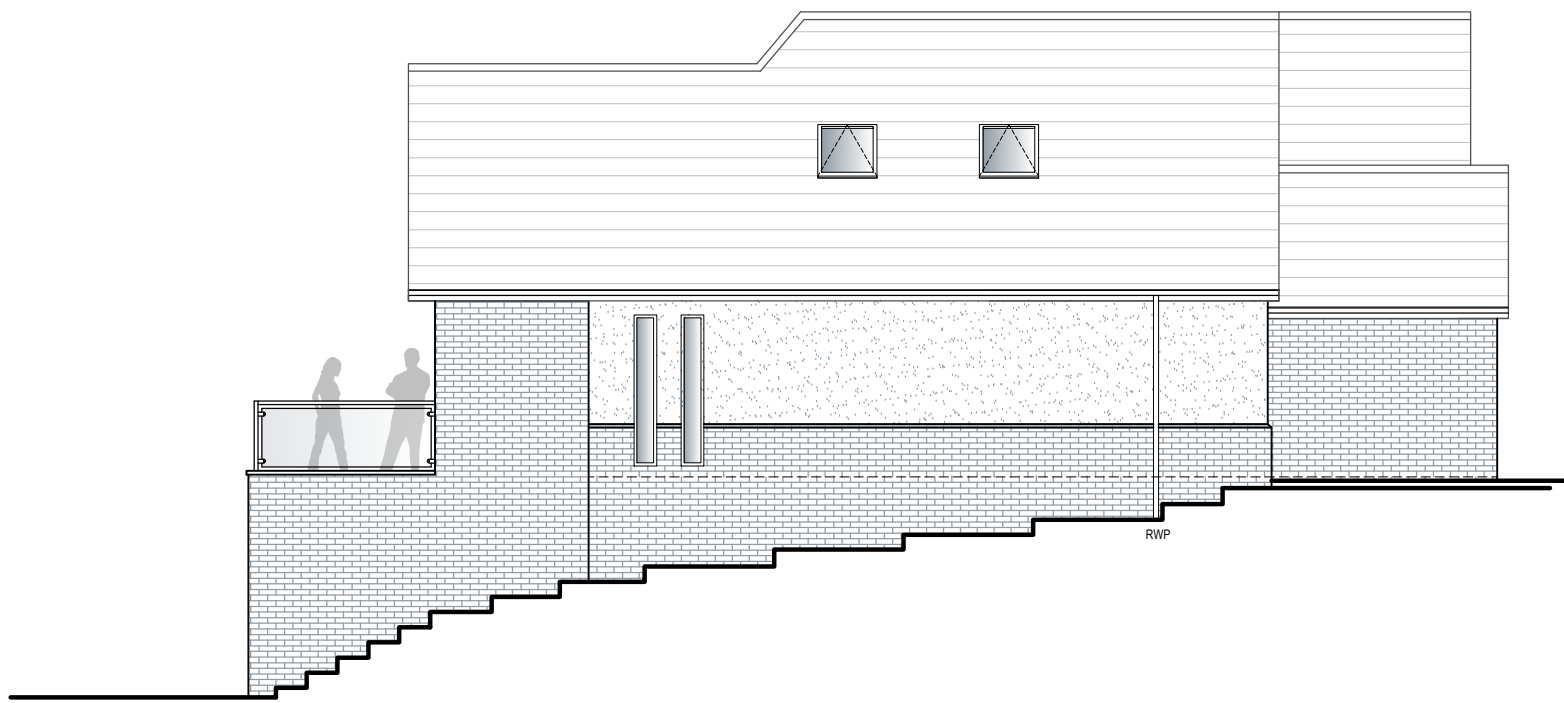



* COPYRIGHT. DO NOT SCALE EXCEPT FOR PLANNING PURPOSES. CHECK ALL DIMENSIONS ON SITE. THIS DRAWING IS ONLY TO BE USED ON THE SITE FOR WHICH DESIGNED

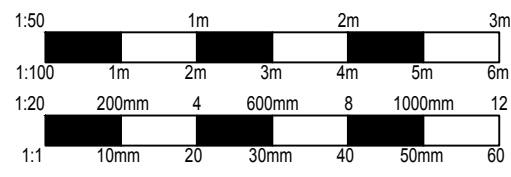


PROPOSED WEST ELEVATION
SCALE 1:100

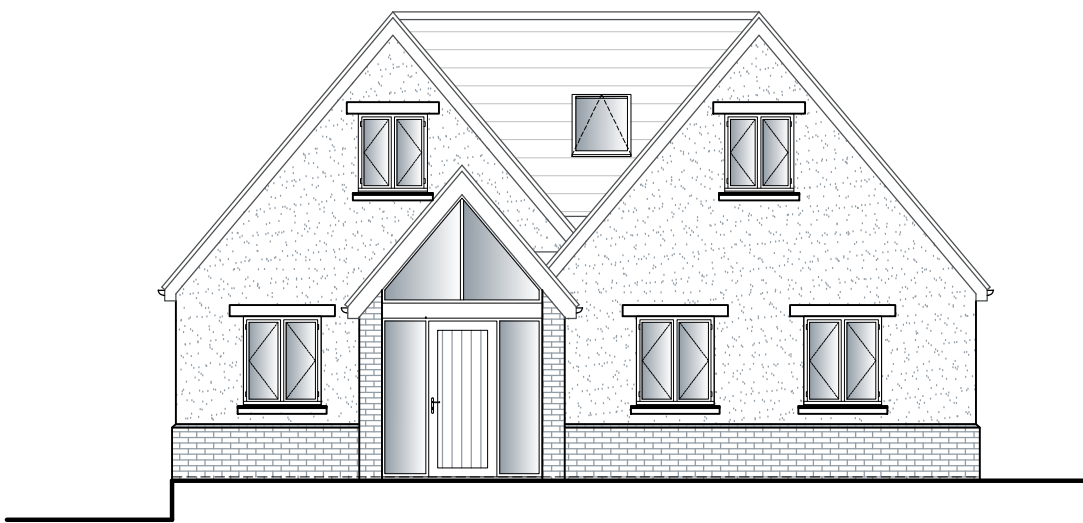

PROPOSED SOUTH ELEVATION
SCALE 1:100

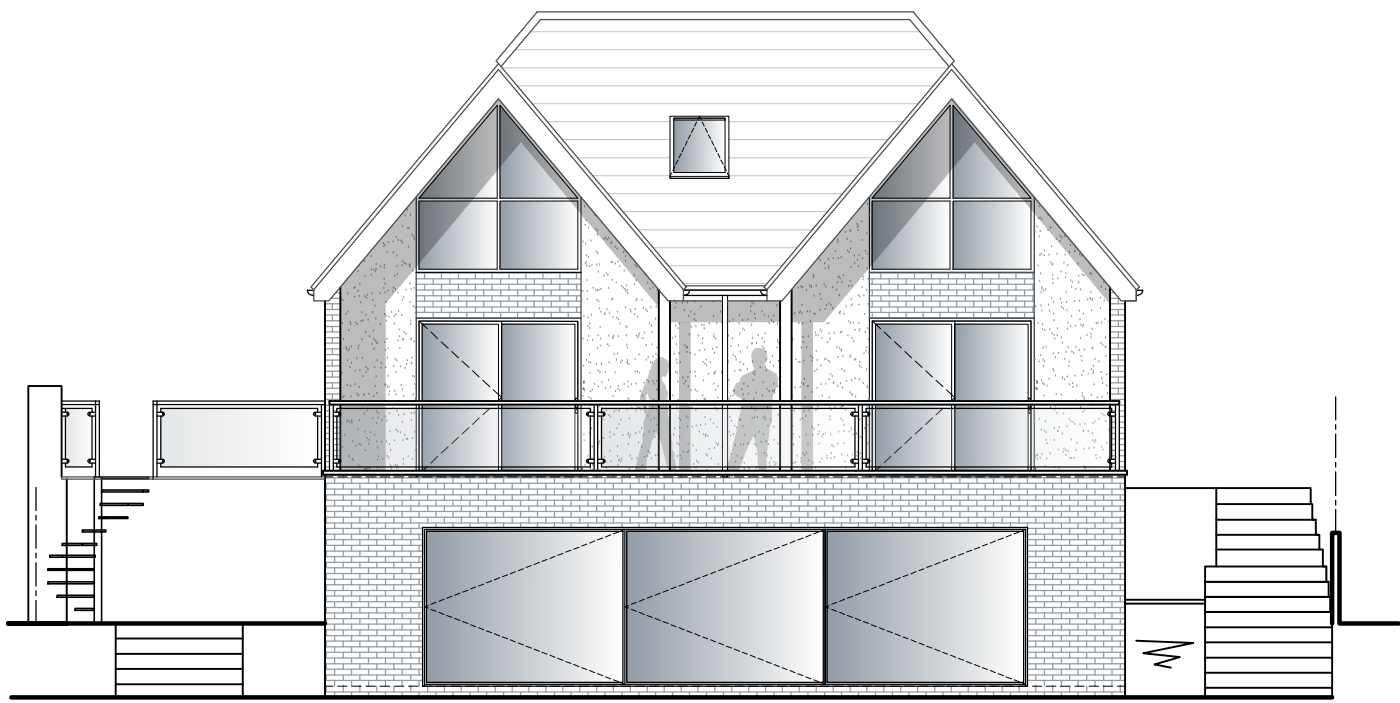


PROPOSED NORTH ELEVATION
SCALE 1:100

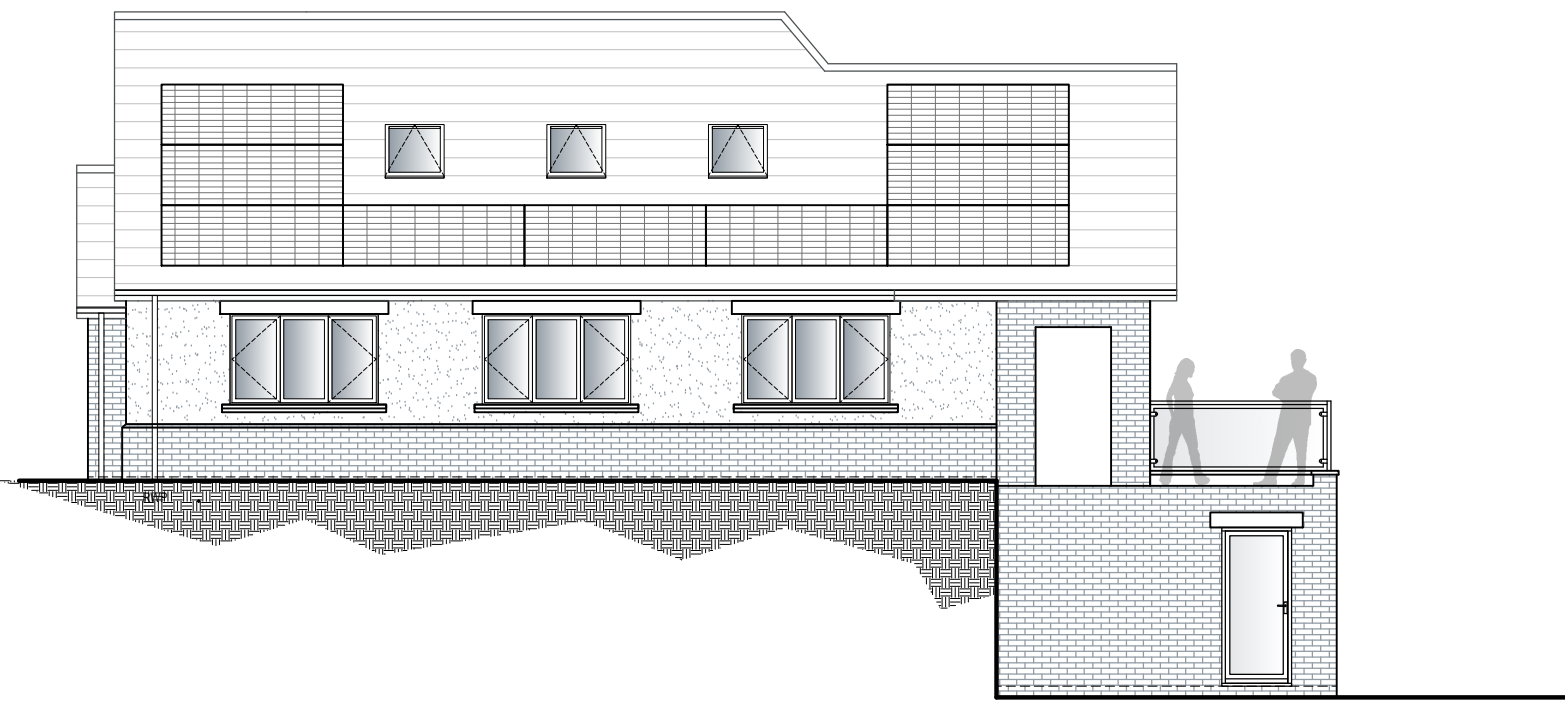


PROPOSED EAST ELEVATION
SCALE 1:100


- PROPOSED MATERIALS**
- WALLS**
Grey brick pith
Grey brick to lower ground floor elevations
White render
- ROOF**
Slate roof tiles
Integrated PV
- WINDOWS**
Slim line dark grey casement windows
- DOORS**
Composite front door & side lights
Aluminium sliding doors
- GUTTERS & DOWNPIPES**
Black UPVC roundline
- SOFFITS & FASCIAS**
Black UPVC
- HEADS / CILLS**
Recess stone window heads & cills

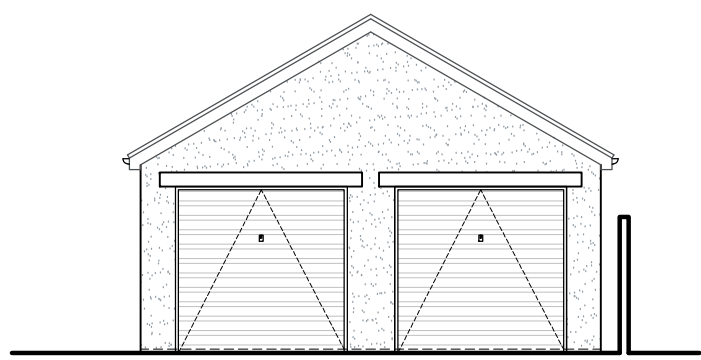


PROPOSED SOUTH ELEVATION
SCALE 1:100

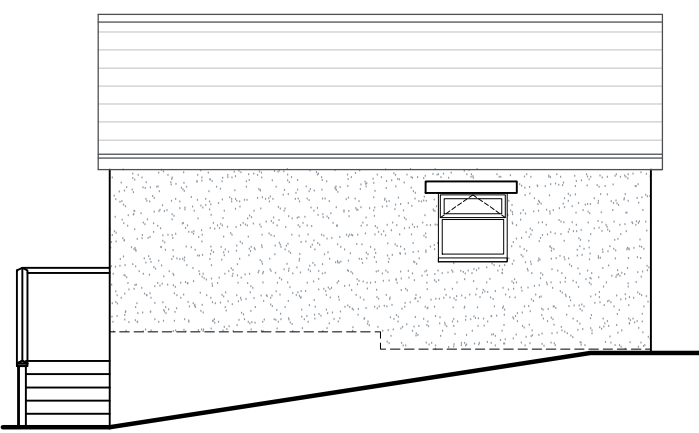


PROPOSED WEST ELEVATION
SCALE 1:100

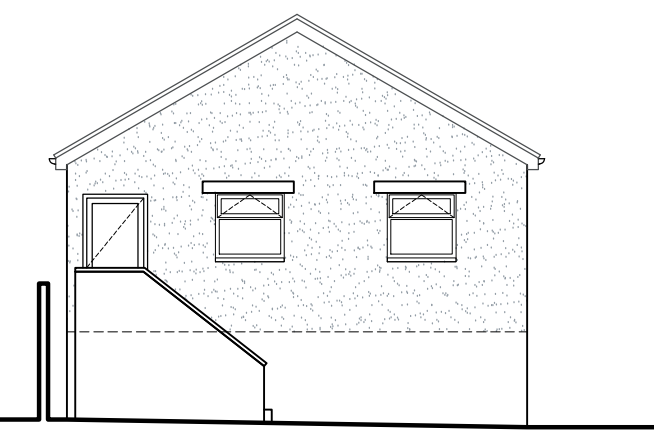


PROPOSED NORTH ELEVATION
SCALE 1:100

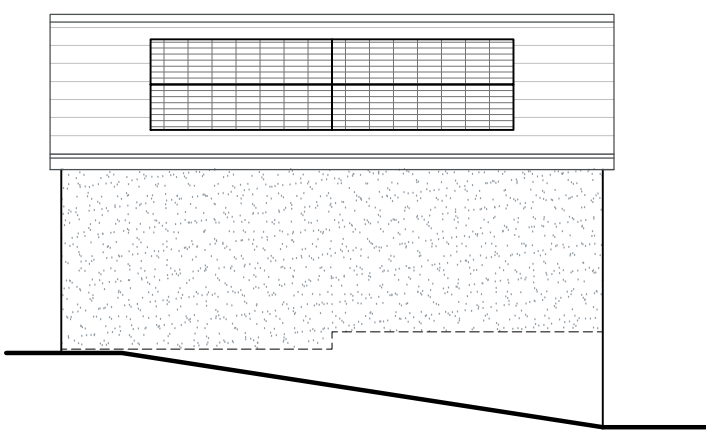

PROPOSED EAST ELEVATION
SCALE 1:100

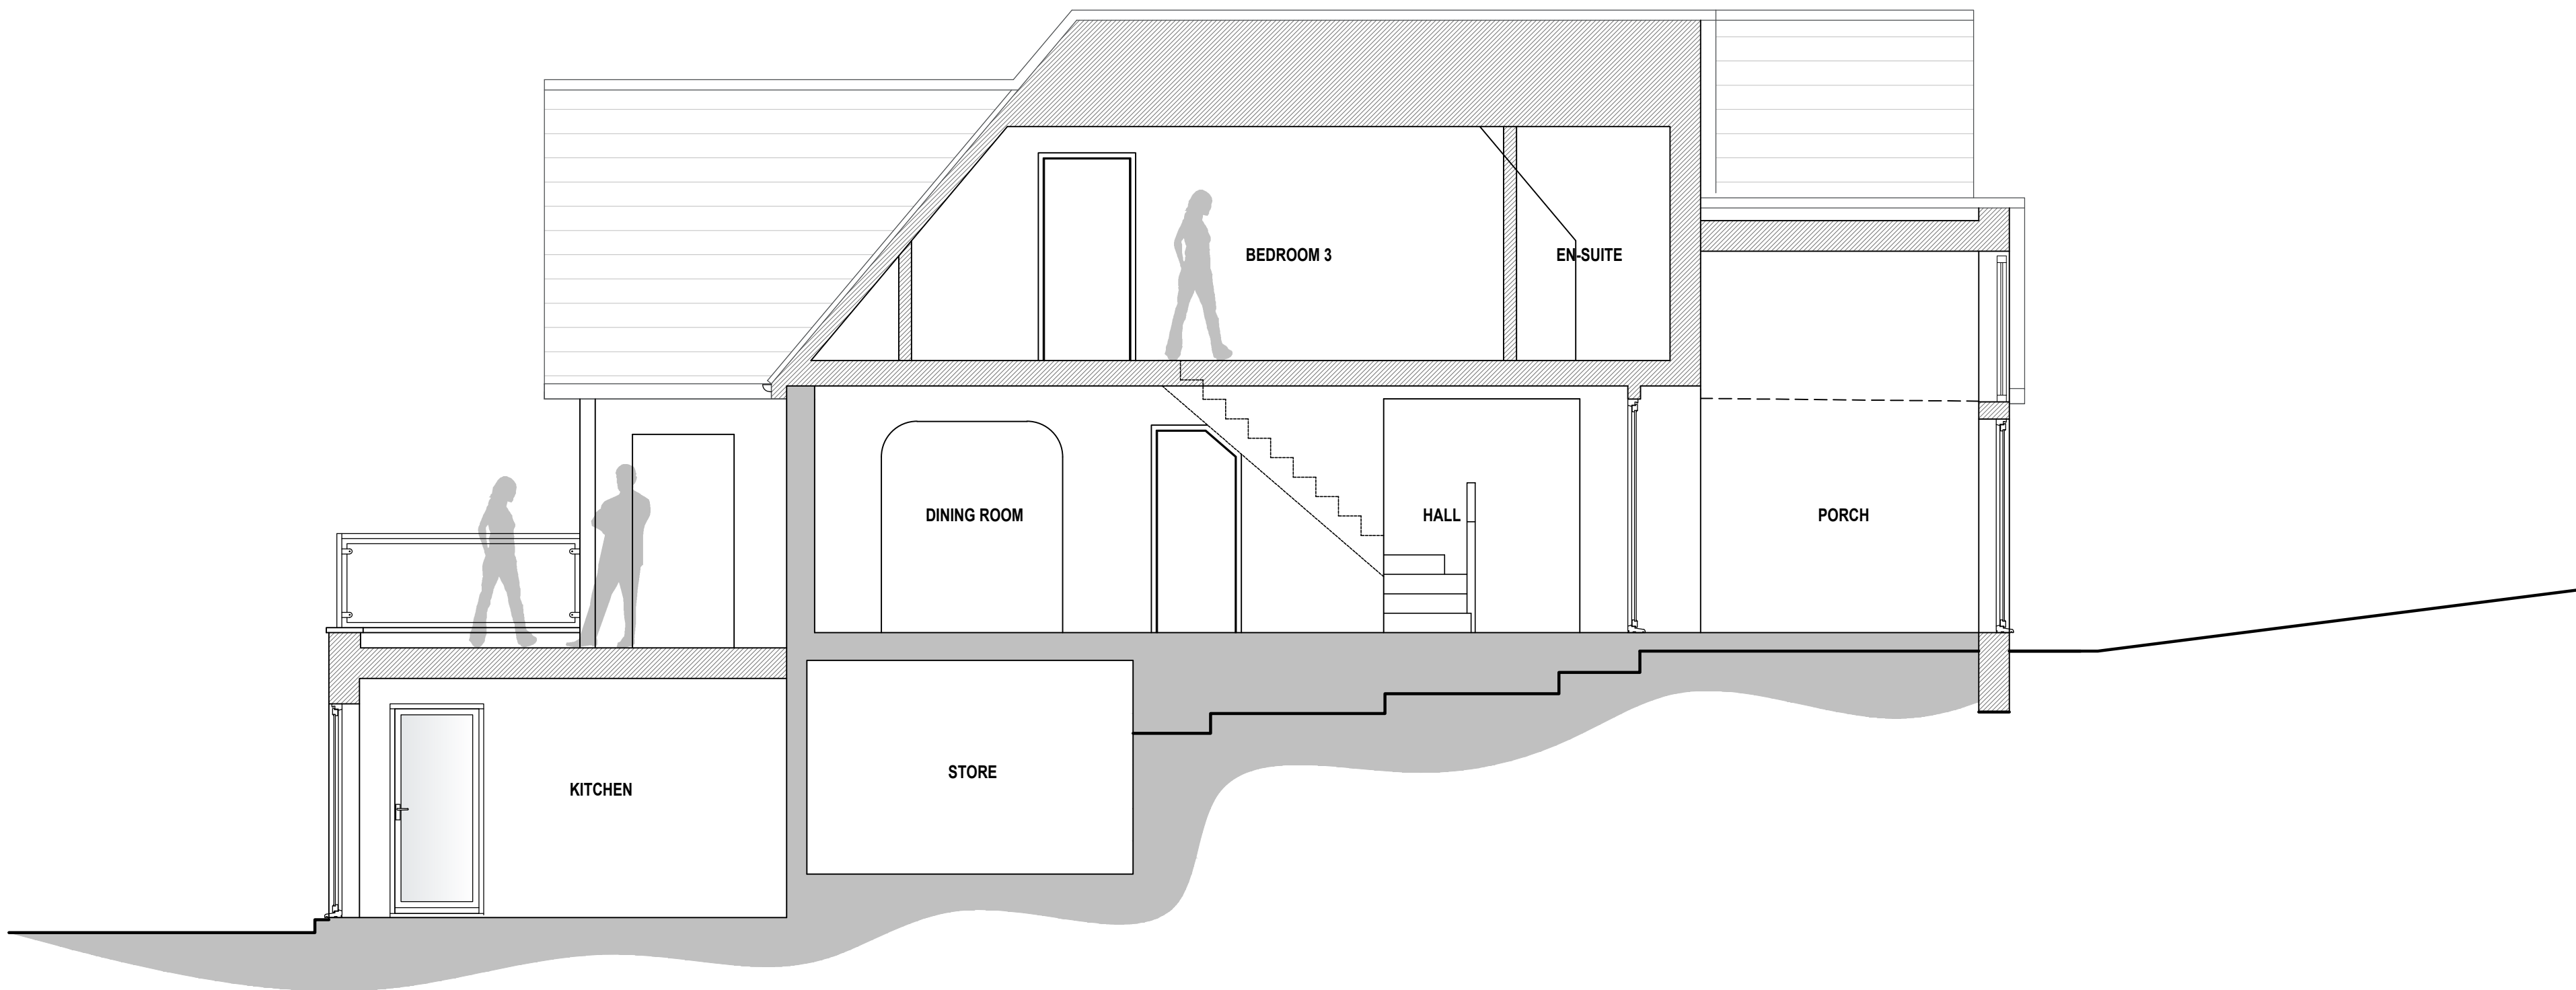

PROPOSED SECTION A-A
SCALE 1:50

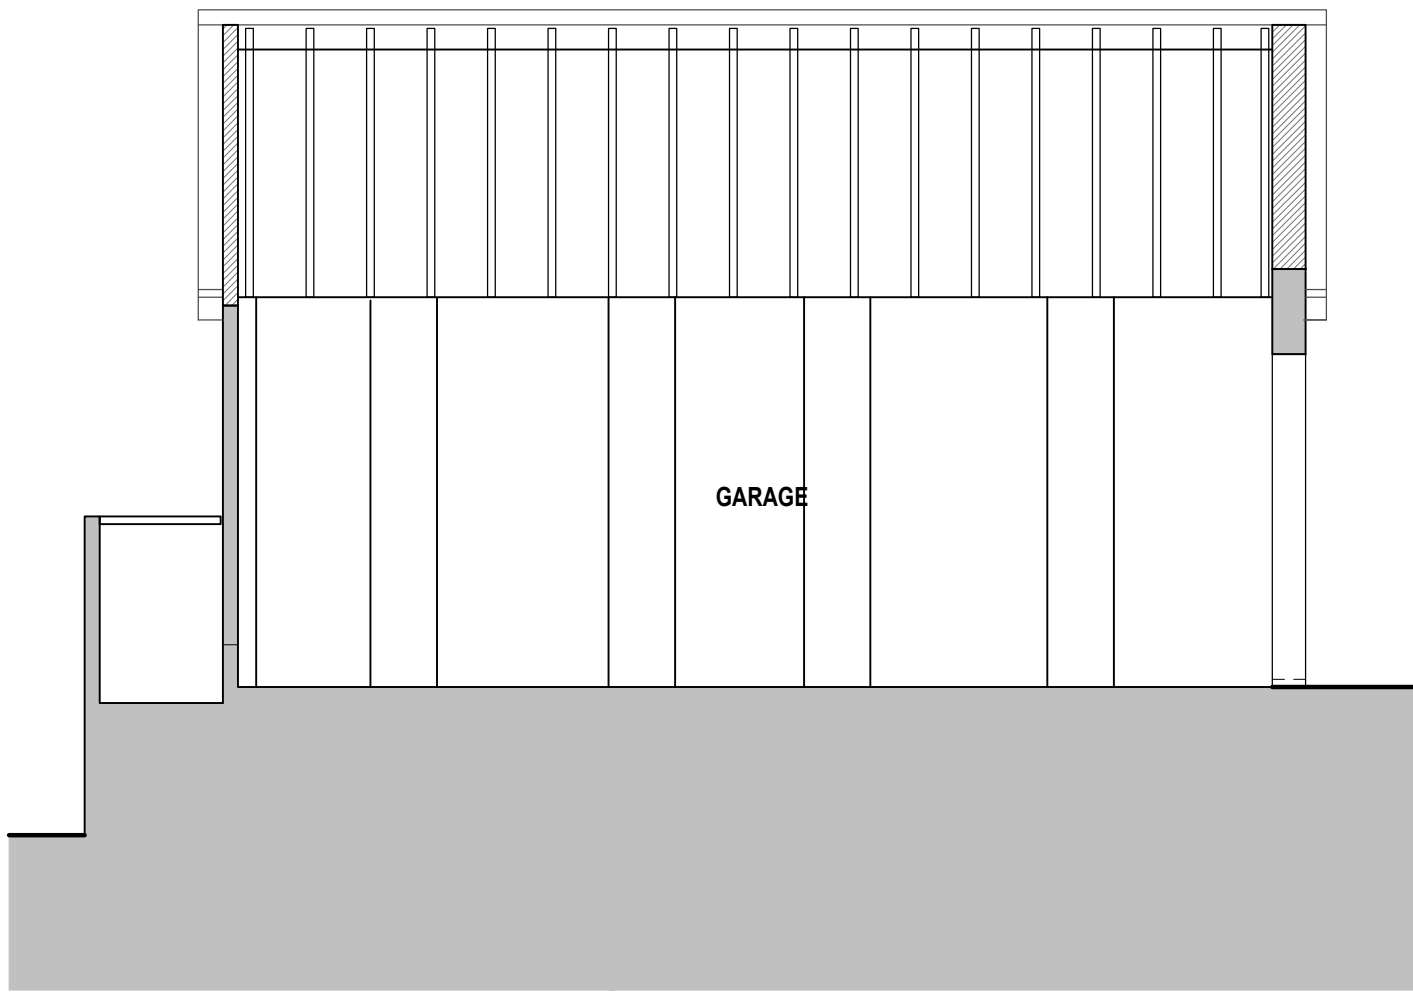

PROPOSED SECTION B-B
SCALE 1:50

REVISIONS		DATE
CLIENT	MR & MRS PRITCHARD	
PROJECT	PROPOSED EXTERNAL & INTERNAL RECONFIGURATION & EXTENSION OF AT 4 BAYDONS, CHIPPENHAM, WILTSHIRE, SN15 5JX	
TITLE	PROPOSED ELEVATIONS PROPOSED GARAGE ELEVATIONS PROPOSED SECTION A-A PROPOSED SECTION B-B	
DRAWN: RJ	SCALES @ A1	
CHECKED: JA	1:50, 1:100,	
DATE: MAY 25		
DRG No: AA/25/16/05	REV: -	