


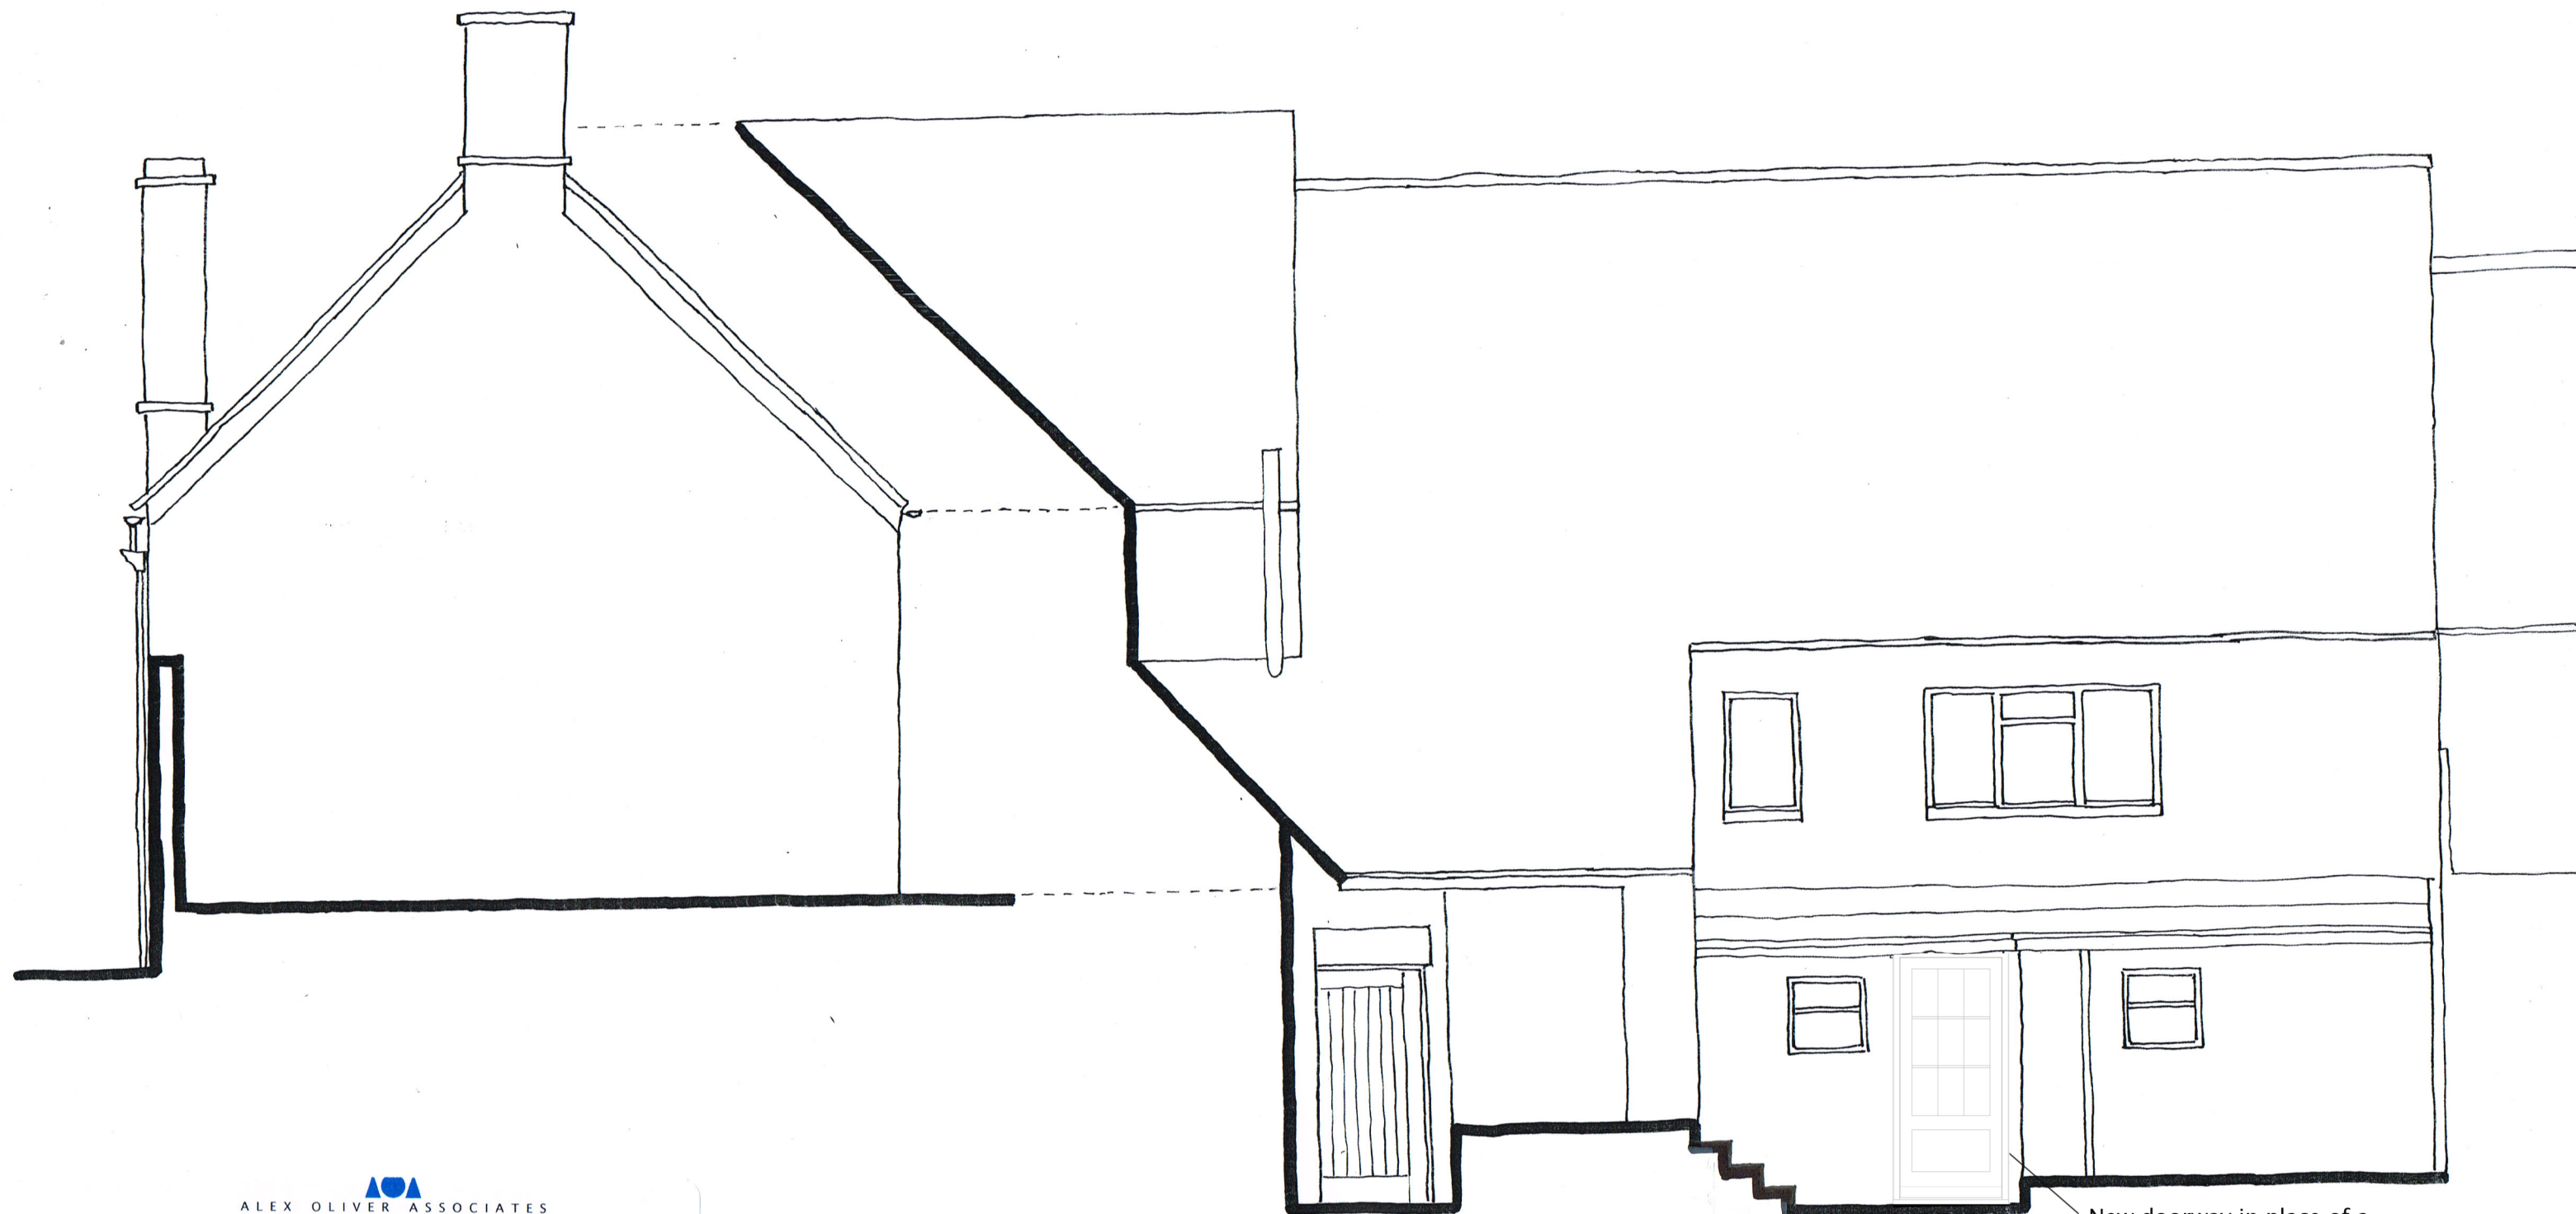

New doorway in place of a
window in modern block-
work wall


ALEX OLIVER ASSOCIATES

Project Name: 1-3 PATFORD ST Project No: 14/13
Drawing title: REAR ELEVATION Date: 06/15
AS PROPOSED

Drawing No: PL 016 A Scale: 1:50
AT A3

0 3M