



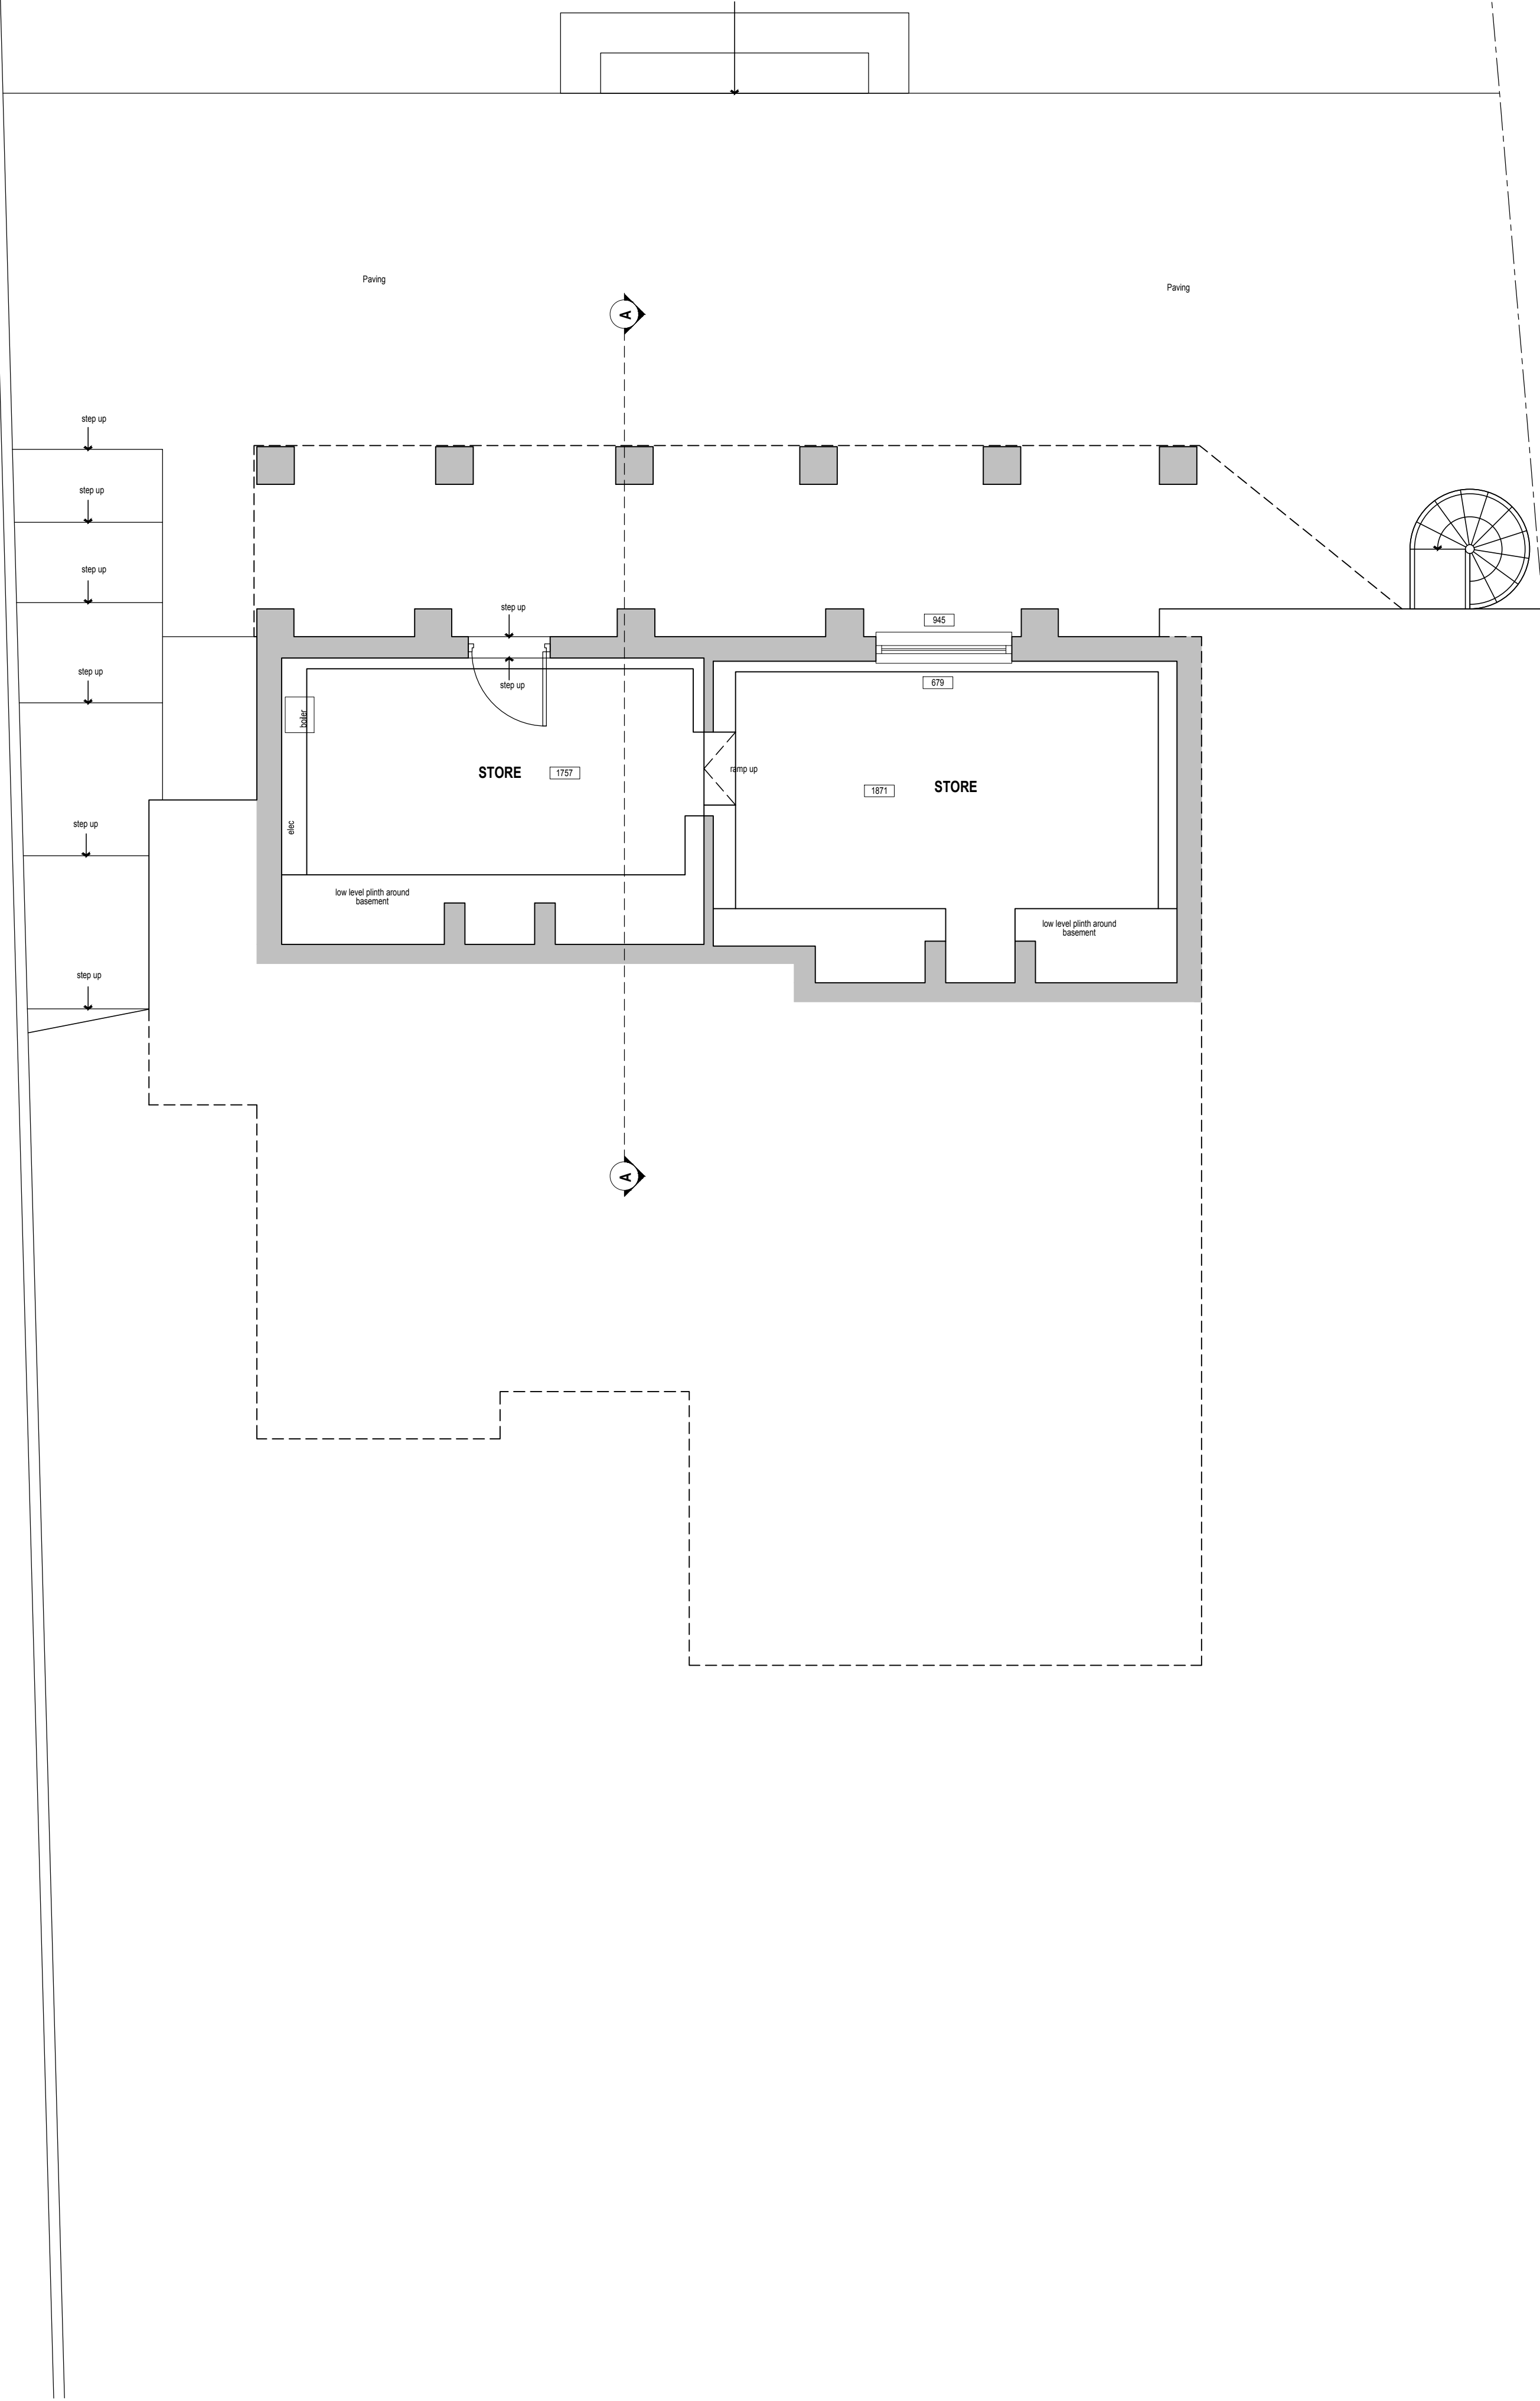


EXISTING LOWER GROUND FLOOR PLAN
SCALE 1:50

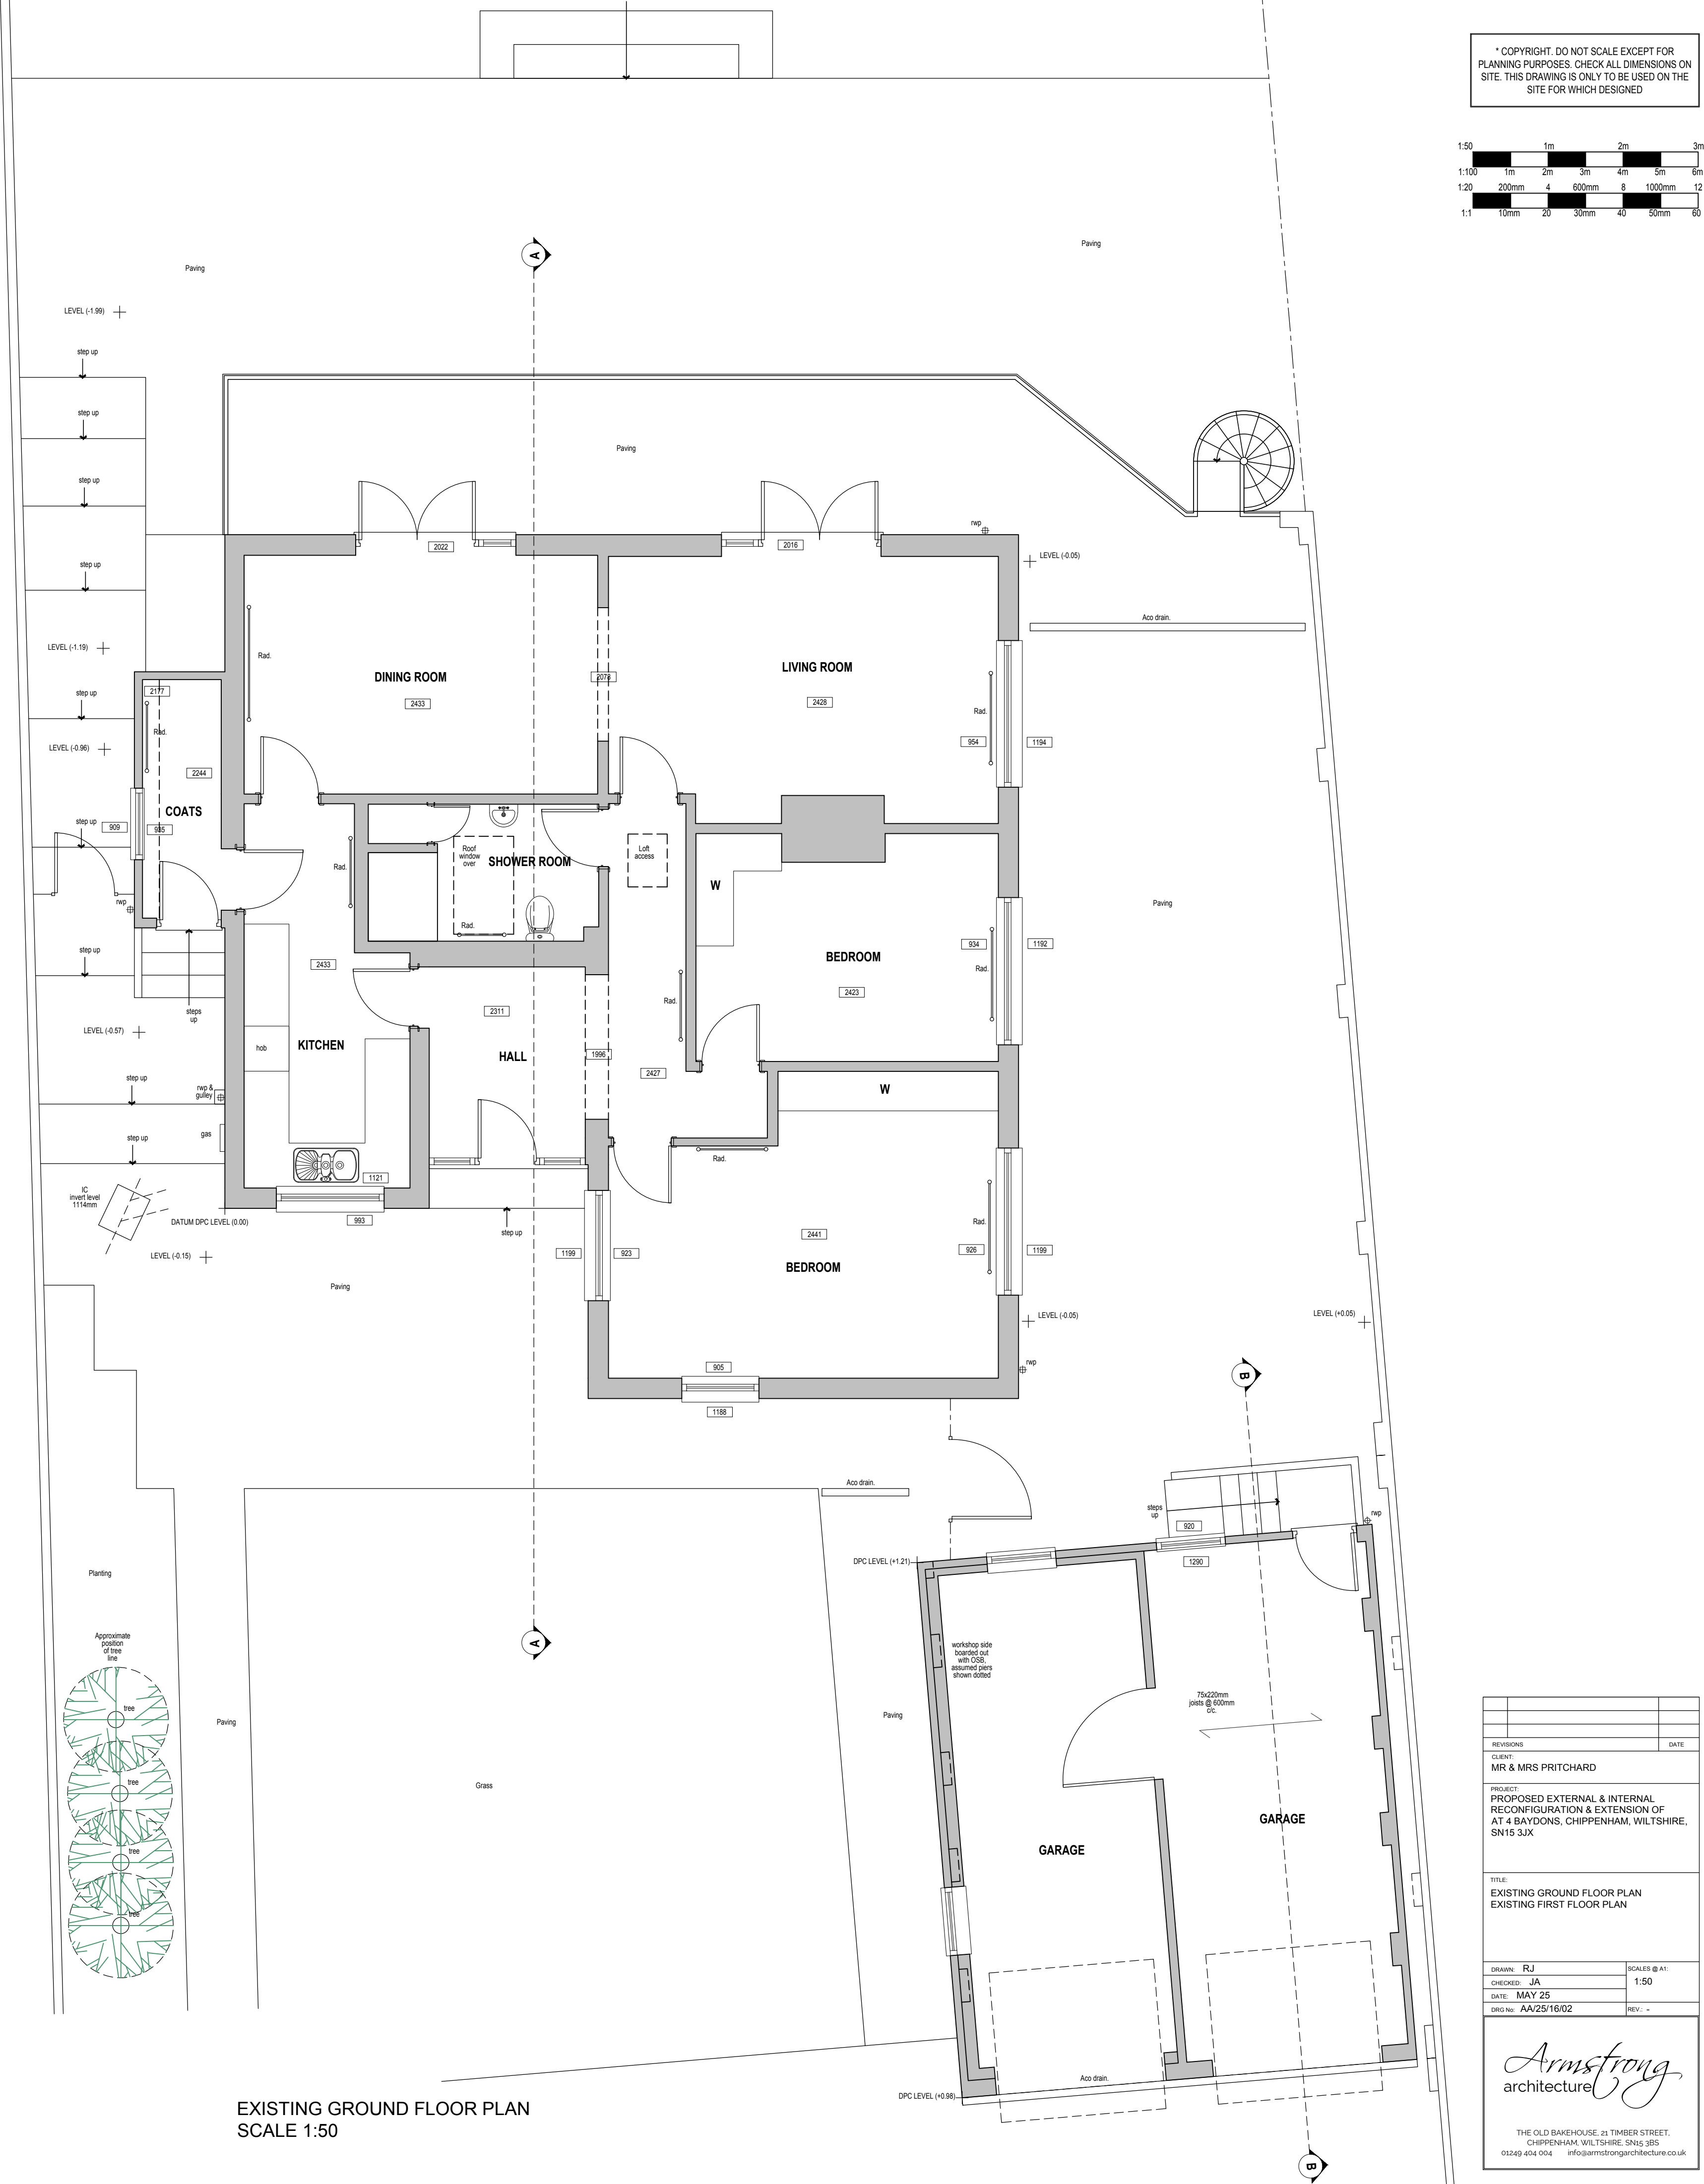

EXISTING GROUND FLOOR PLAN
SCALE 1:50

* COPYRIGHT. DO NOT SCALE EXCEPT FOR PLANNING PURPOSES. CHECK ALL DIMENSIONS ON SITE. THIS DRAWING IS ONLY TO BE USED ON THE SITE FOR WHICH DESIGNED

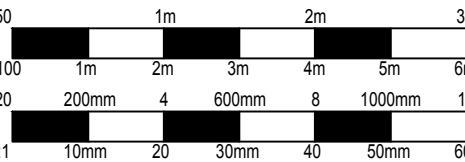

REVISIONS		DATE
CLIENT		MR & MRS PRITCHARD
PROJECT		PROPOSED EXTERNAL & INTERNAL RECONFIGURATION & EXTENSION OF AT 4 BAYDONS, CHIPPENHAM, WILTSHIRE, SN15 5JX
TITLE		EXISTING GROUND FLOOR PLAN EXISTING FIRST FLOOR PLAN
DRAWN: RJ	SCALES @ A1	1:50
CHECKED: JA		
DATE: MAY 25		
DRG No: AA/25/16/02	REV: -	

Armstrong
architecture

THE OLD BAKEHOUSE, 21 TIMBER STREET,
CHIPPENHAM, WILTSHIRE, SN15 3BS
01245 404 004 info@armstrongarchitecture.co.uk