



* COPYRIGHT. DO NOT SCALE EXCEPT FOR PLANNING PURPOSES. CHECK ALL DIMENSIONS ON SITE. THIS DRAWING IS ONLY TO BE USED ON THE SITE FOR WHICH DESIGNED

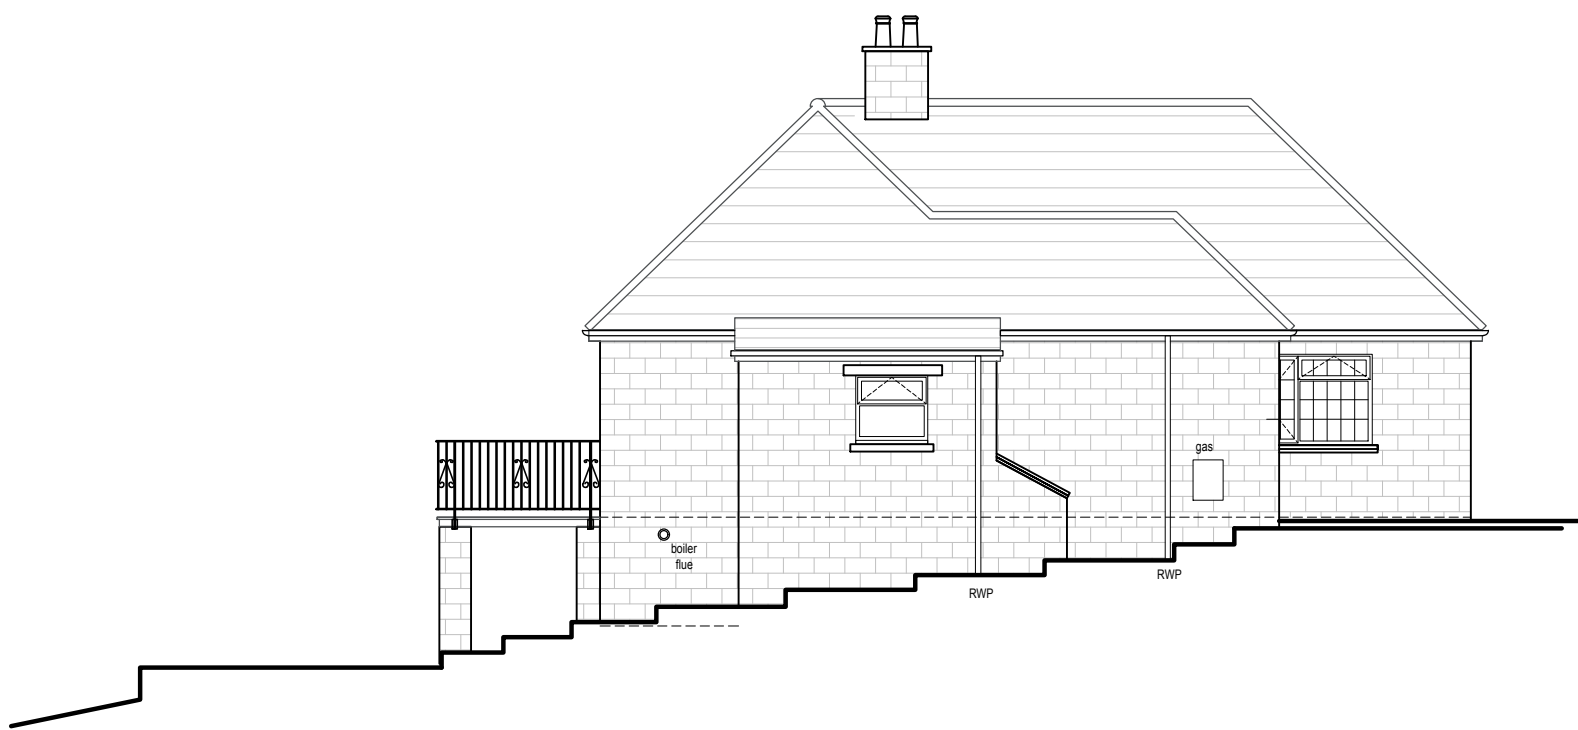


EXISTING WEST ELEVATION
SCALE 1:100

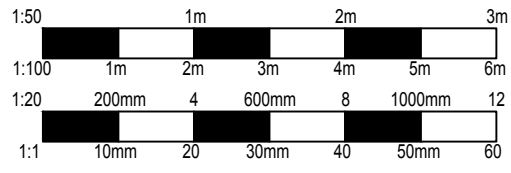


EXISTING SOUTH ELEVATION
SCALE 1:100




EXISTING NORTH ELEVATION
SCALE 1:100

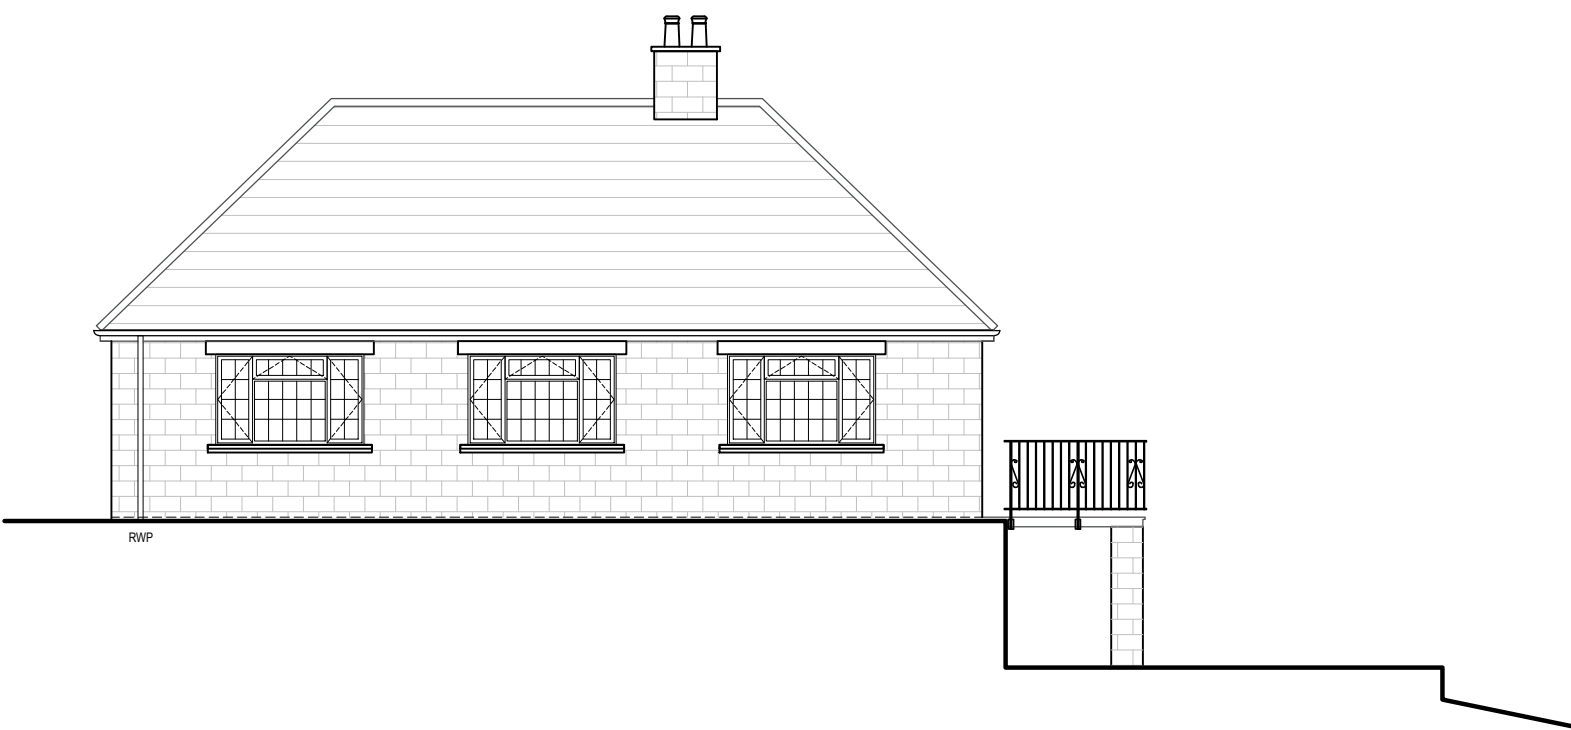


EXISTING EAST ELEVATION
SCALE 1:100

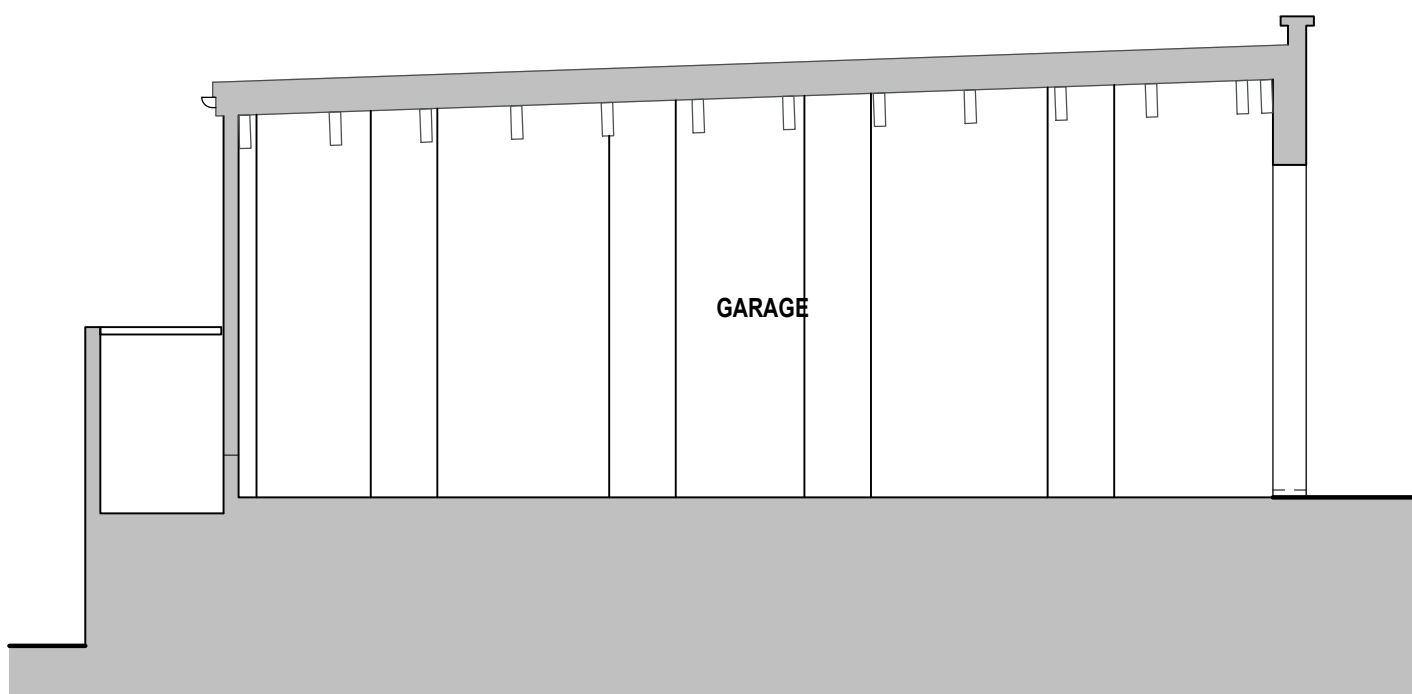


EXISTING SECTION B-B
SCALE 1:50

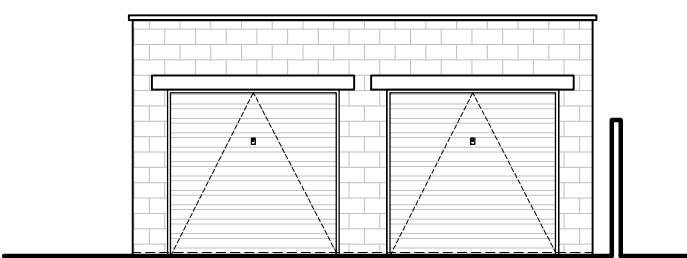


EXISTING SOUTH ELEVATION
SCALE 1:100

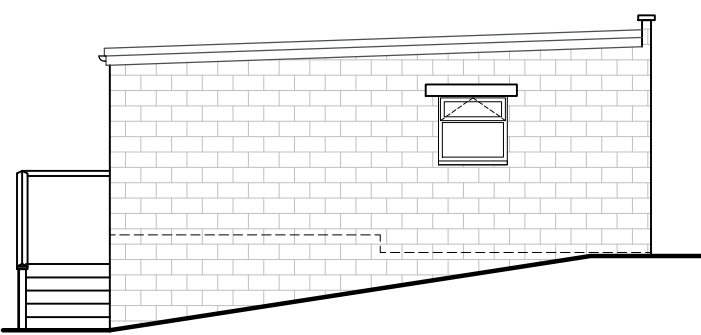

EXISTING WEST ELEVATION
SCALE 1:100

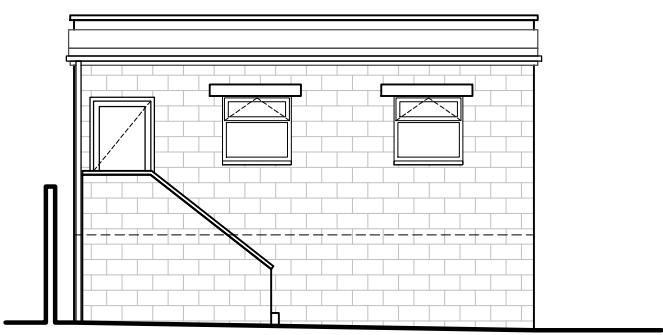

EXISTING NORTH ELEVATION
SCALE 1:100

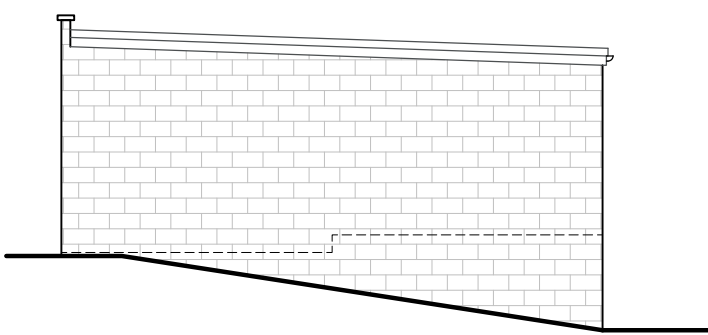

EXISTING EAST ELEVATION
SCALE 1:100

EXISTING MATERIALS	
WALLS	Tooled finish reconstituted stone concrete block to front and rear. Facing brickwork to side elevations.
ROOF	Redland renown concrete tiles, Cotswold colour. Double pantiles concrete roof tiles to rear shower room.
WINDOWS	White UPVC Casements double glazed windows to main house. White timber single glazed windows to shower room.
DOORS	Timber painted white front door. UPVC side door, white colour.
GUTTERS & DOWNPIPES	Cast in-situ concrete gutters with grey UPVC downpipes.
SOFFITS & FASCIAS	Timber painted white on rear shower room.
HEADS & CILLS	Reconstituted stone heads and cills.



EXISTING SECTION A-A
SCALE 1:50

REVISIONS		DATE
CLIENT	MR & MRS PRITCHARD	
PROJECT	PROPOSED EXTERNAL & INTERNAL RECONFIGURATION & EXTENSION OF AT 4 BAYDONS, CHIPPENHAM, WILTSHIRE, SN15 5JX	
TITLE	EXISTING ELEVATIONS EXISTING SECTION A-A EXISTING GARAGE ELEVATIONS EXISTING SECTION B-B	
DRAWN	RJ	SCALE: @ A1
CHECKED	JA	1:100, 1:50
DATE	MAY 25	
DRG No	AA/25/16/03	REV: -
<i>Armstrong</i> architecture		
THE OLD BAKEHOUSE, 21 TIMBER STREET, CHIPPENHAM, WILTSHIRE, SN15 3BS 01245 404 004 info@armstrongarchitecture.co.uk		