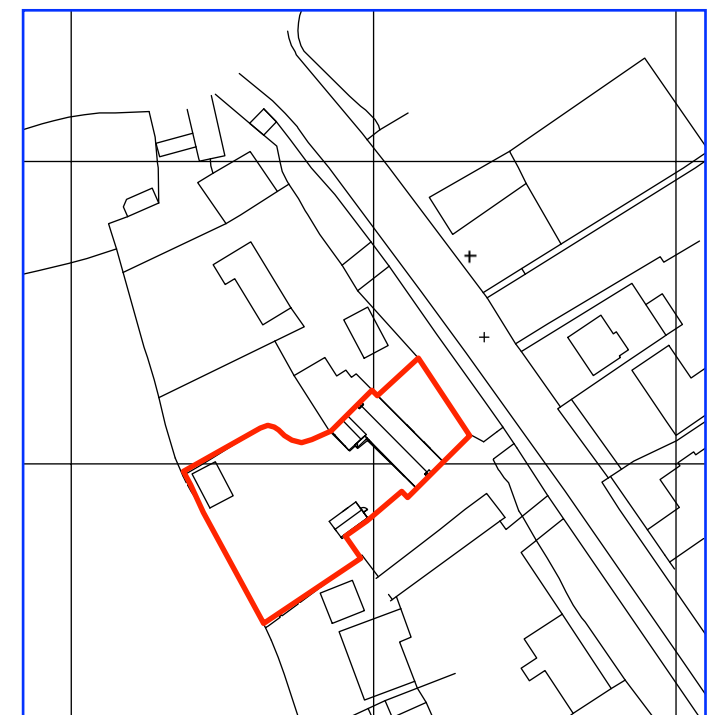
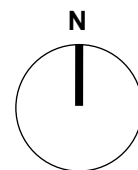
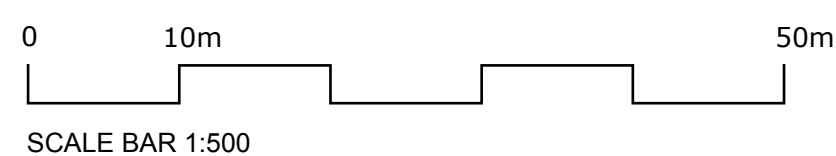


edward tucker:chartered architect
 16 Dorcan Business Village, Murdock Road, Swindon, SN3 5HY 07806612001
 this drawing is copyright
 do not scale, if in doubt, ask
 drawing to be used for the intended status use only

SITE PLAN & LOCATION PLAN AS EXISTING DRAWING NO: LBC 01

client: **MR & MRS PARIS**
 project: **EXTENSION TO 9 HIGH ROAD**
 date: **MAY 2024. Scale: 1:500 & 1:1250 AT A3**