


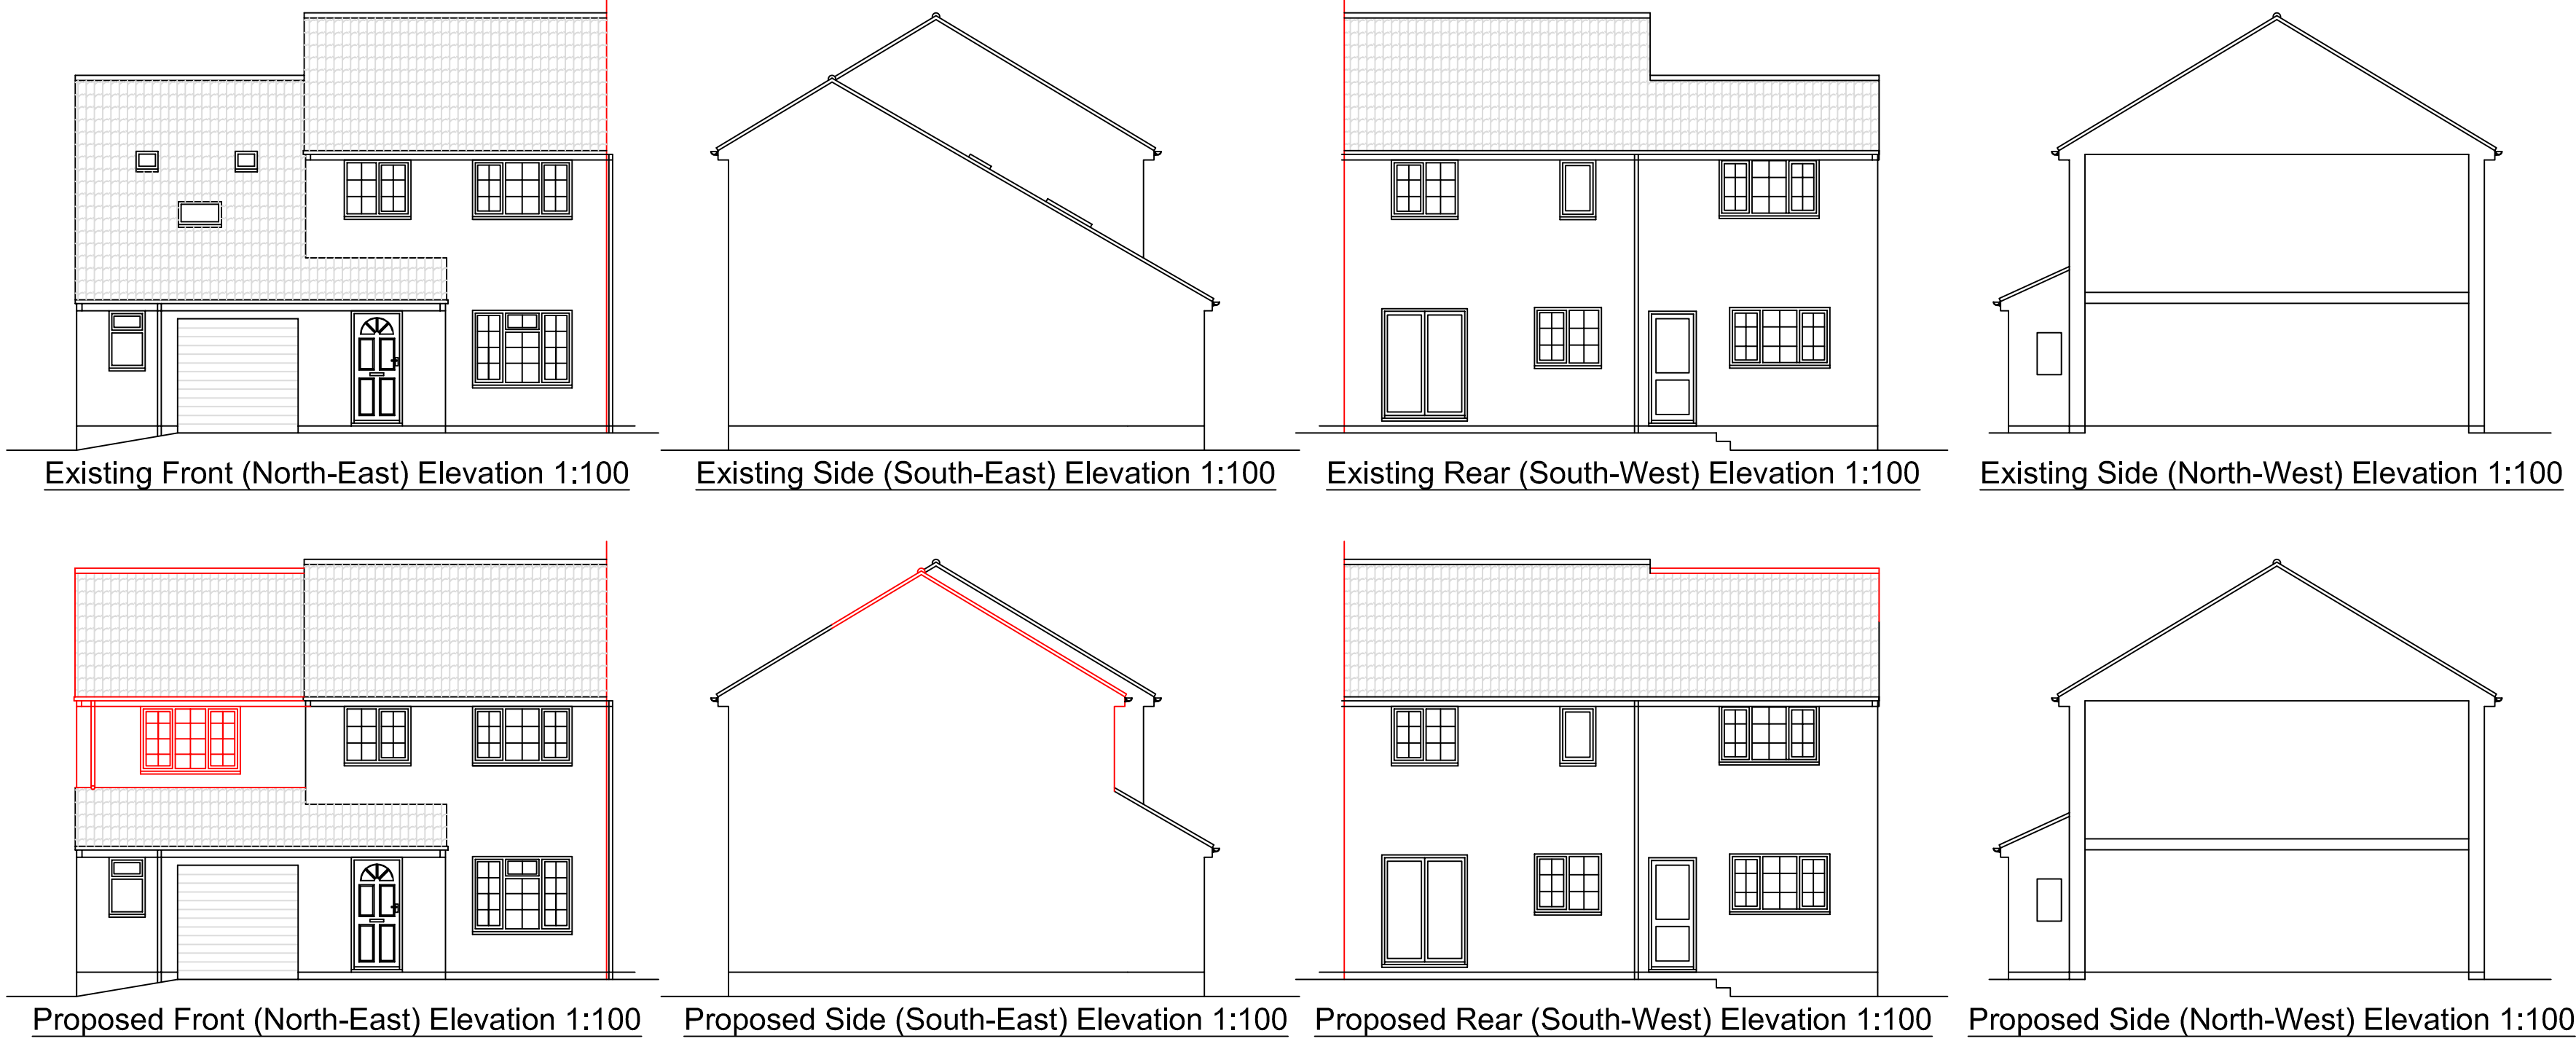
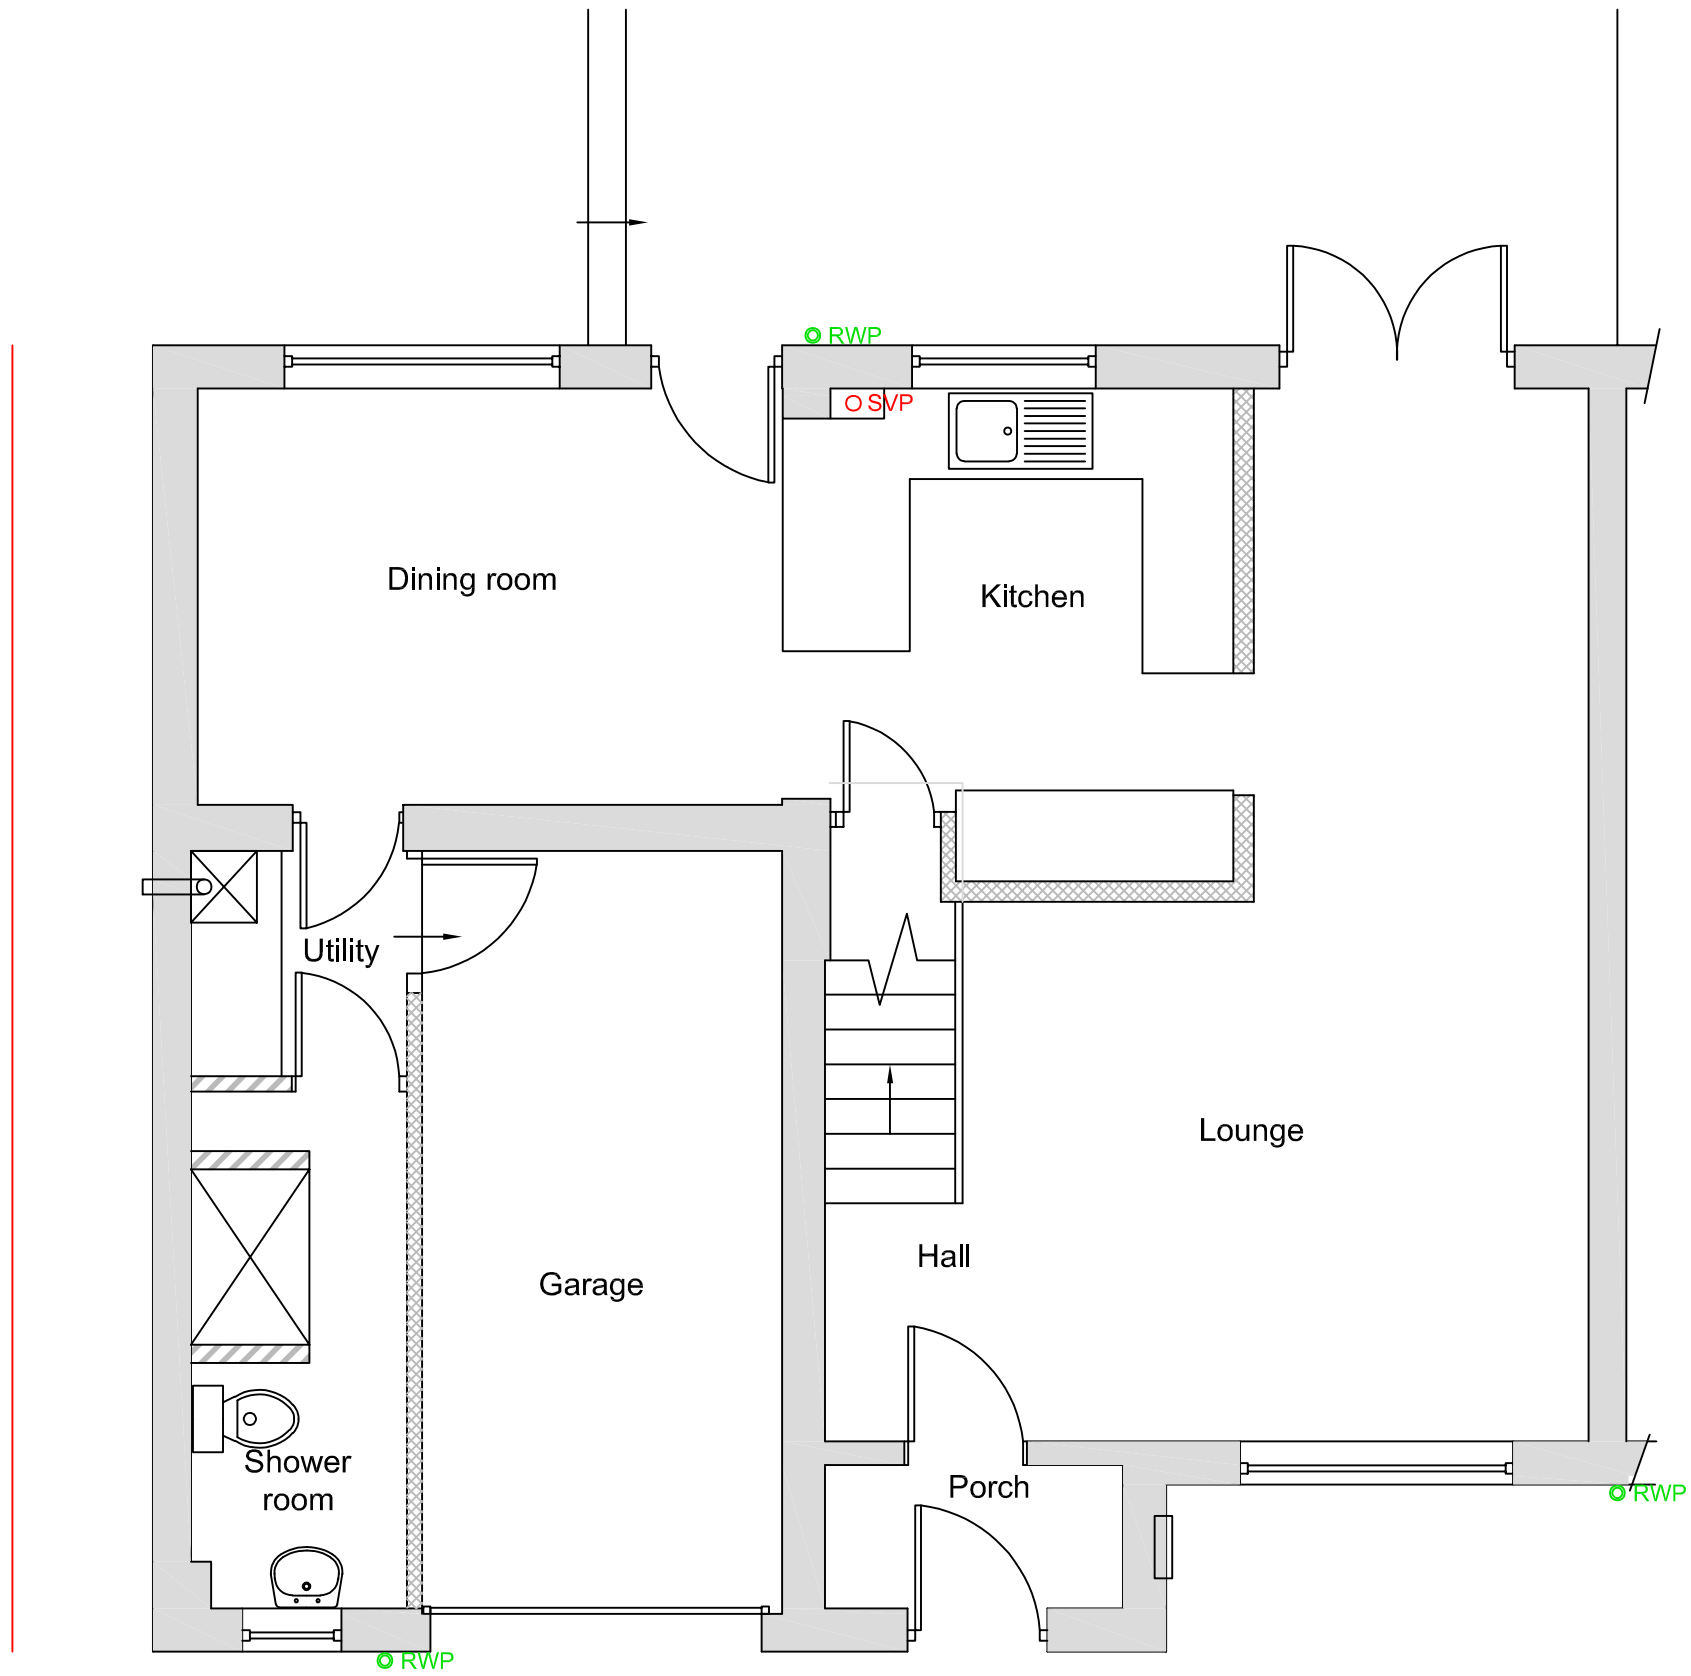
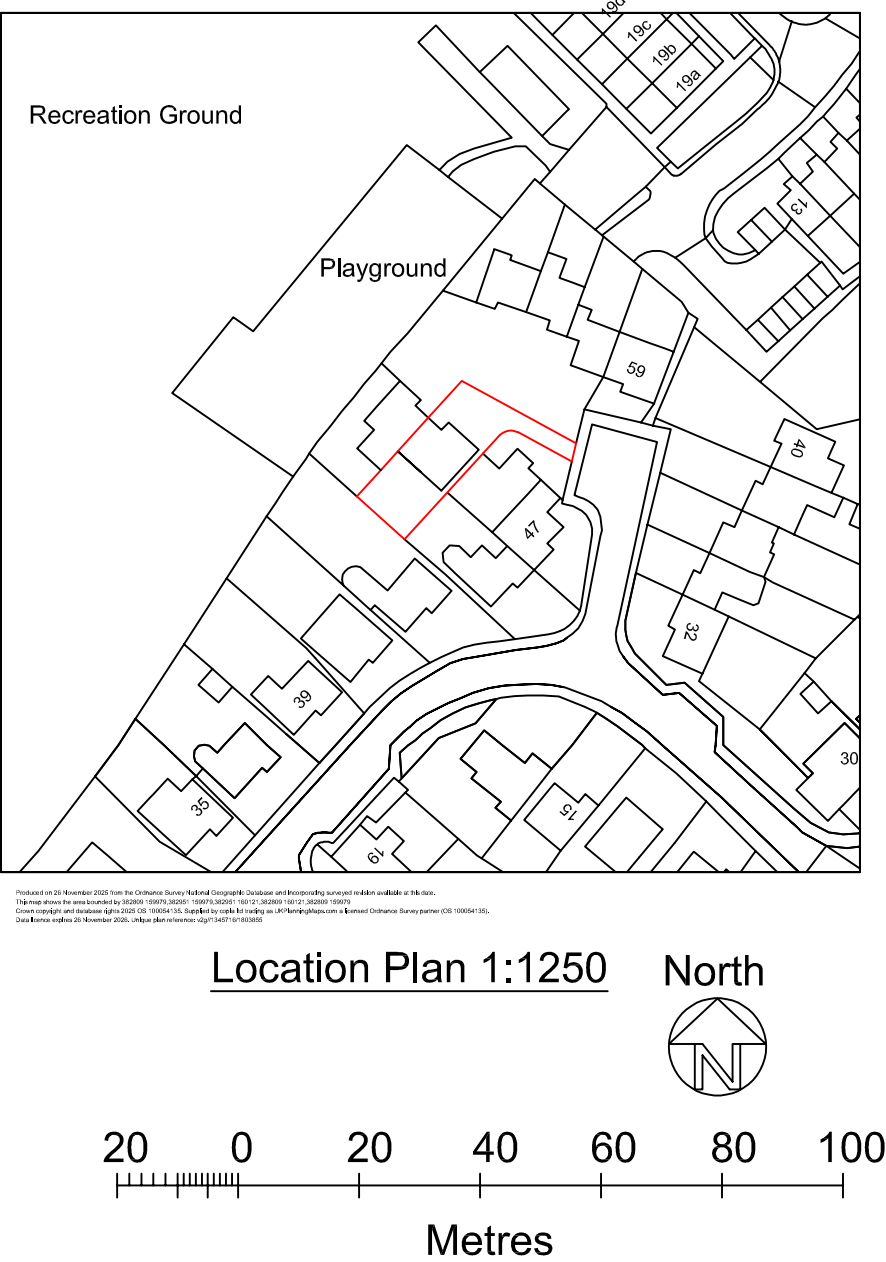


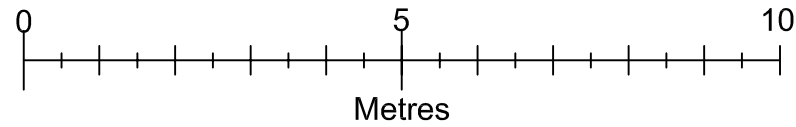


Building Materials:-
Walls:- Recon stone to match existing
Roof:- Profile tile to match existing
Windows & Doors:- White upvc to match existing
Rainwater Goods:- Upvc to match existing

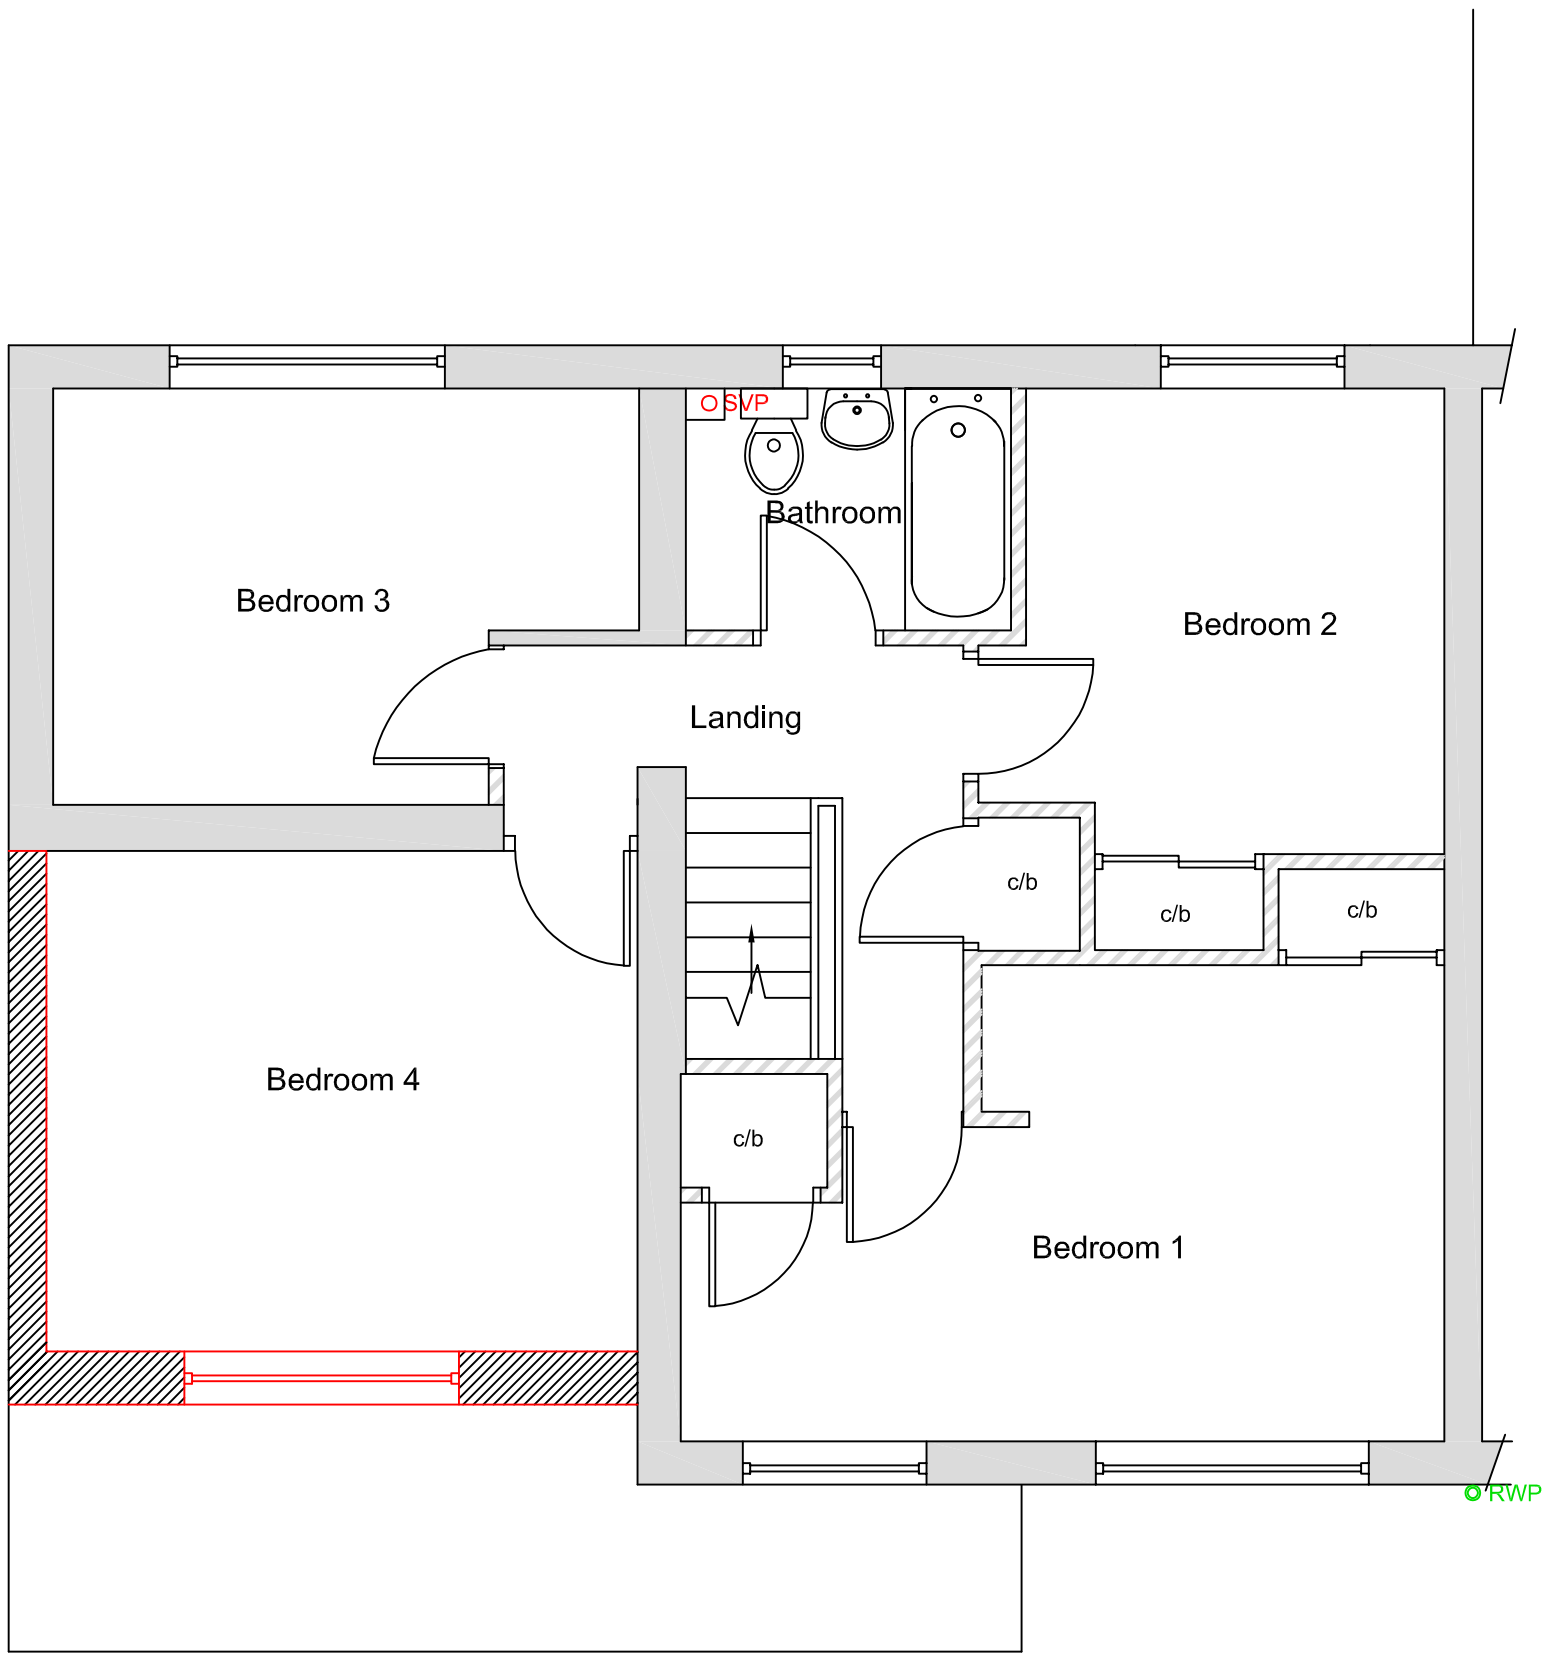

Proposed Ground Floor Plan 1:50

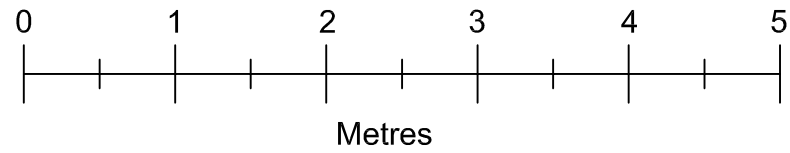

Proposed First Floor Plan 1:50

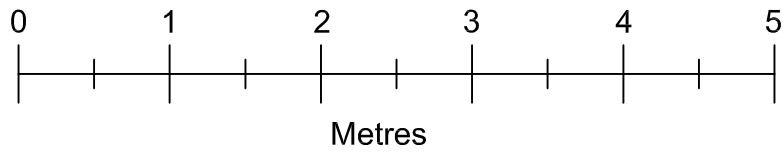

<u>Drawn by</u>	A Harlow & Son 01225 938329	
<u>Proposed First Floor Side Extension for</u> <u>Mr & Mrs R Burgess at</u> <u>49 Palairt Close</u> <u>Bradford on Avon</u> <u>Wiltshire</u> <u>BA15 1US</u>		
A1 Papersize		
<u>Scale</u>	1:100, 1:50, 1:1250	<u>Drawing No AH2025/89</u> Sheet 1 of 2
<u>Date</u>	15th Jan 2026	