


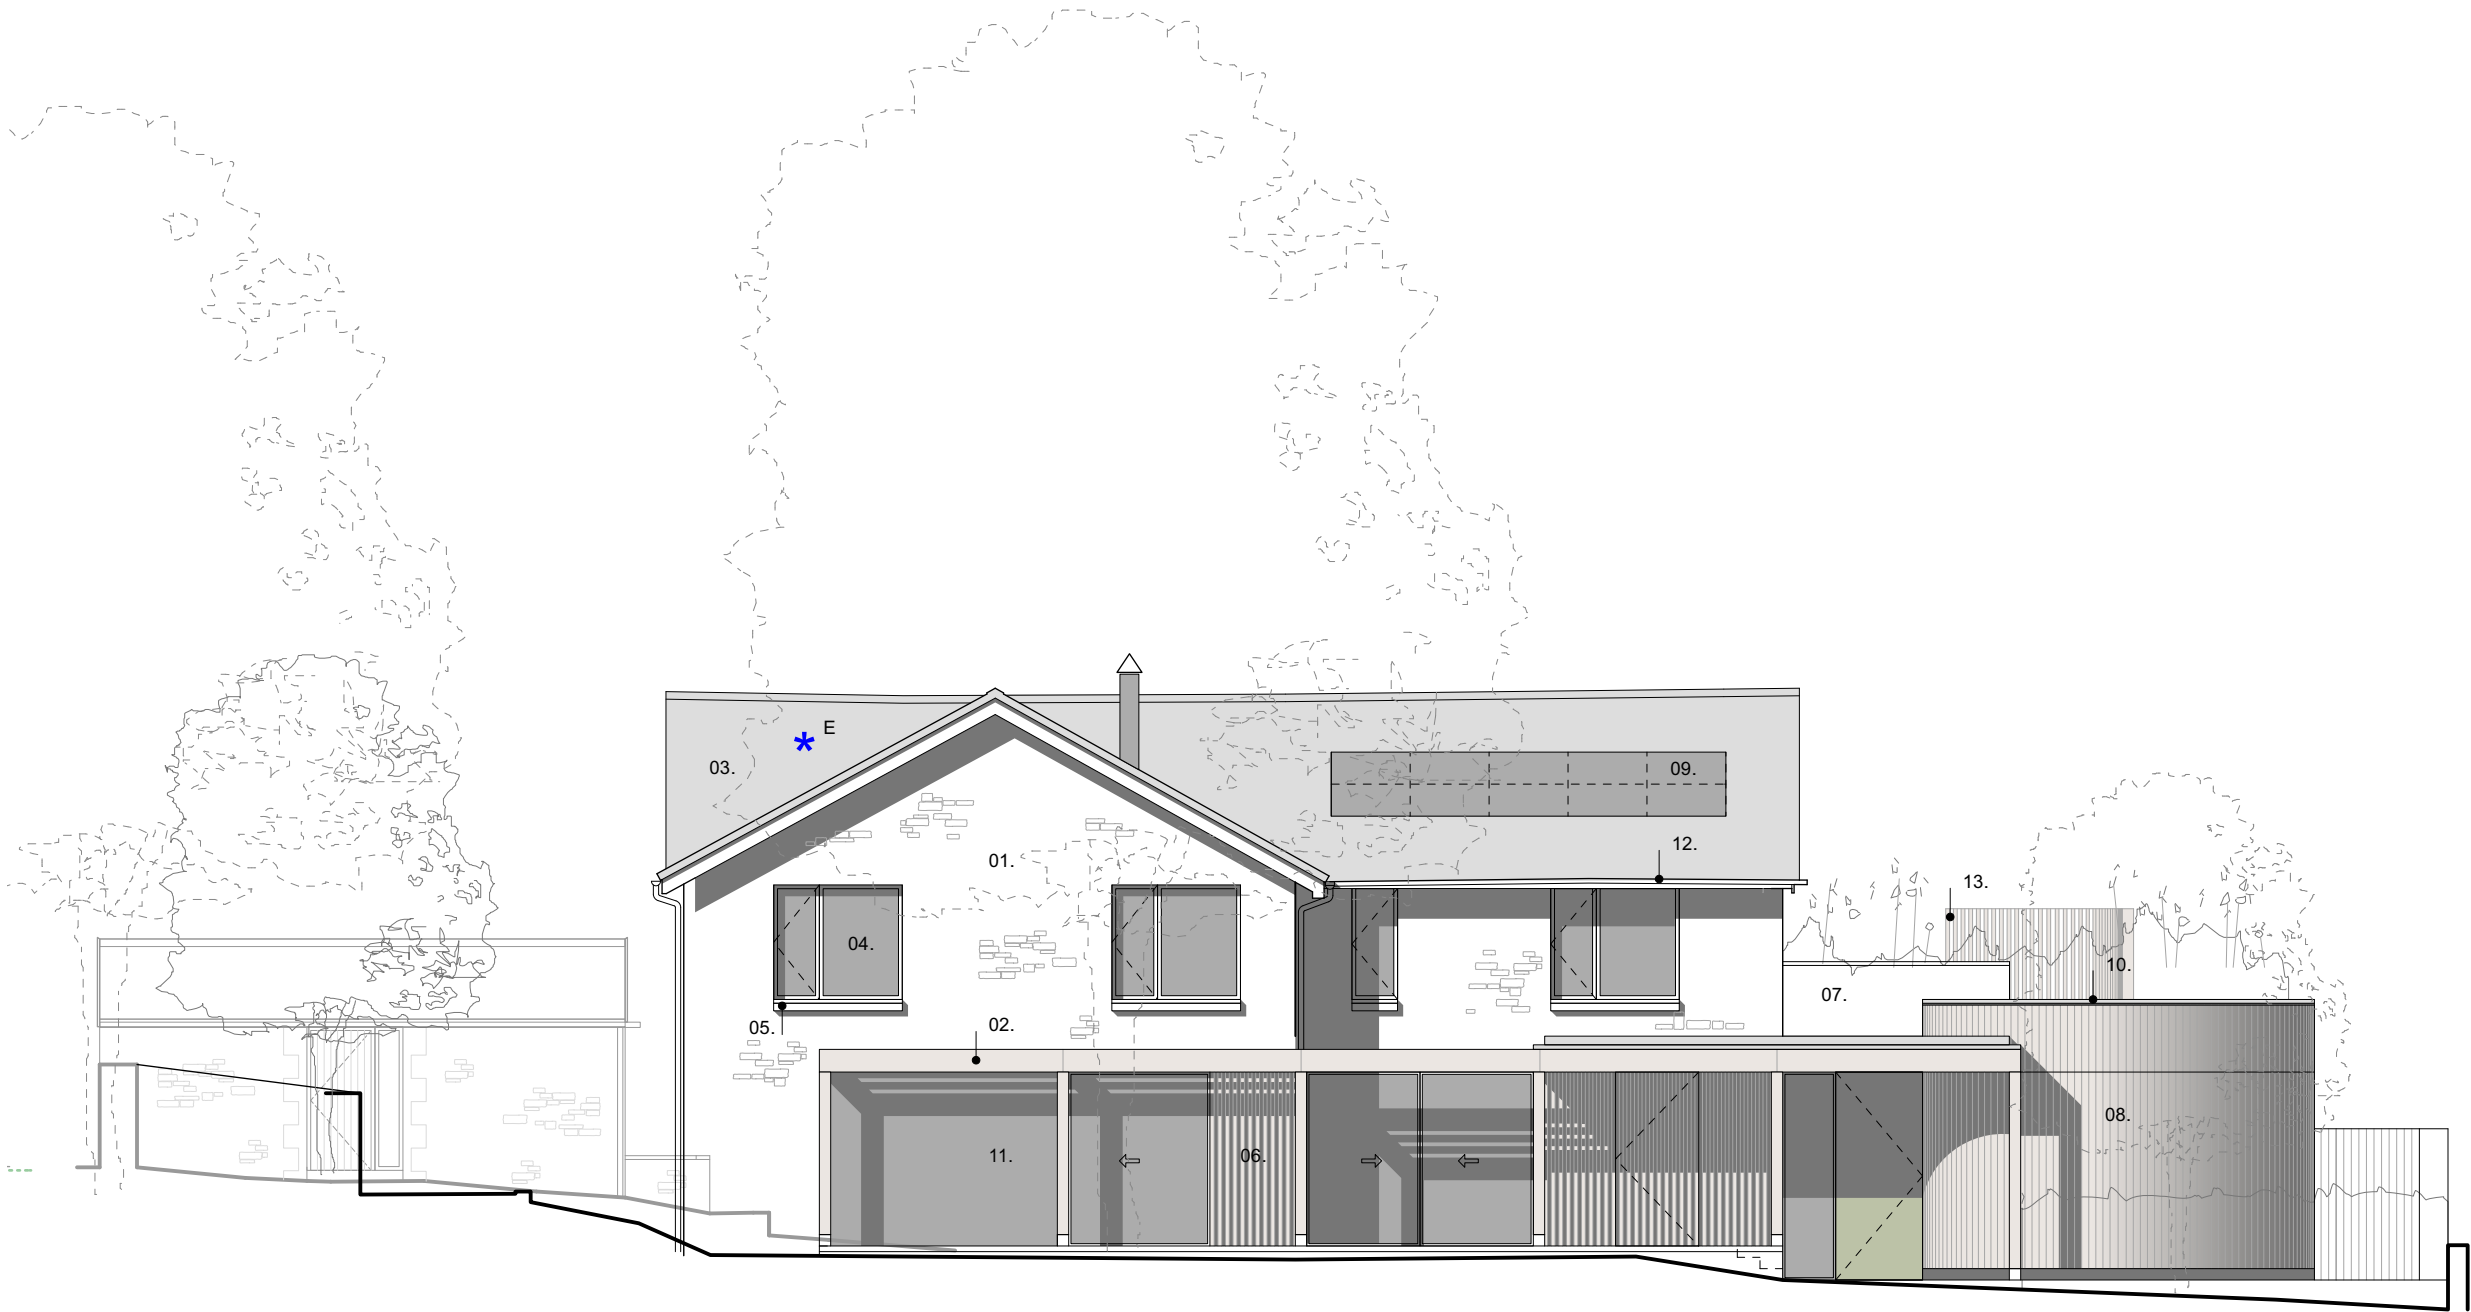

NOTES:

Key:

- 01. Limewashed stone
- 02. Timber pergola
- 03. Slate roof
- 04. Powder coated aluminium windows
- 05. Natural stone cills
- 06. Profiled timber cladding
- 07. Glazed balustade
- 08. Vertical timber cladding
- 09. PV panels
- 10. Aluminium coping
- 11. Slim-line glazed sliding doors
- 12. Aluminium powder coated rainwater goods
- 13. Timber Privacy Screen (1.8m high)

* E - Bat Access Slates

P03	Bat Access Slates Indicated	21/01/2026
P02	Timber Privacy Screen	09/12/2025
P01	Planning	13/11/2025

REV.	DESCRIPTION	DATE
------	-------------	------

PROPOSED - South West Elevation

JOB NO. - DRAWING NO.	REV.
-----------------------	------

588 - 3 201 P03

Monksfield

SCALE @ A3: 1:100

LAST PLOT DATE: 21/01/2026

DRAWN BY: JM
CHECKED BY: AD

PLANNING

