


SCALE IN METRES

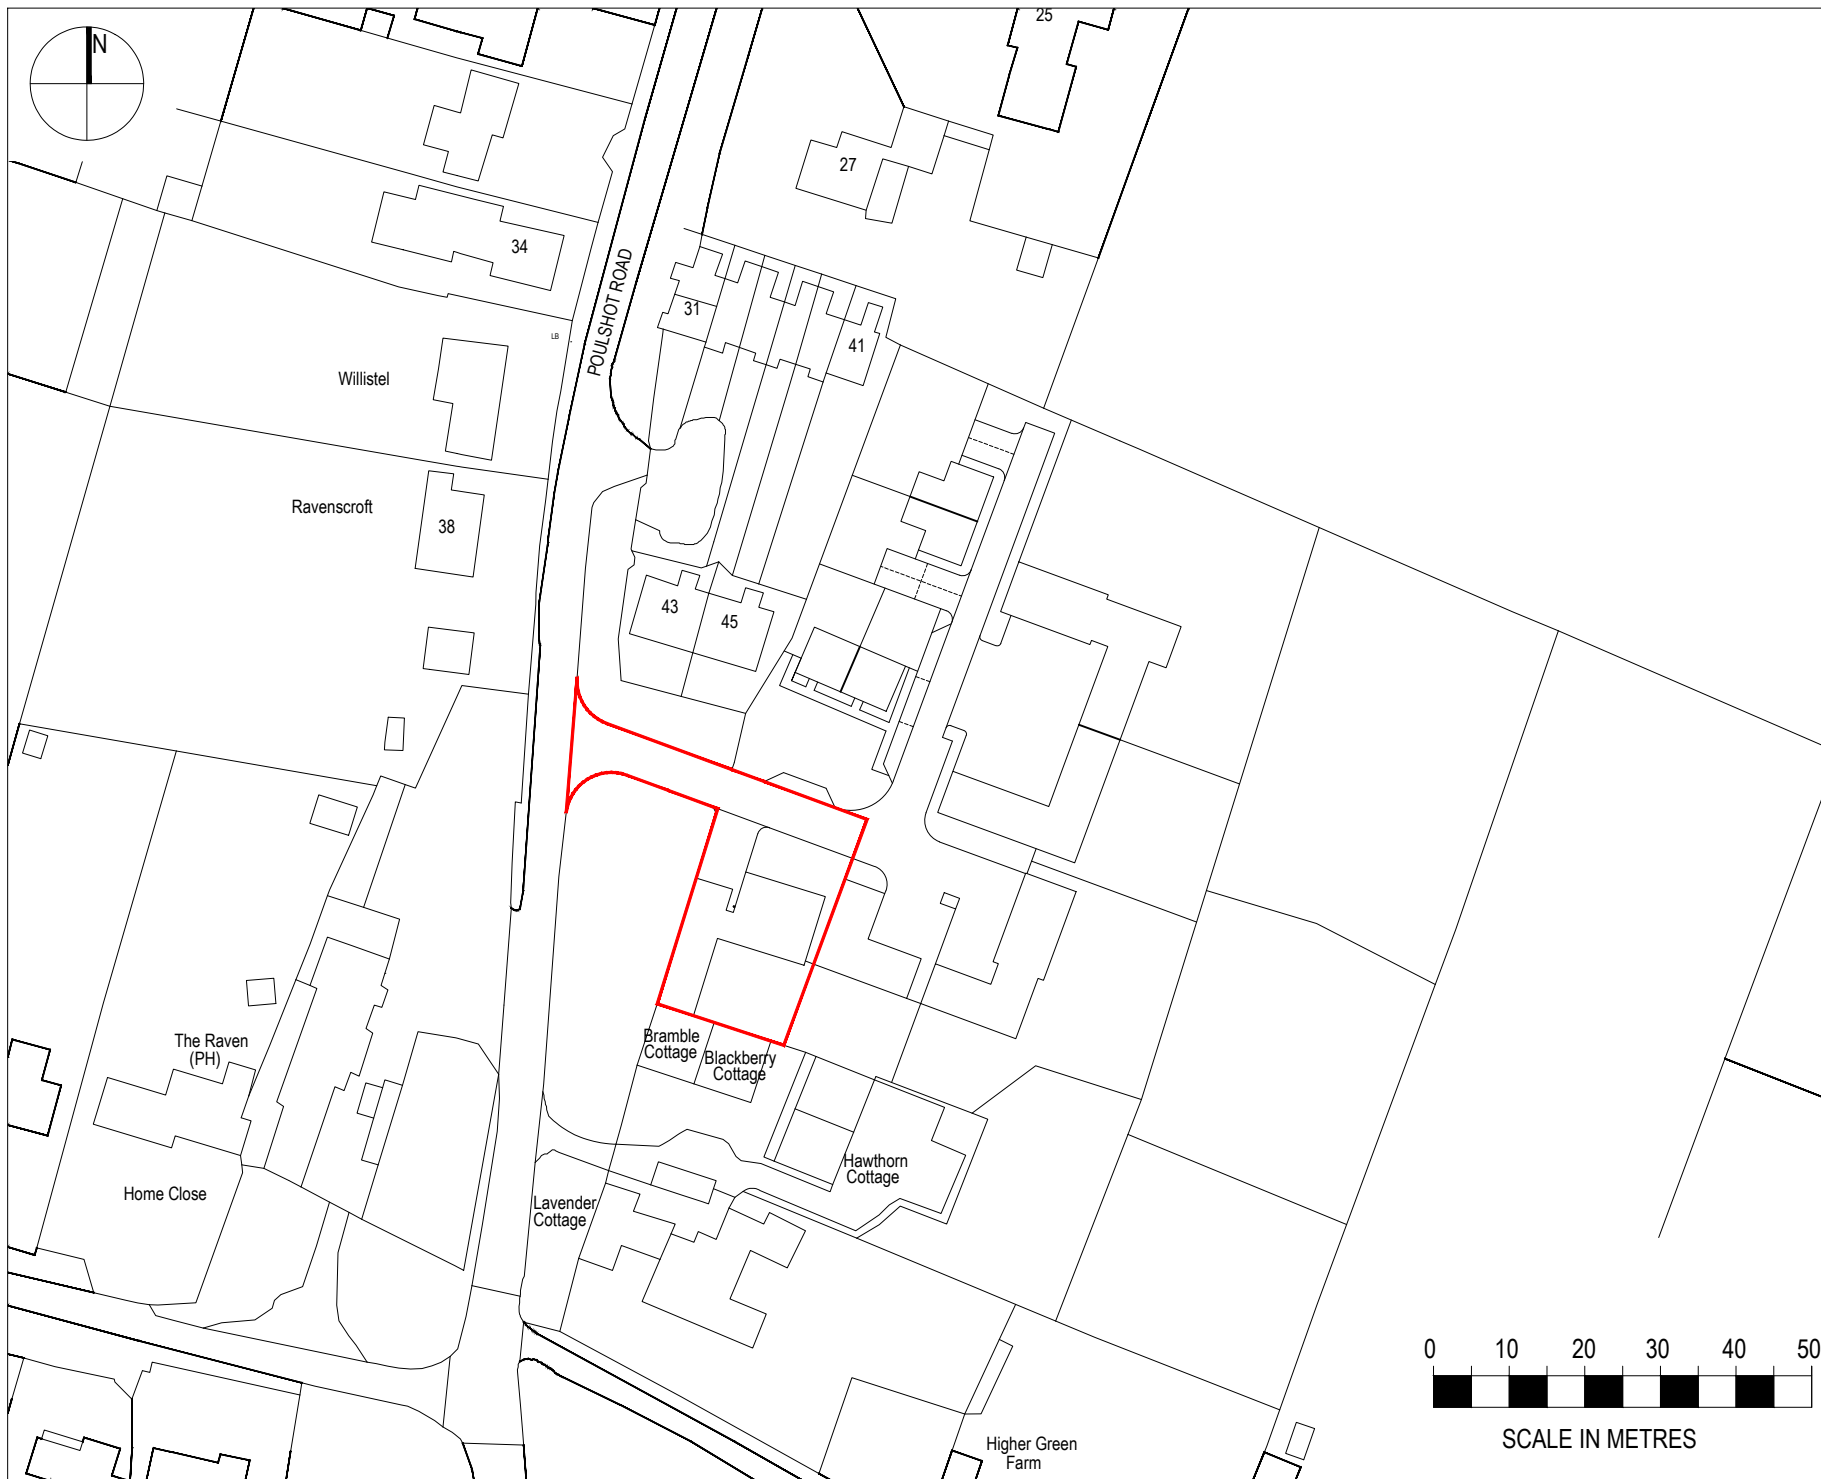

**ASHFORD
HOMES**
[SOUTH WESTERN] LIMITED

DORIC HOUSE, MIDDLETON DRIVE
BRADFORD ON AVON
WILTSHIRE BA15 1GB

TEL: 01225 791155
FAX: 01225 791166

WEB SITE: www.ashford-homes.co.uk
E-MAIL: ahmail@ashford-homes.co.uk

A 21-01-26 first issue
revisions

Only figured dimensions are to be
worked from. Discrepancies must be
reported to Ashford Homes.

THIS DRAWING IS COPYRIGHT ©

project
9 AUBREYS YARD
POULSHOT
SN10 1FJ

drawing name
PROPOSED SITE PLAN

drawing no.
POU-100

revision
A

scale
1:1000

paper size
A4

date
12/01/26

drawn by
SPM

approved by