




EXISTING FRONT (NORTH) ELEVATION
SCALE - 1:100

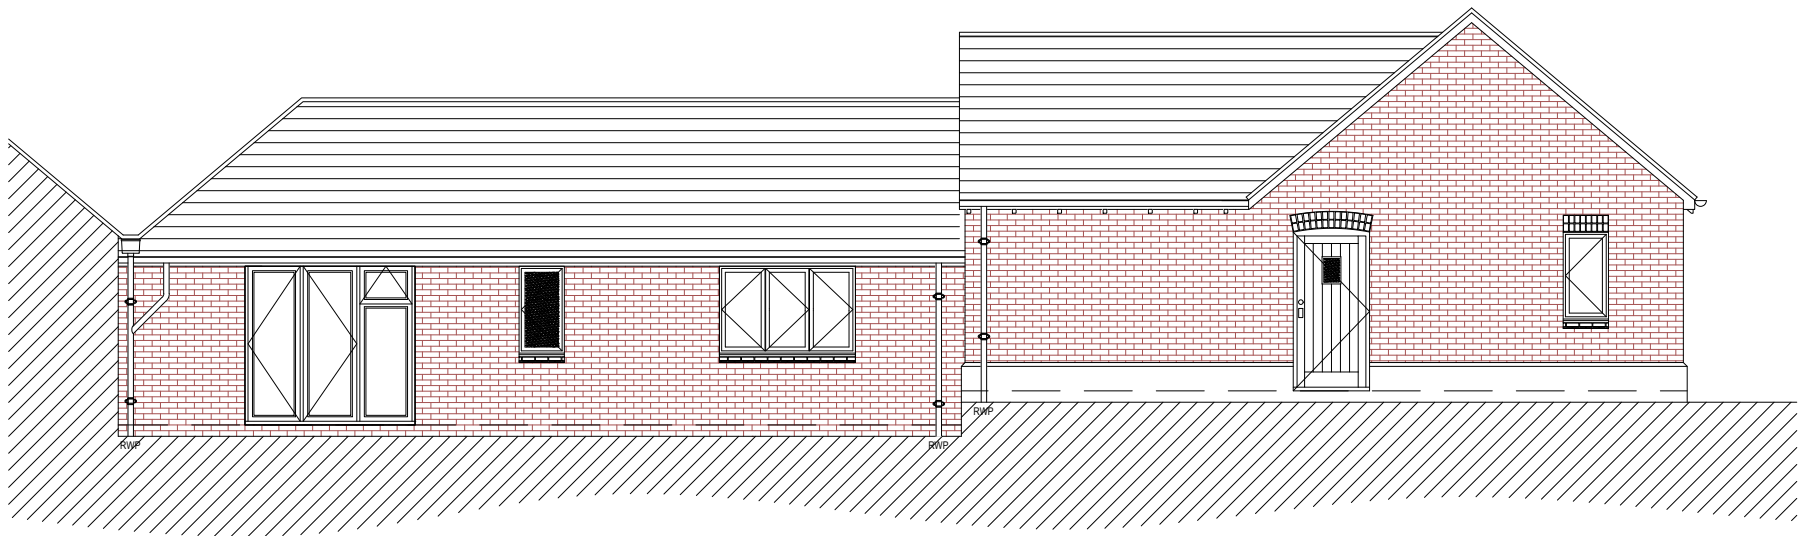


EXISTING SIDE (EAST) ELEVATION
SCALE - 1:100

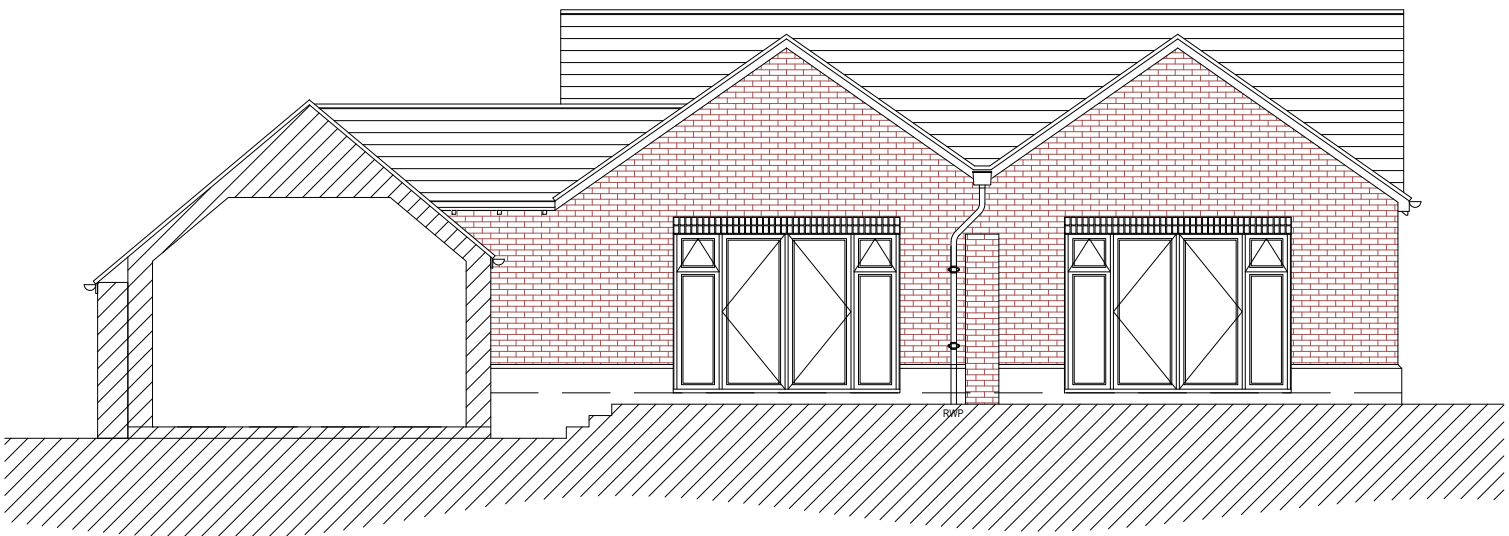


EXISTING REAR (SOUTH) ELEVATION
SCALE - 1:100

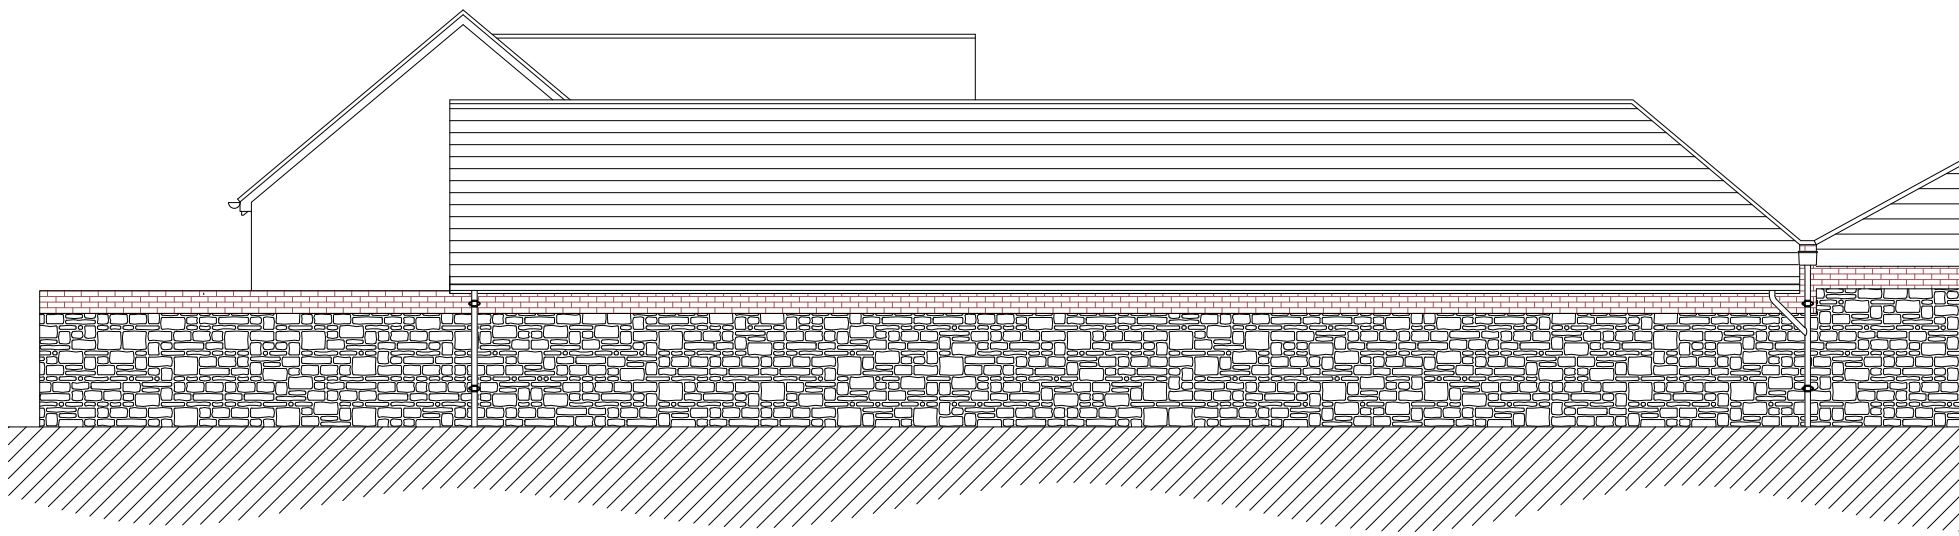

EXISTING SIDE (WEST) ELEVATION
SCALE - 1:100

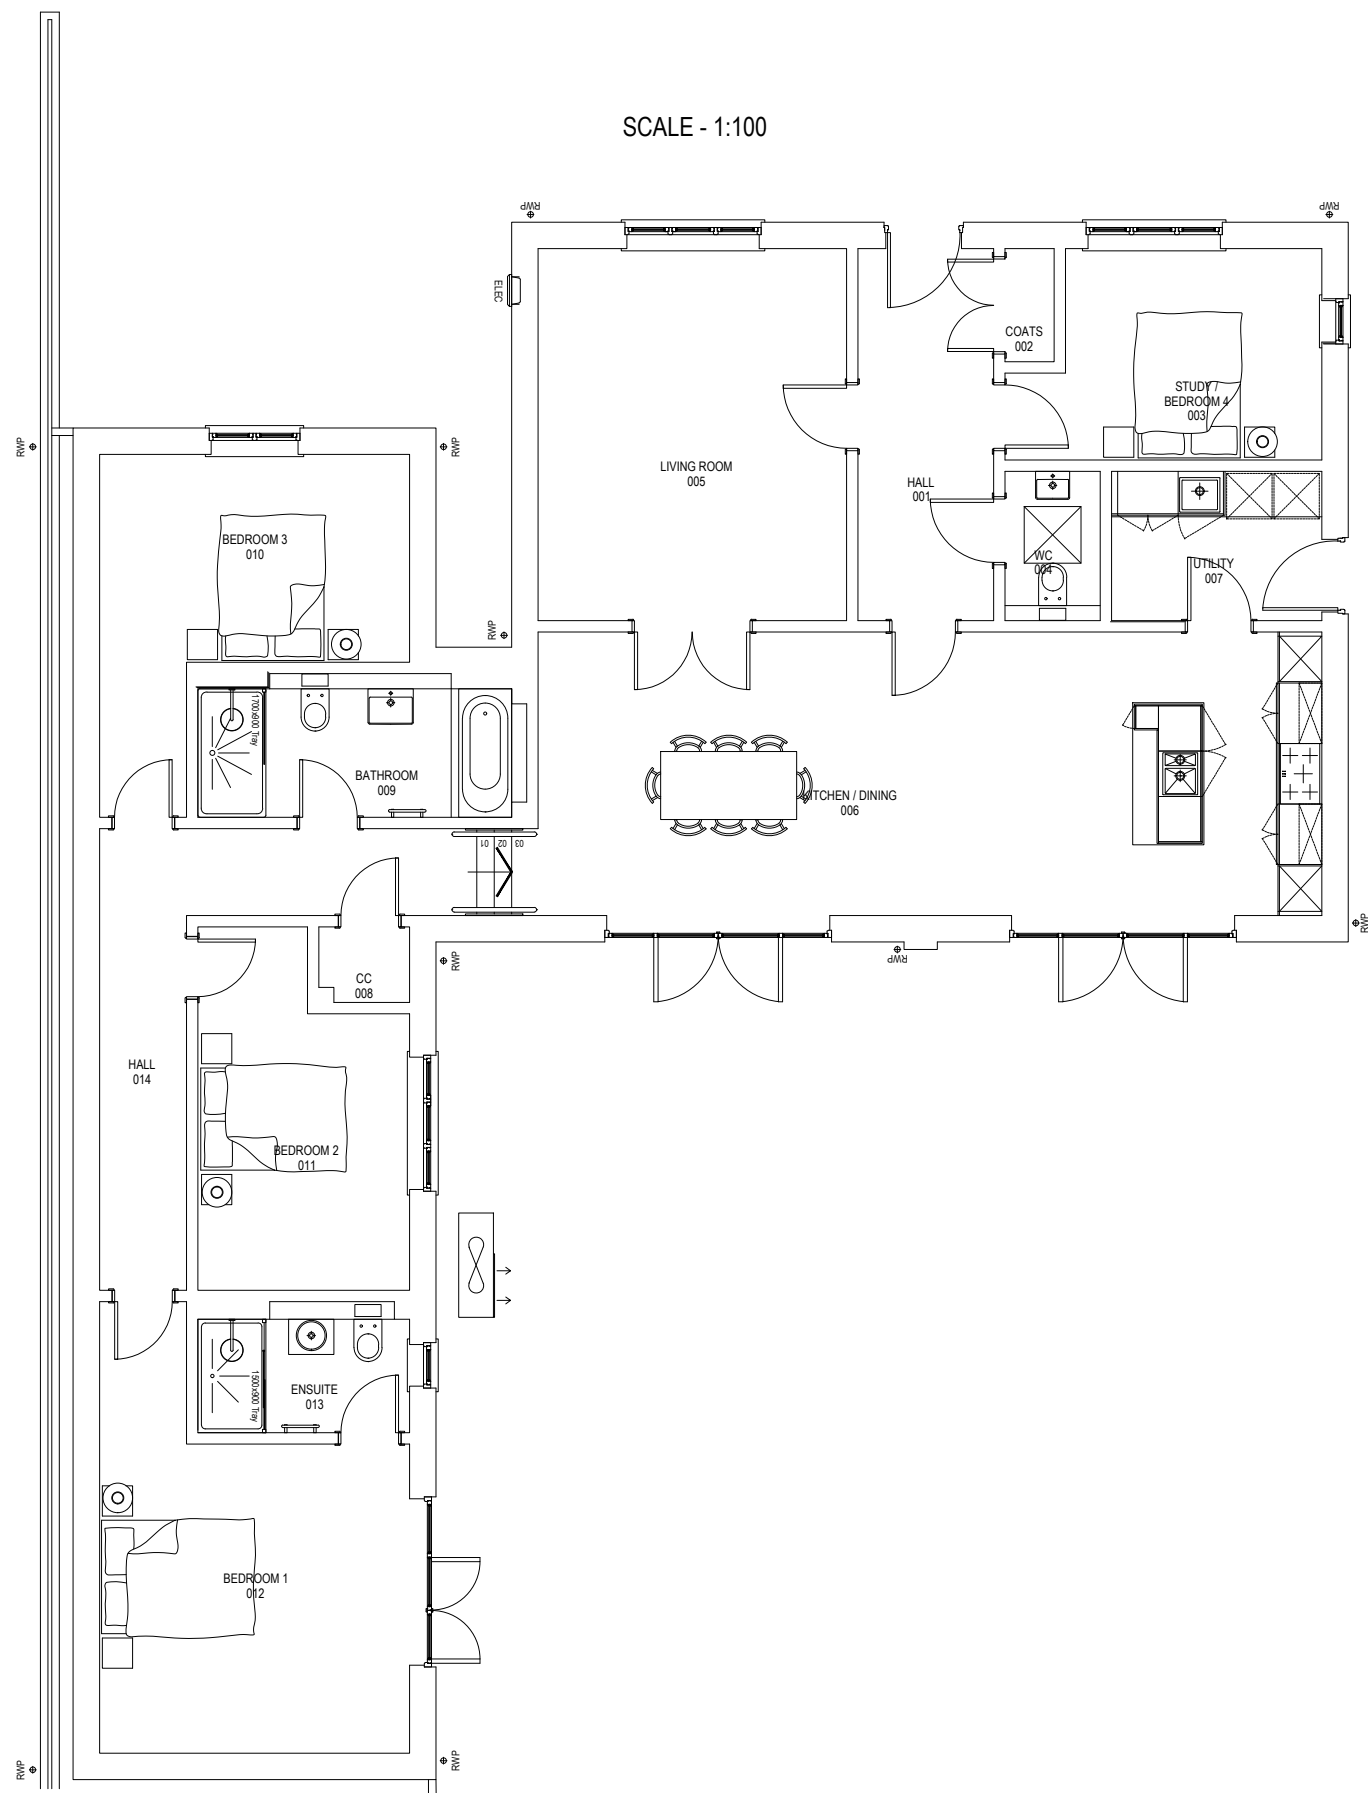

EXISTING GROUND FLOOR PLAN
SCALE - 1:100

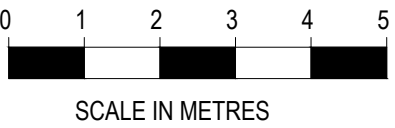

B 21-01-26 minor amendments A 22-07-24 first issue revisions	
Only figured dimensions are to be worked from. Discrepancies must be reported to Ashford Homes.	
THIS DRAWING IS COPYRIGHT ©	
project 9 AUBREYS YARD POULSHOT SN10 1FJ	
drawing name AS EXISTING PLANS & ELEVATIONS	
drawing no. POU-165	revision B
scale 1:100	paper size A1
date 22-07-2024	
drawn by GUJ	approved by