


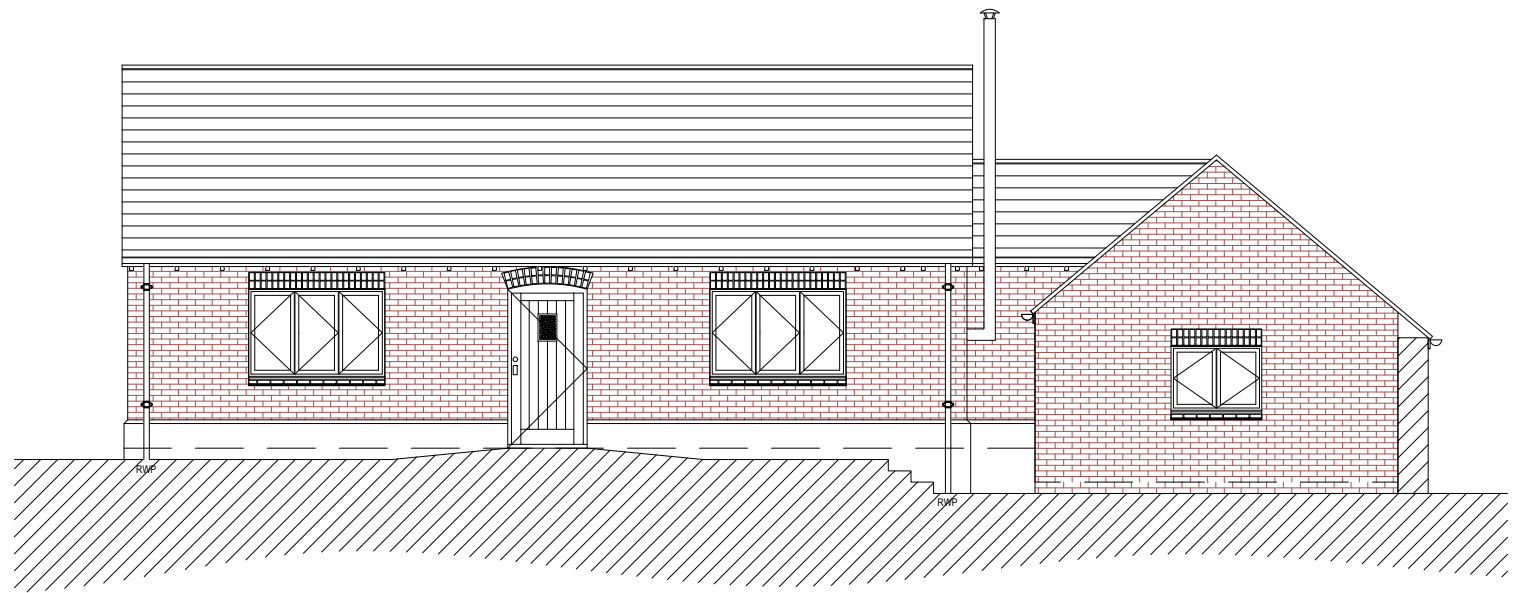


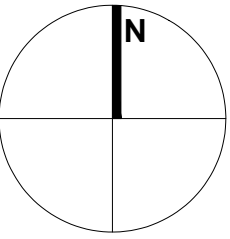


AS PROPOSED FRONT (NORTH) ELEVATION
SCALE - 1:100

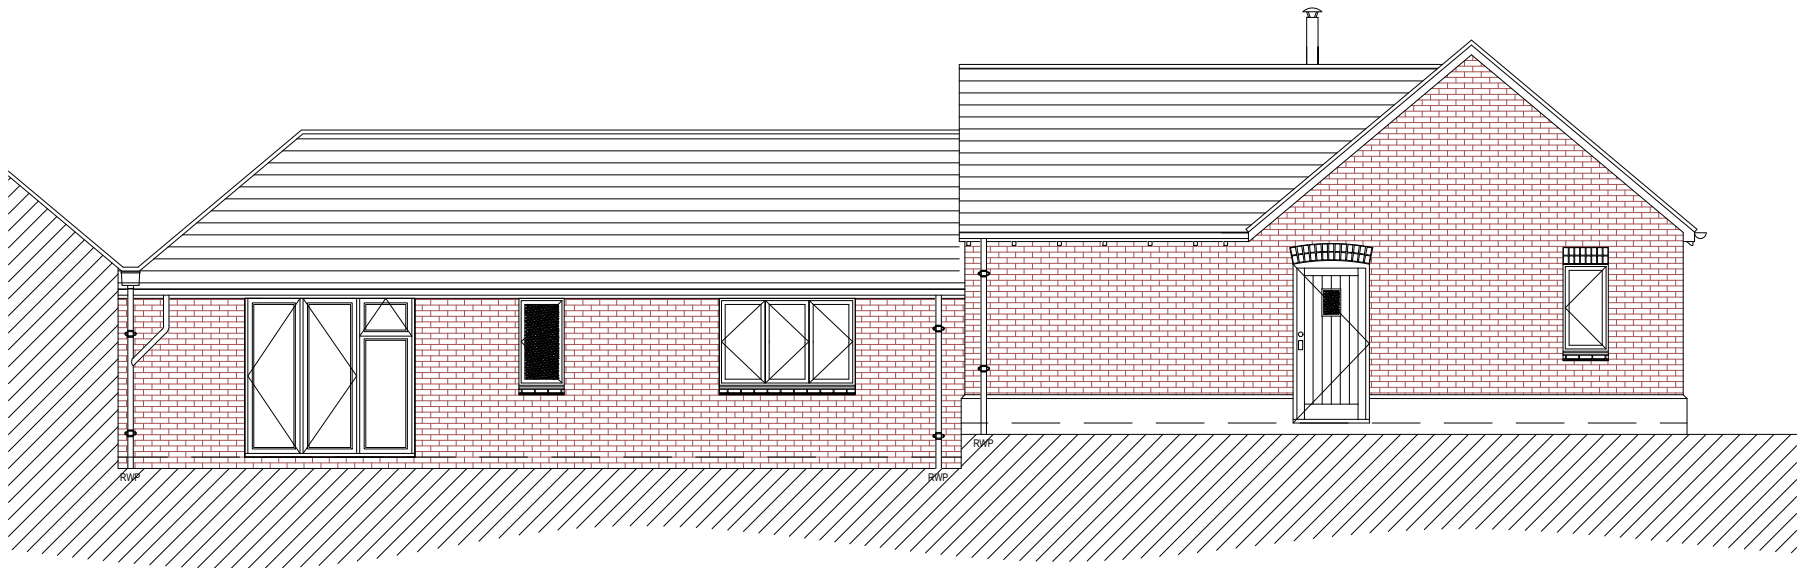


AS PROPOSED SIDE (EAST) ELEVATION
SCALE - 1:100

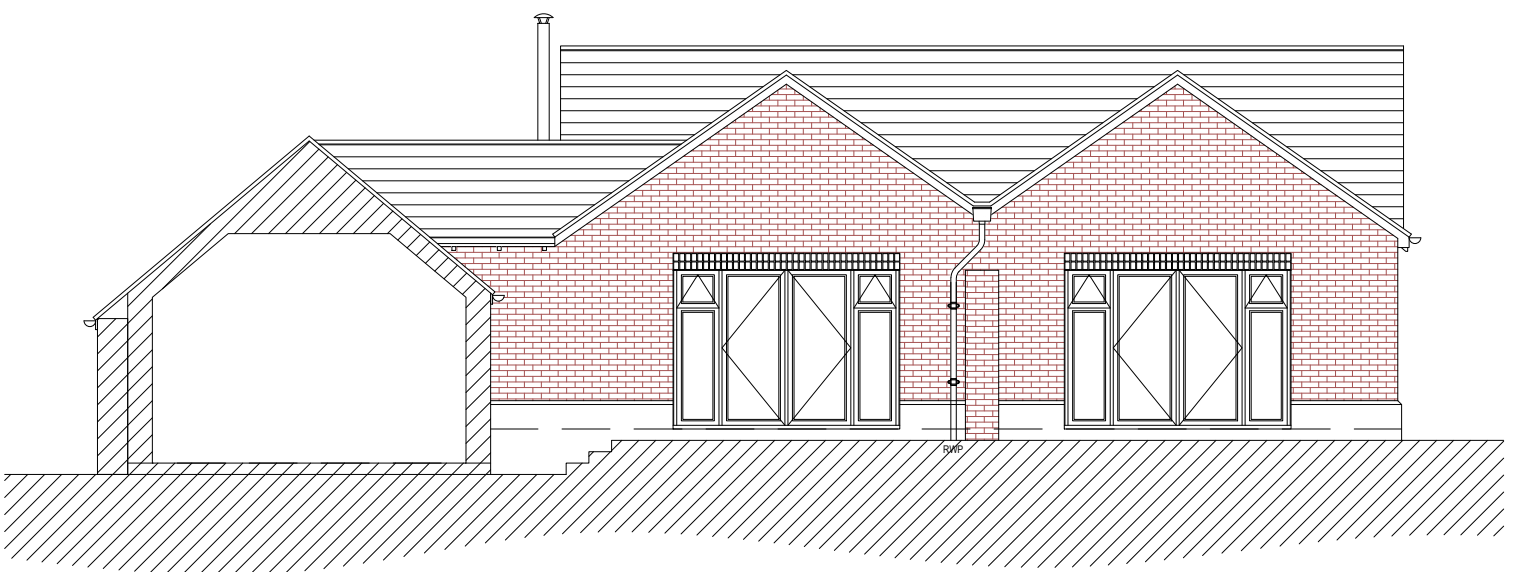


AS PROPOSED REAR (SOUTH) ELEVATION
SCALE - 1:100

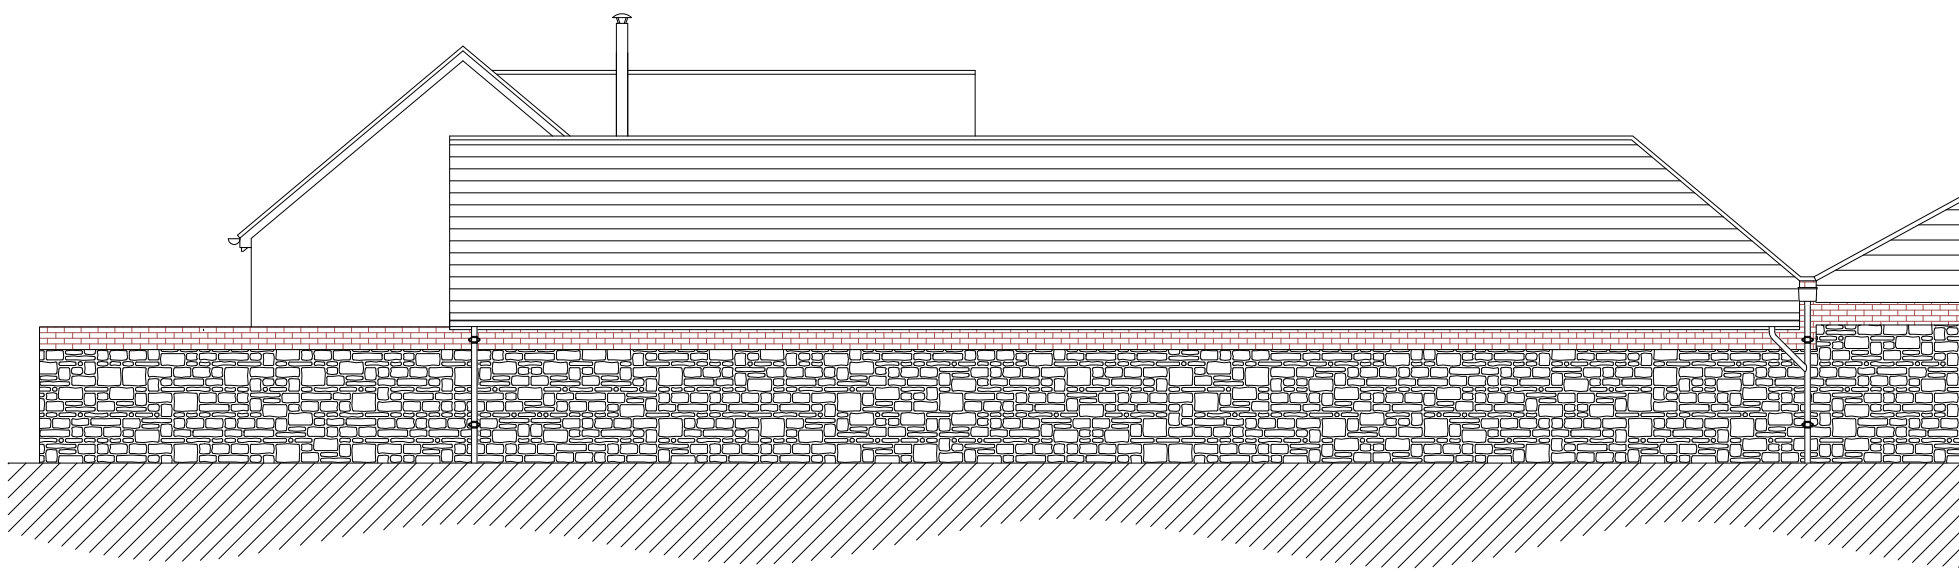

AS PROPOSED SIDE (WEST) ELEVATION
SCALE - 1:100

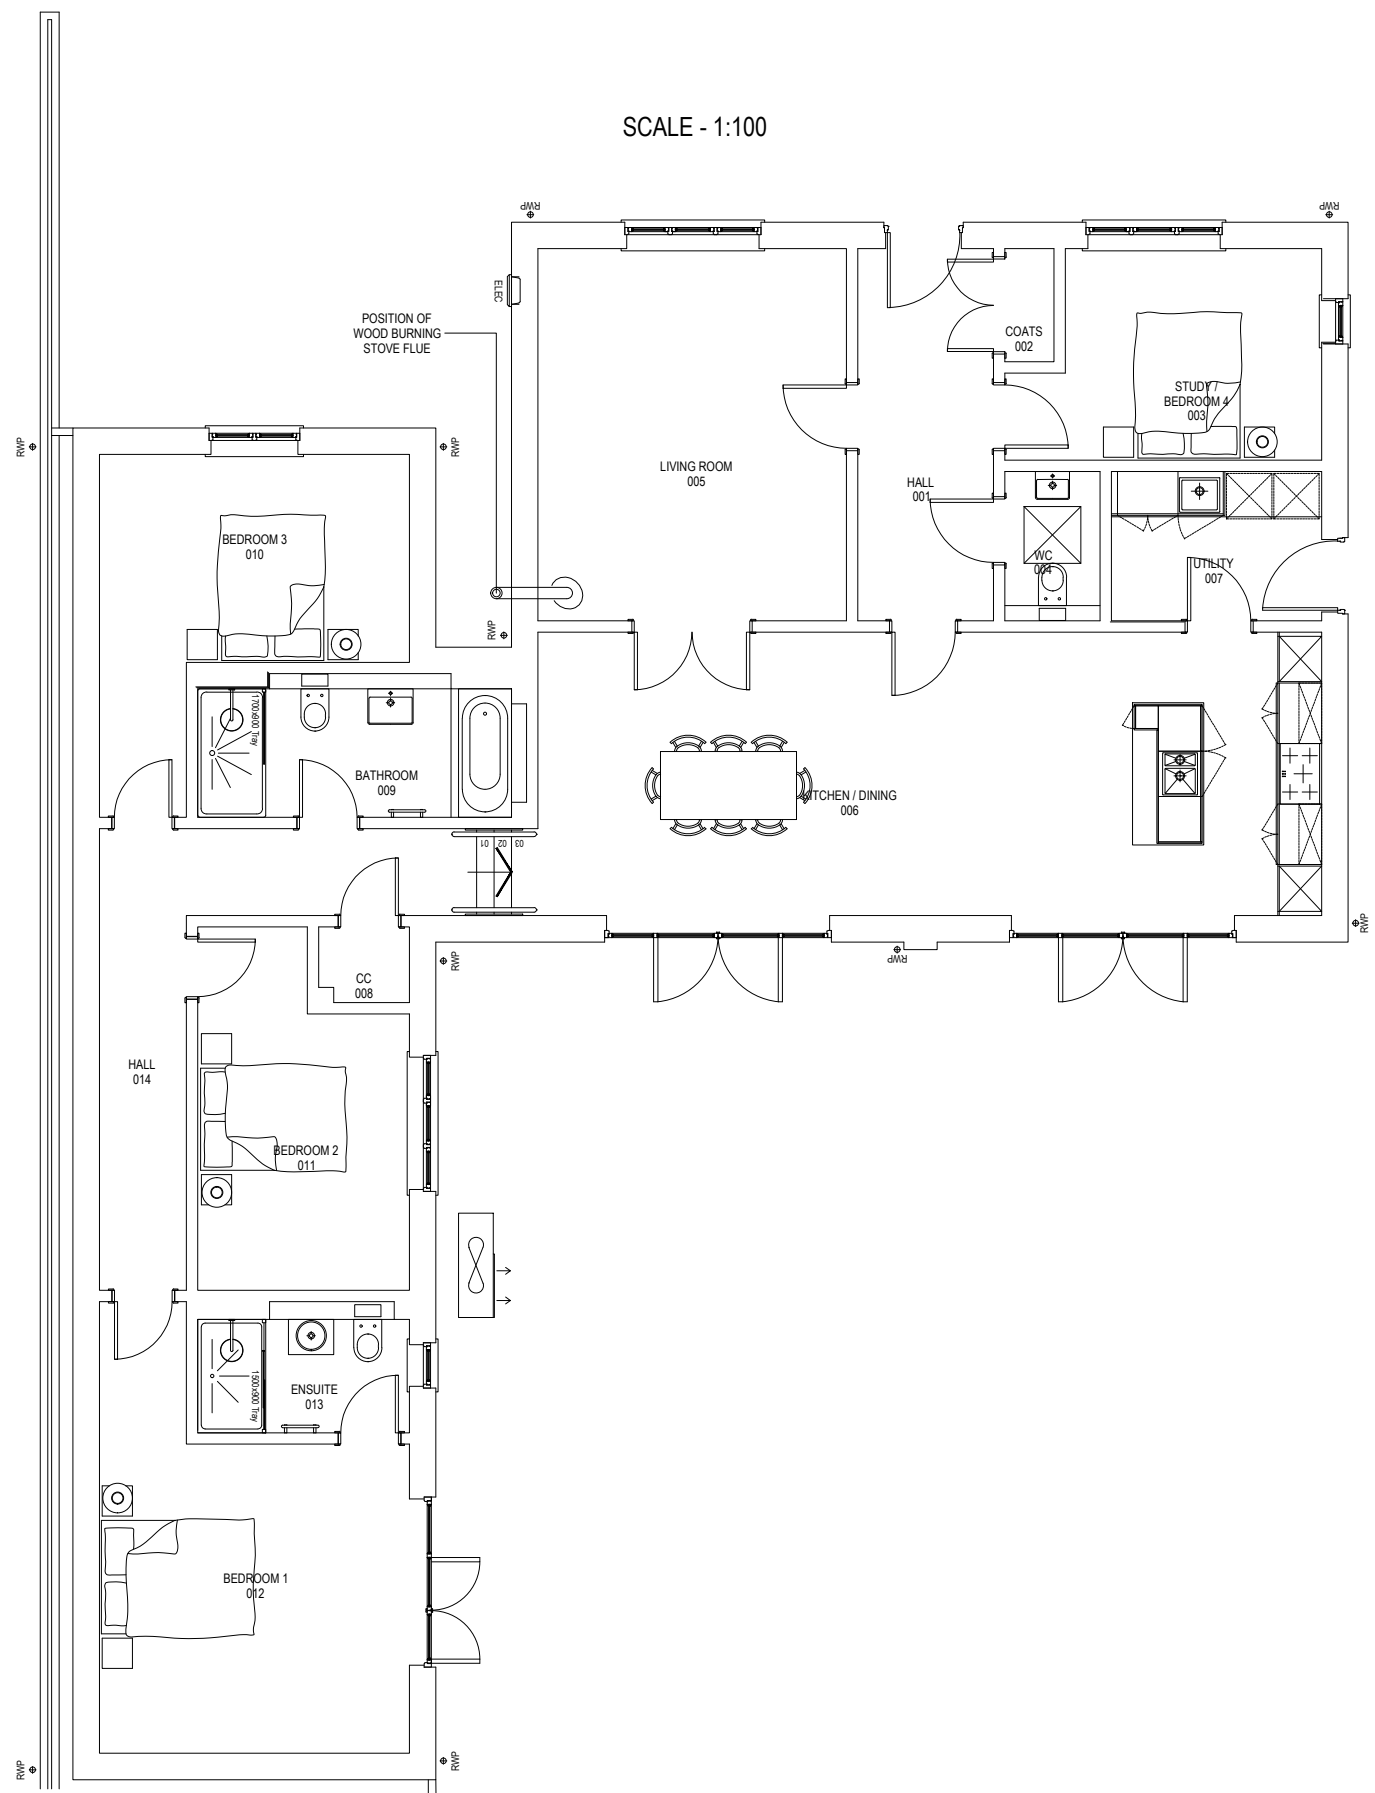

AS PROPOSED GROUND FLOOR PLAN
SCALE - 1:100

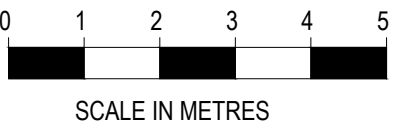

C 21-01-26 minor amendments
B 12-01-26 kg burner added
A 22-07-24 first issue
revisions

Only figured dimensions are to be
worked from. Discrepancies must be
reported to Ashford Homes.

THIS DRAWING IS COPYRIGHT ©

project
9 AUBREYS YARD
POULSHOT
SN10 1FJ

drawing name
AS PROPOSED
PLANS & ELEVATIONS

drawing no.
POU-165

revision
C

scale
1:100

paper size
A1

date
22-07-2024

drawn by
GUJ

approved by