




 


ROOF PLAN

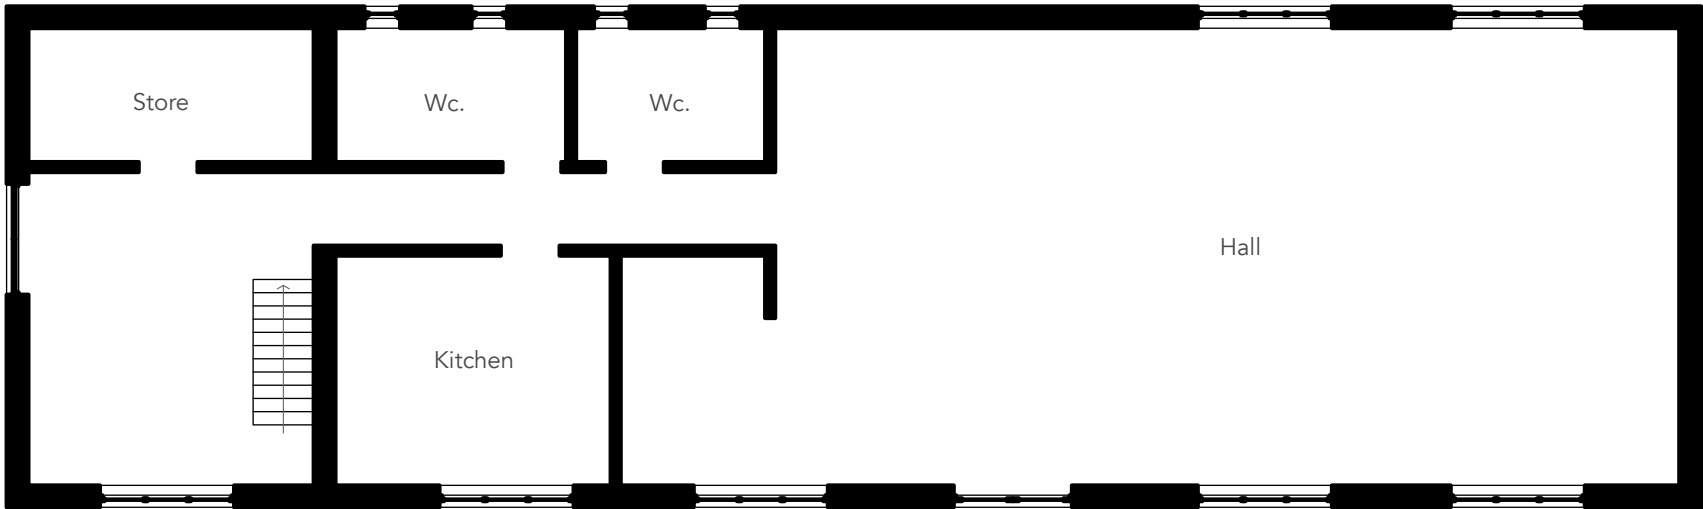

GROUND FLOOR PLAN

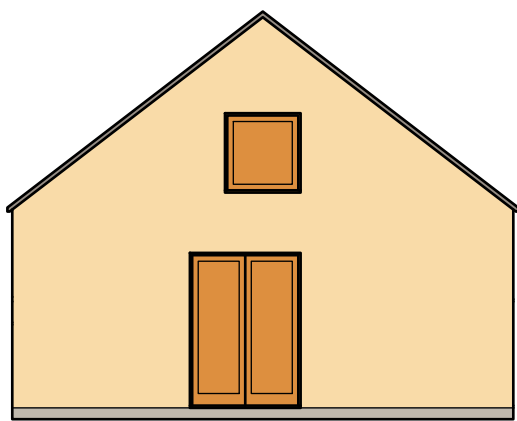


SOUTH ELEVATION

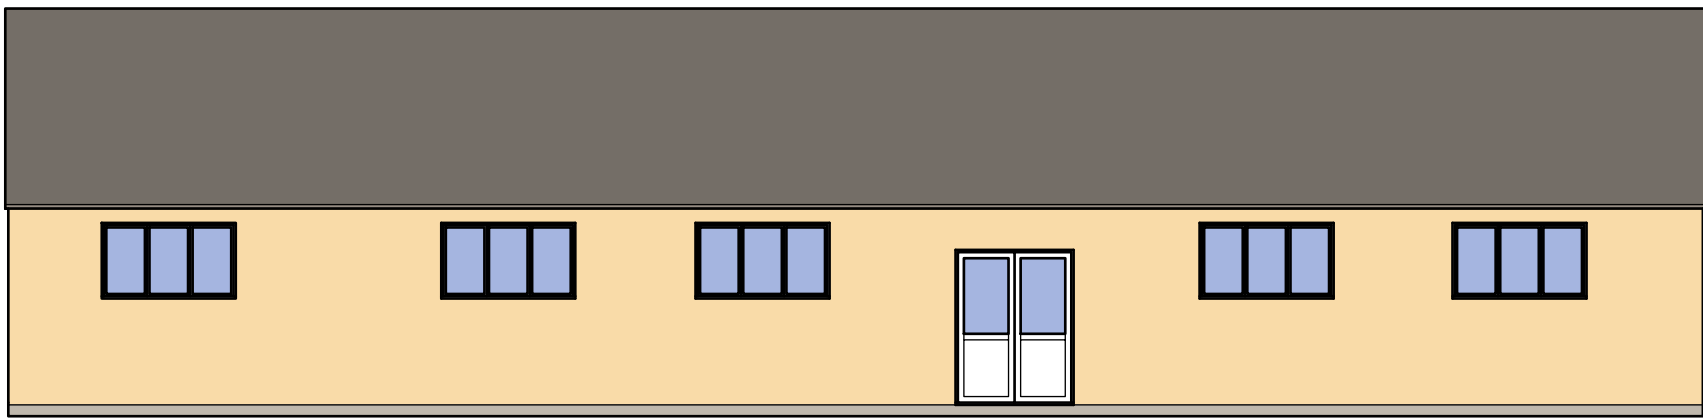


EAST ELEVATION

EXISTING MATERIALS

- Concrete tiled roof
- Bradstone block walls
- White uPVC windows and doors

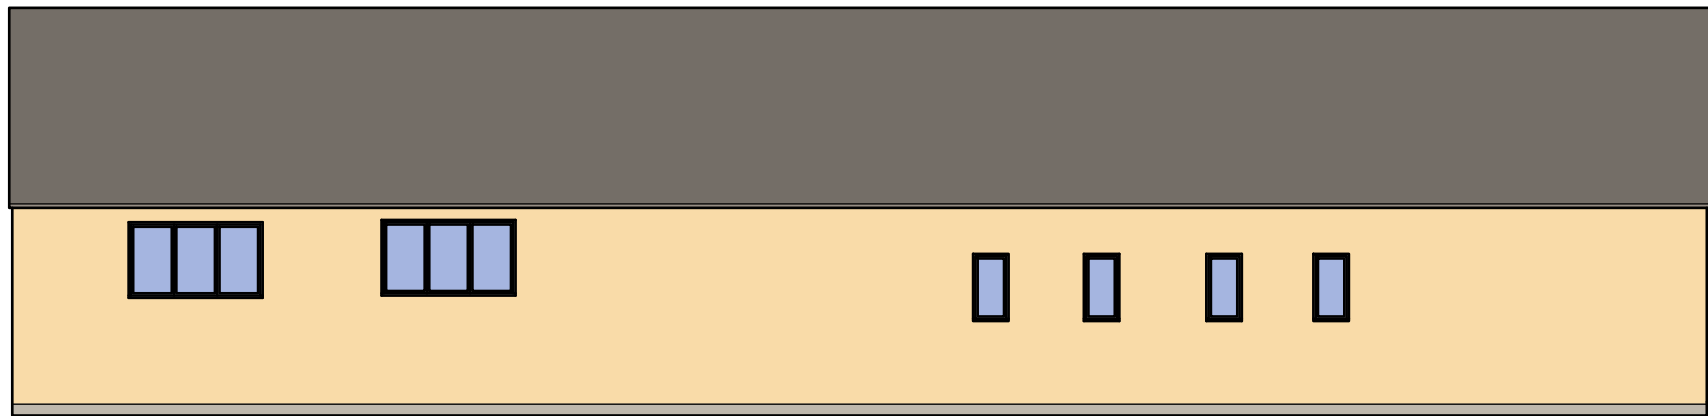

WEST ELEVATION

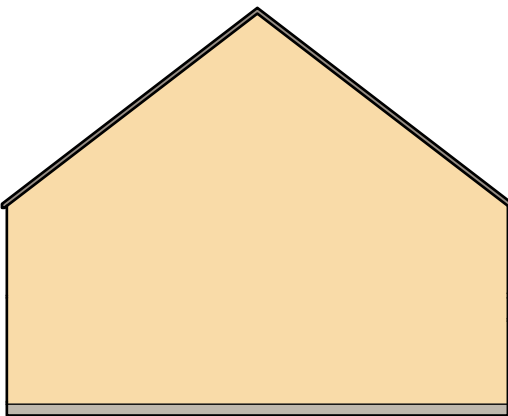

NORTH ELEVATION

0 scale 1 : 100 10m

all dimensions to be confirmed on site all works to be carried out in accordance with current Building Regulations drawings and design copyright of SE Architecture and may not be copied, altered or reproduced without authority	
project:	Scout Hut, Sherston SN16 0NP
drawing:	2 : Existing Plans and Elevations 1 : 100 on A2
January 2026	
SE Architecture 07814 685519 www.se-architecture.co.uk	