

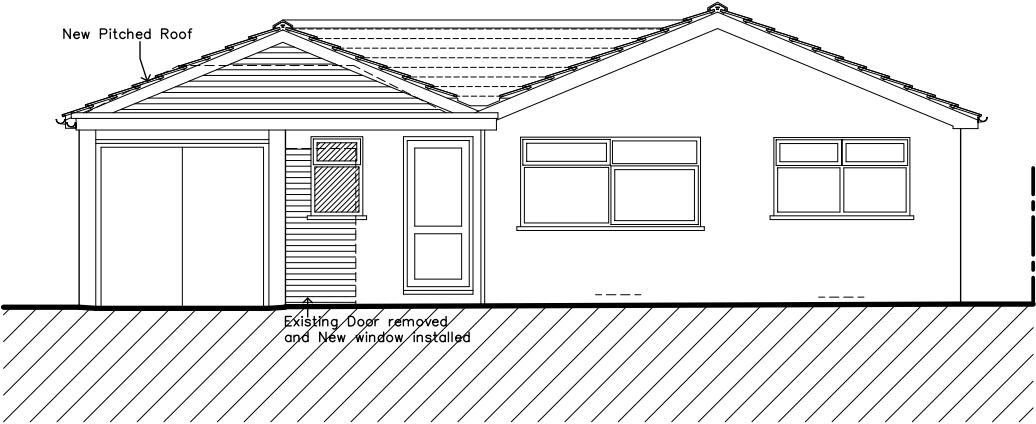


 

East Elevation scale 1:50 @ A1 (1:100 @ A3)

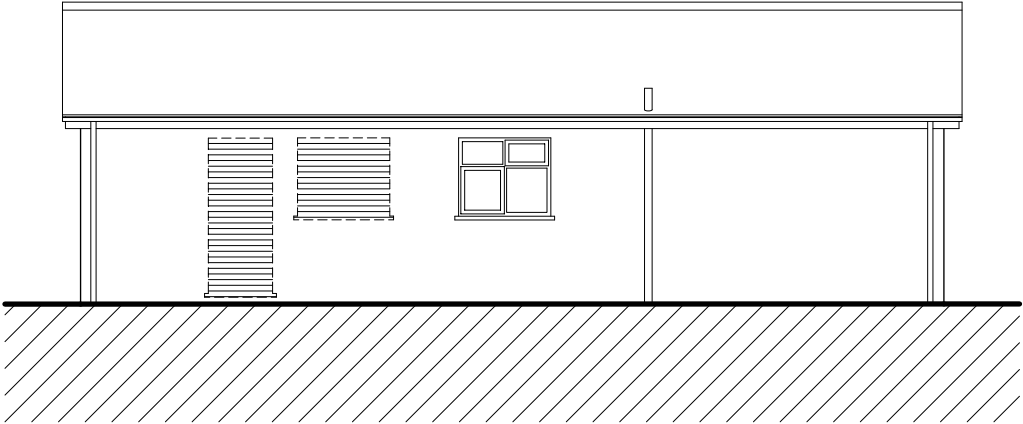


North Elevation scale 1:50 @ A1 (1:100 @ A3)

Schedule of Materials


Walls	Facing Brickwork to match existing
Doors & Windows	UPVC or Aluminium Double glazed
Roof	Interlocking concrete tiles to match existing. UPVC fascia and soffits to match existing
R W Goods	UPVC to match existing

Legend

- New door
- Walls to be removed
- New wall
- Obscure glazed

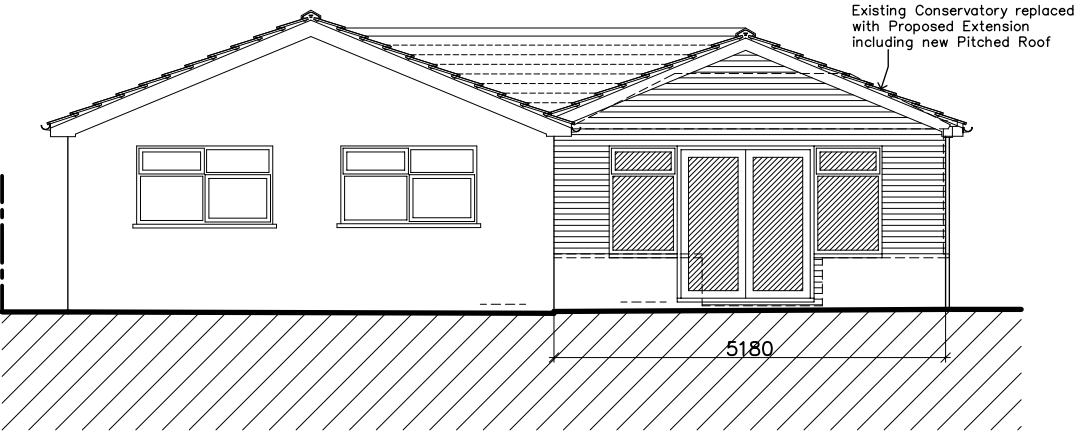


West Elevation scale 1:50 @ A1 (1:100 @ A3)

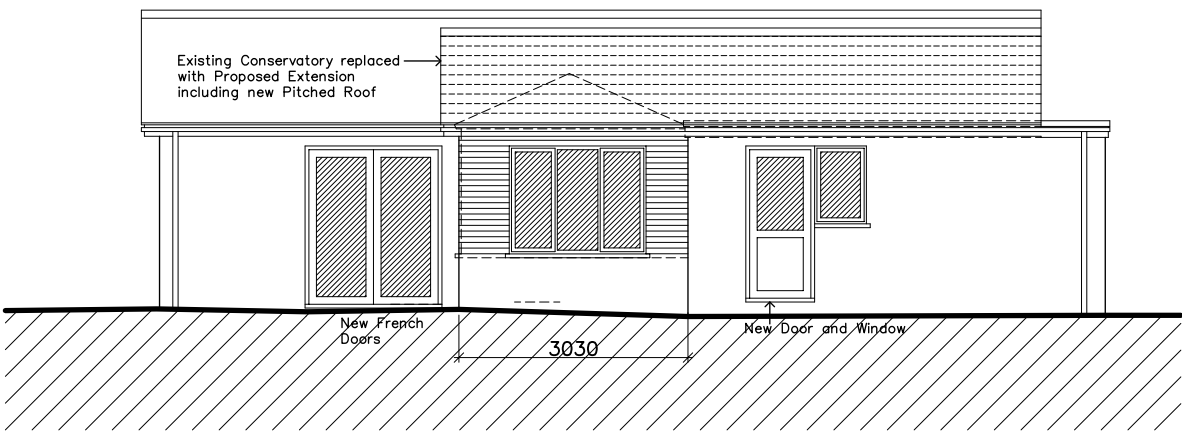

South Elevation scale 1:50 @ A1 (1:100 @ A3)

Proposed Elevations for Proposed Extension and Alterations to 27 Berkshire Road, Salisbury

Rev Revision Date

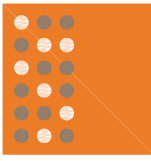 **Sarum Architecture**
Bespoke Architectural Design
33 Old Meadows Walk,
Salisbury, Wiltshire, SP2 8PA
Website: www.sarumarchitecture.co.uk
Email: chris@sarumarchitecture.co.uk
Tel: 01722 238399 Mob: 07979 923861

Project: 27 Berkshire Road
Salisbury
Drawing: Proposed Elevations

Client:
Drawing Scale: 1:50 (1:100 @ A3)
Drawing Number: 25/0455/102