

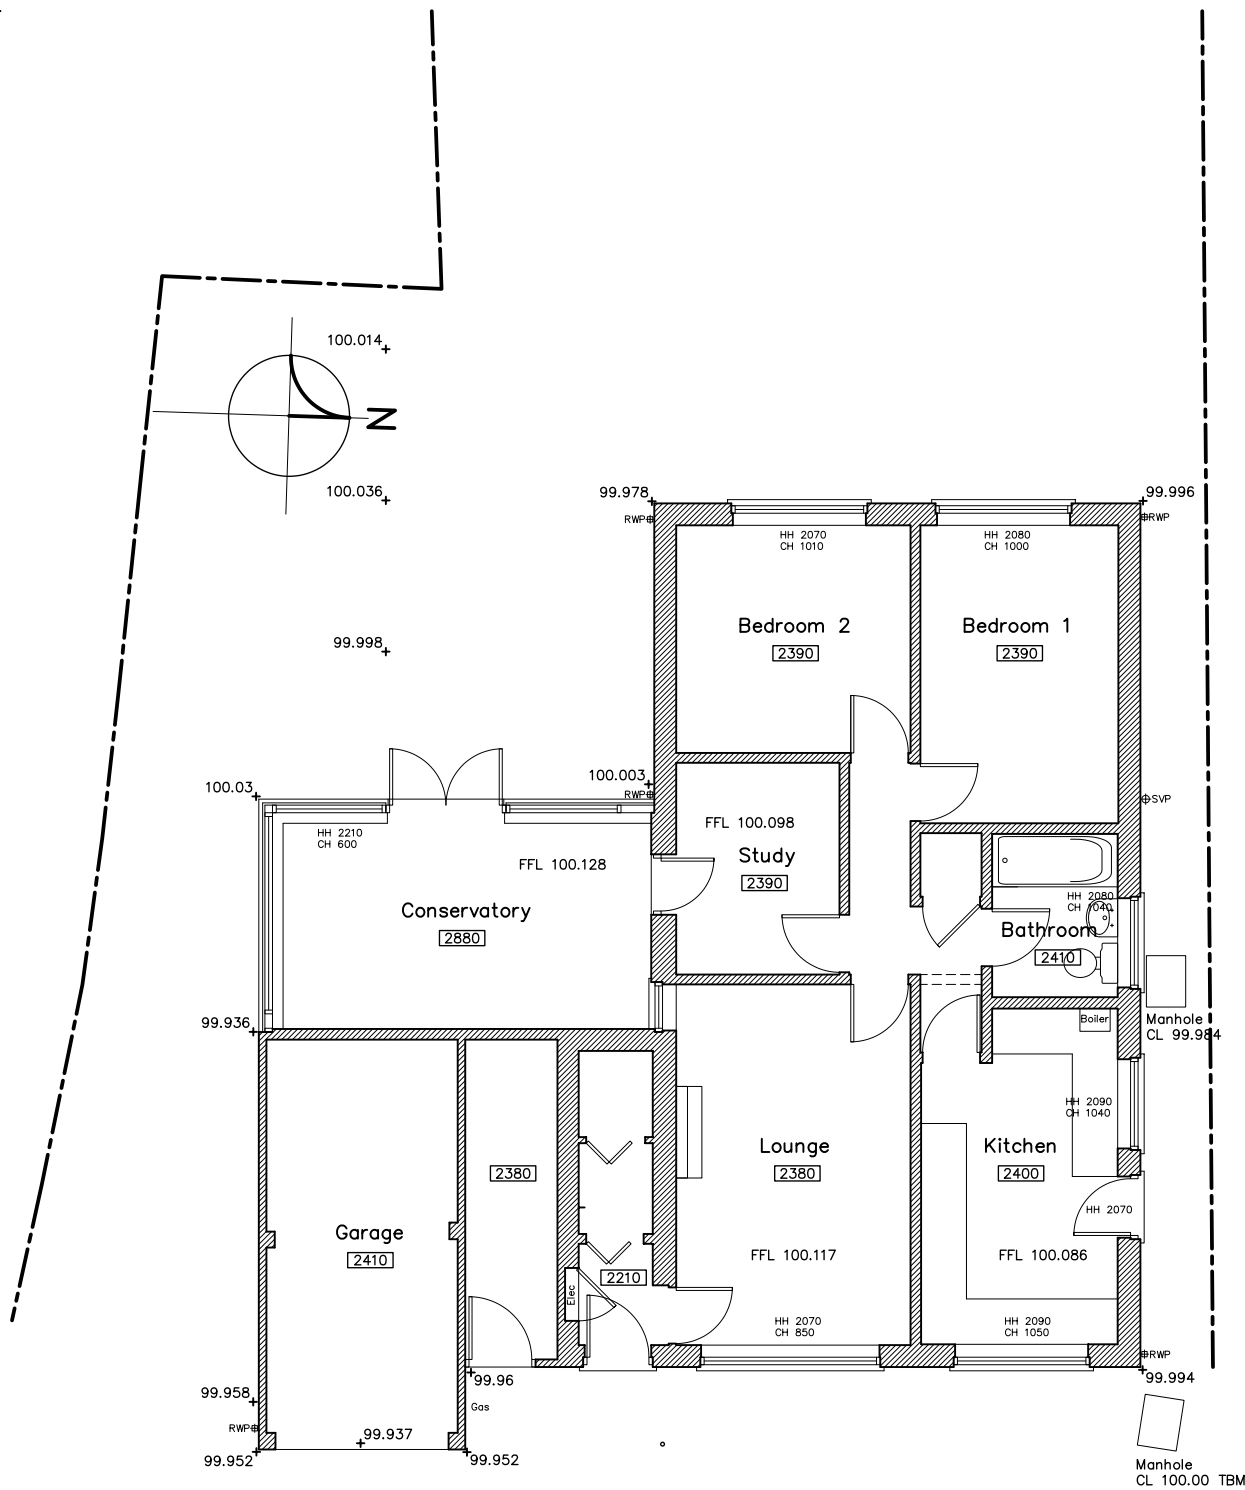


 

Ground Floor Plan scale 1:50 @ A1 (1:100 @ A3)

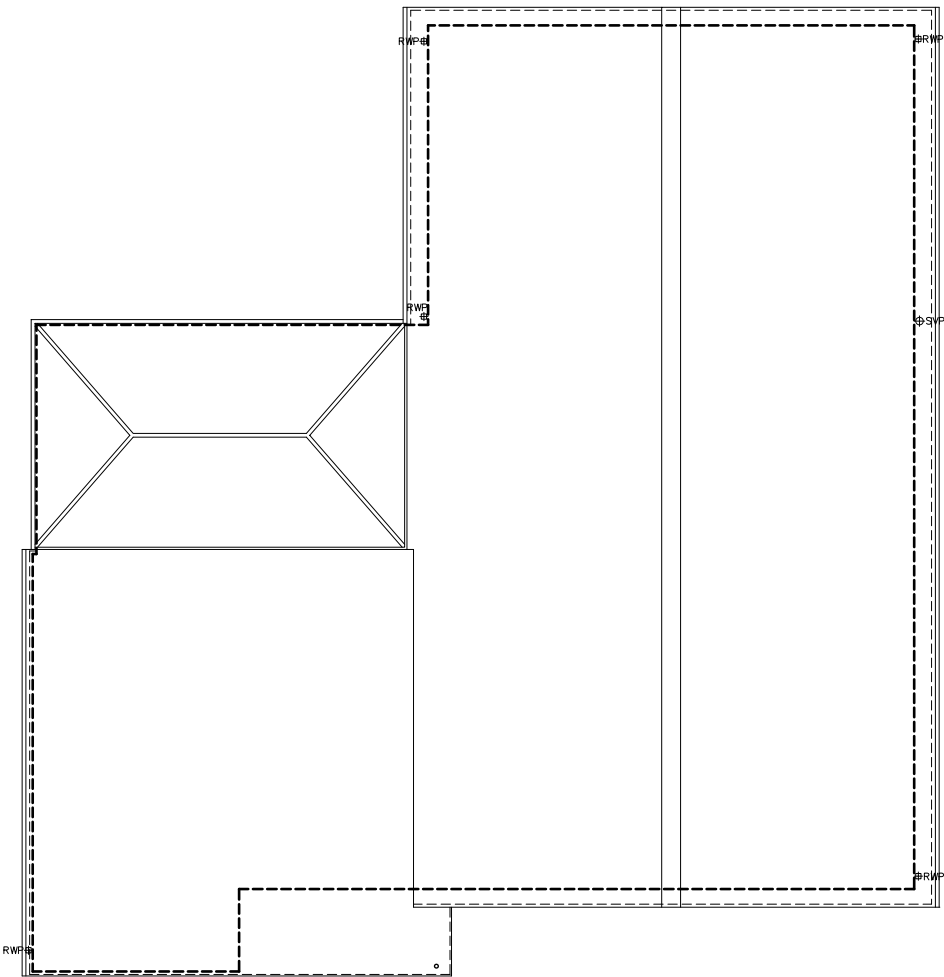

Roof Plan scale 1:50 @ A1 (1:100 @ A3)

Existing Plans for
Proposed Extension and Alterations to
27 Berkshire Road, Salisbury

Rev	Revision	Date
-----	----------	------

Sarum Architecture
Bespoke Architectural Design
33 Old Meadows Walk,
Salisbury, Wiltshire, SP2 8PA
Website: www.sarumarchitecture.co.uk
Email: chris@sarumarchitecture.co.uk
Tel: 01722 238399 Mob: 07979 923861

Project:	27 Berkshire Road Salisbury
Drawing:	Survey Plans

Client:	
Drawing Scale:	1:50 (1:100 @ A3)
Drawing Number:	25/0455/su01