


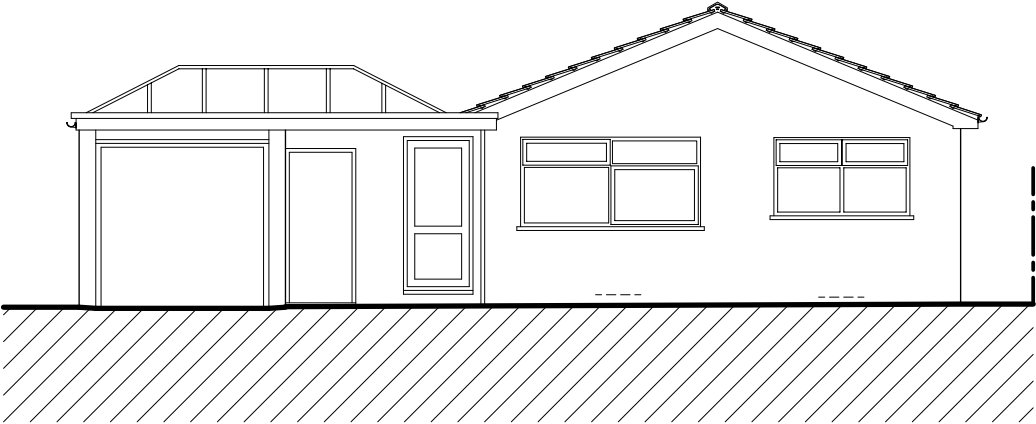


 


East Elevation scale 1:50 @ A1 (1:100 @ A3)

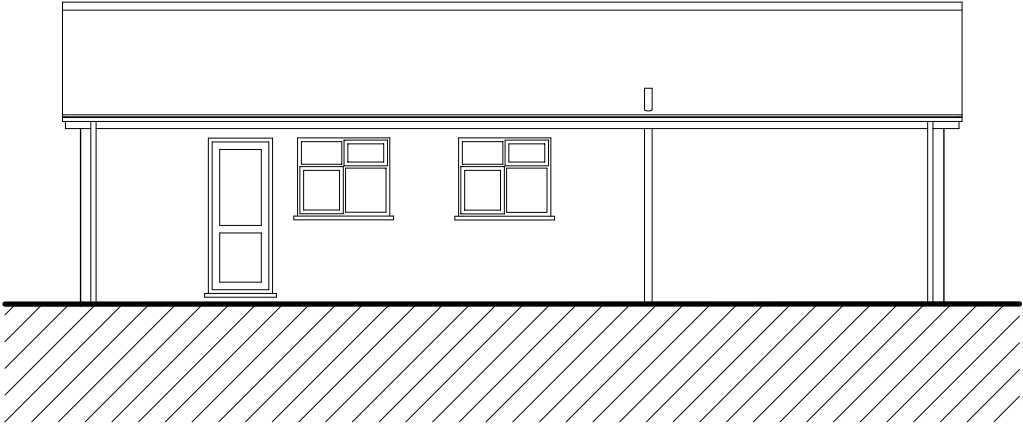

North Elevation scale 1:50 @ A1 (1:100 @ A3)

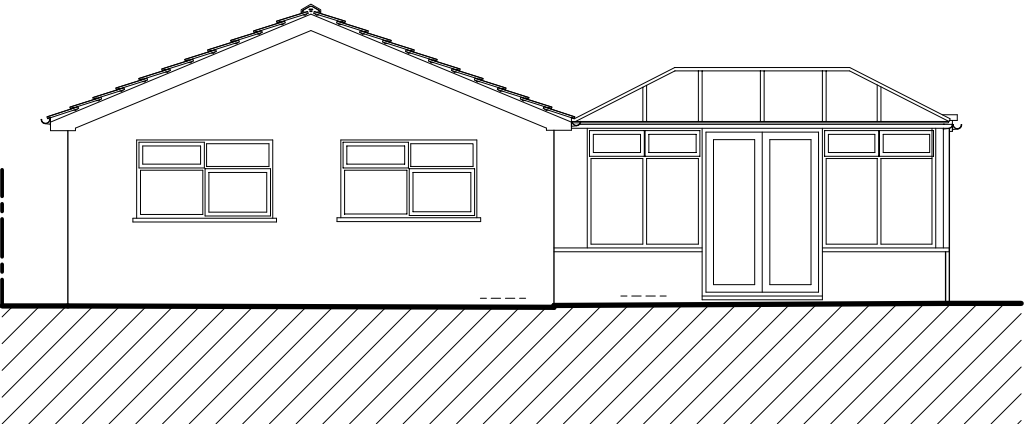

West Elevation scale 1:50 @ A1 (1:100 @ A3)

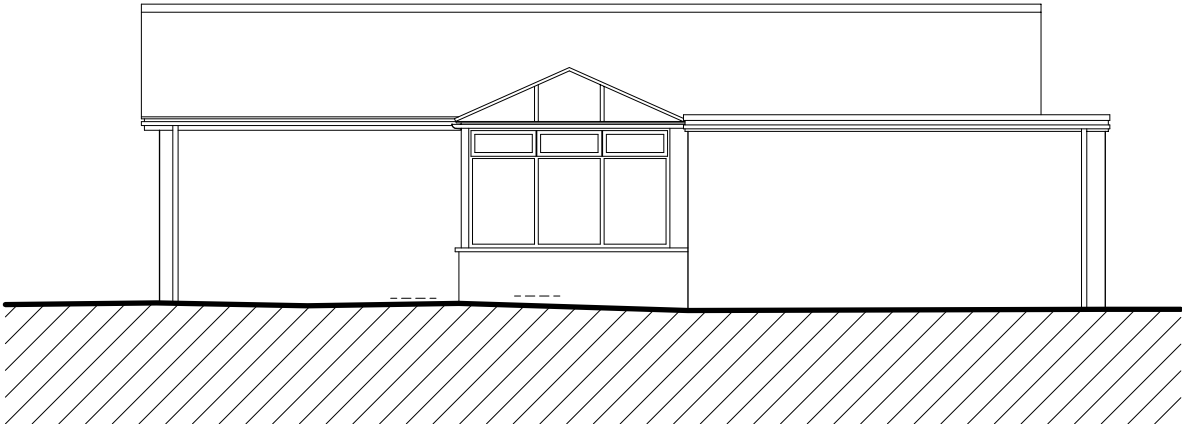

South Elevation scale 1:50 @ A1 (1:100 @ A3)

Existing Elevations for
Proposed Extension and Alterations to
27 Berkshire Road, Salisbury

Rev	Revision	Date
-----	----------	------

	Sarum Architecture
	Bespoke Architectural Design
	33 Old Meadows Walk, Salisbury, Wiltshire, SP2 8PA
	Website: www.sarumarchitecture.co.uk Email: chris@sarumarchitecture.co.uk Tel: 01722 238399 Mob: 07979 923861

Project:	27 Berkshire Road Salisbury
Drawing:	Survey Elevations

Client:	
Drawing Scale:	1:50 (1:100 @ A3)
Drawing Number:	25/0455/su02