




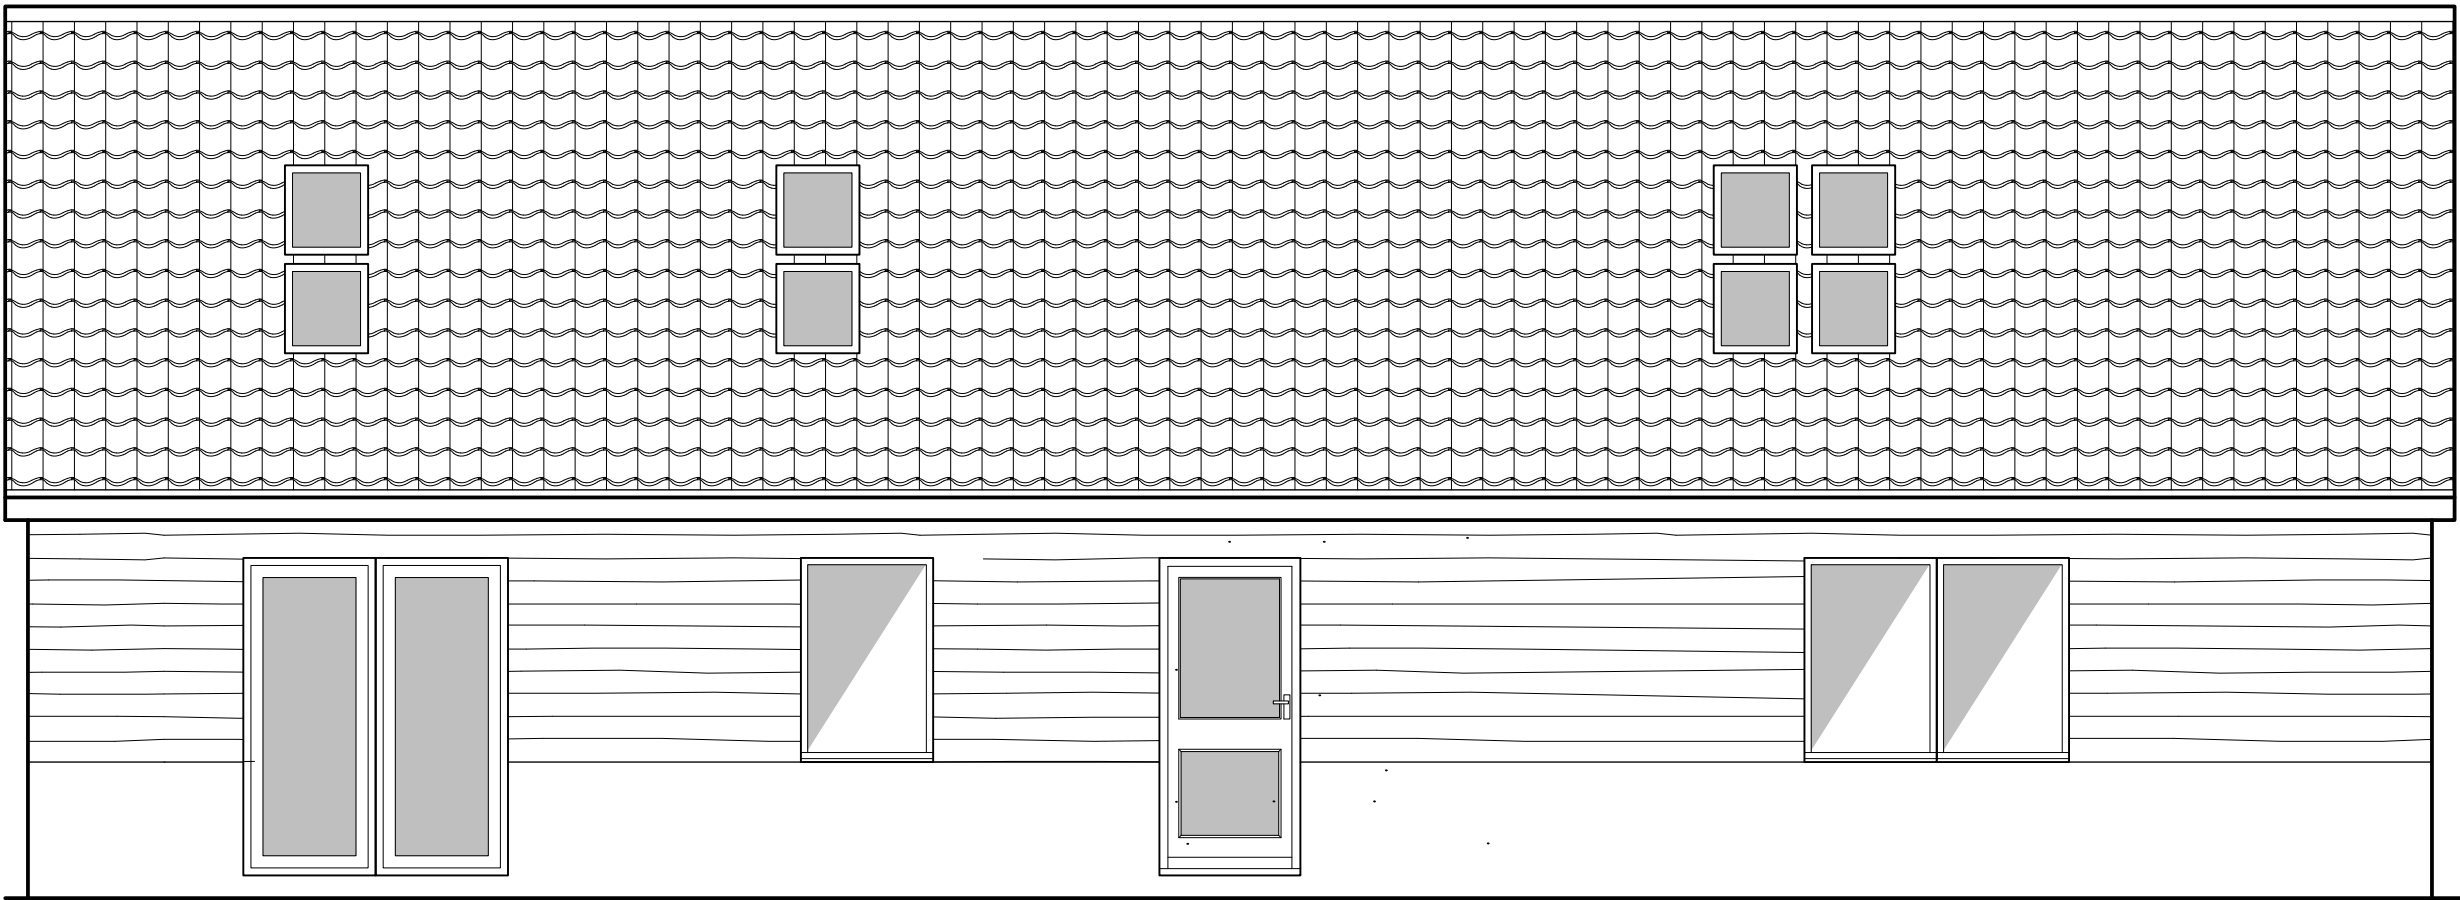


PROPOSED NORTH ELEVATION

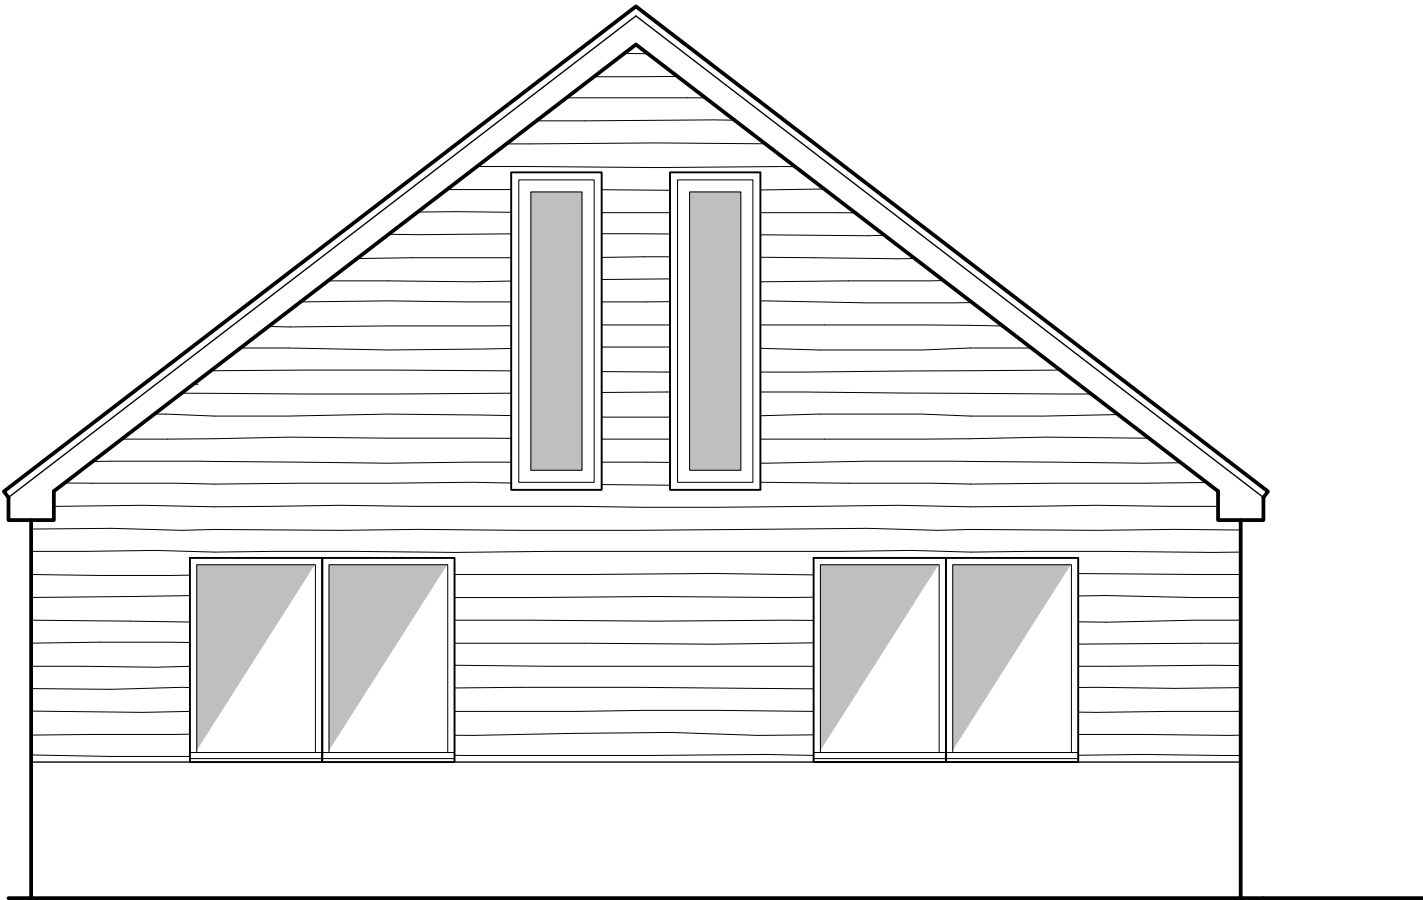

PROPOSED EAST ELEVATION

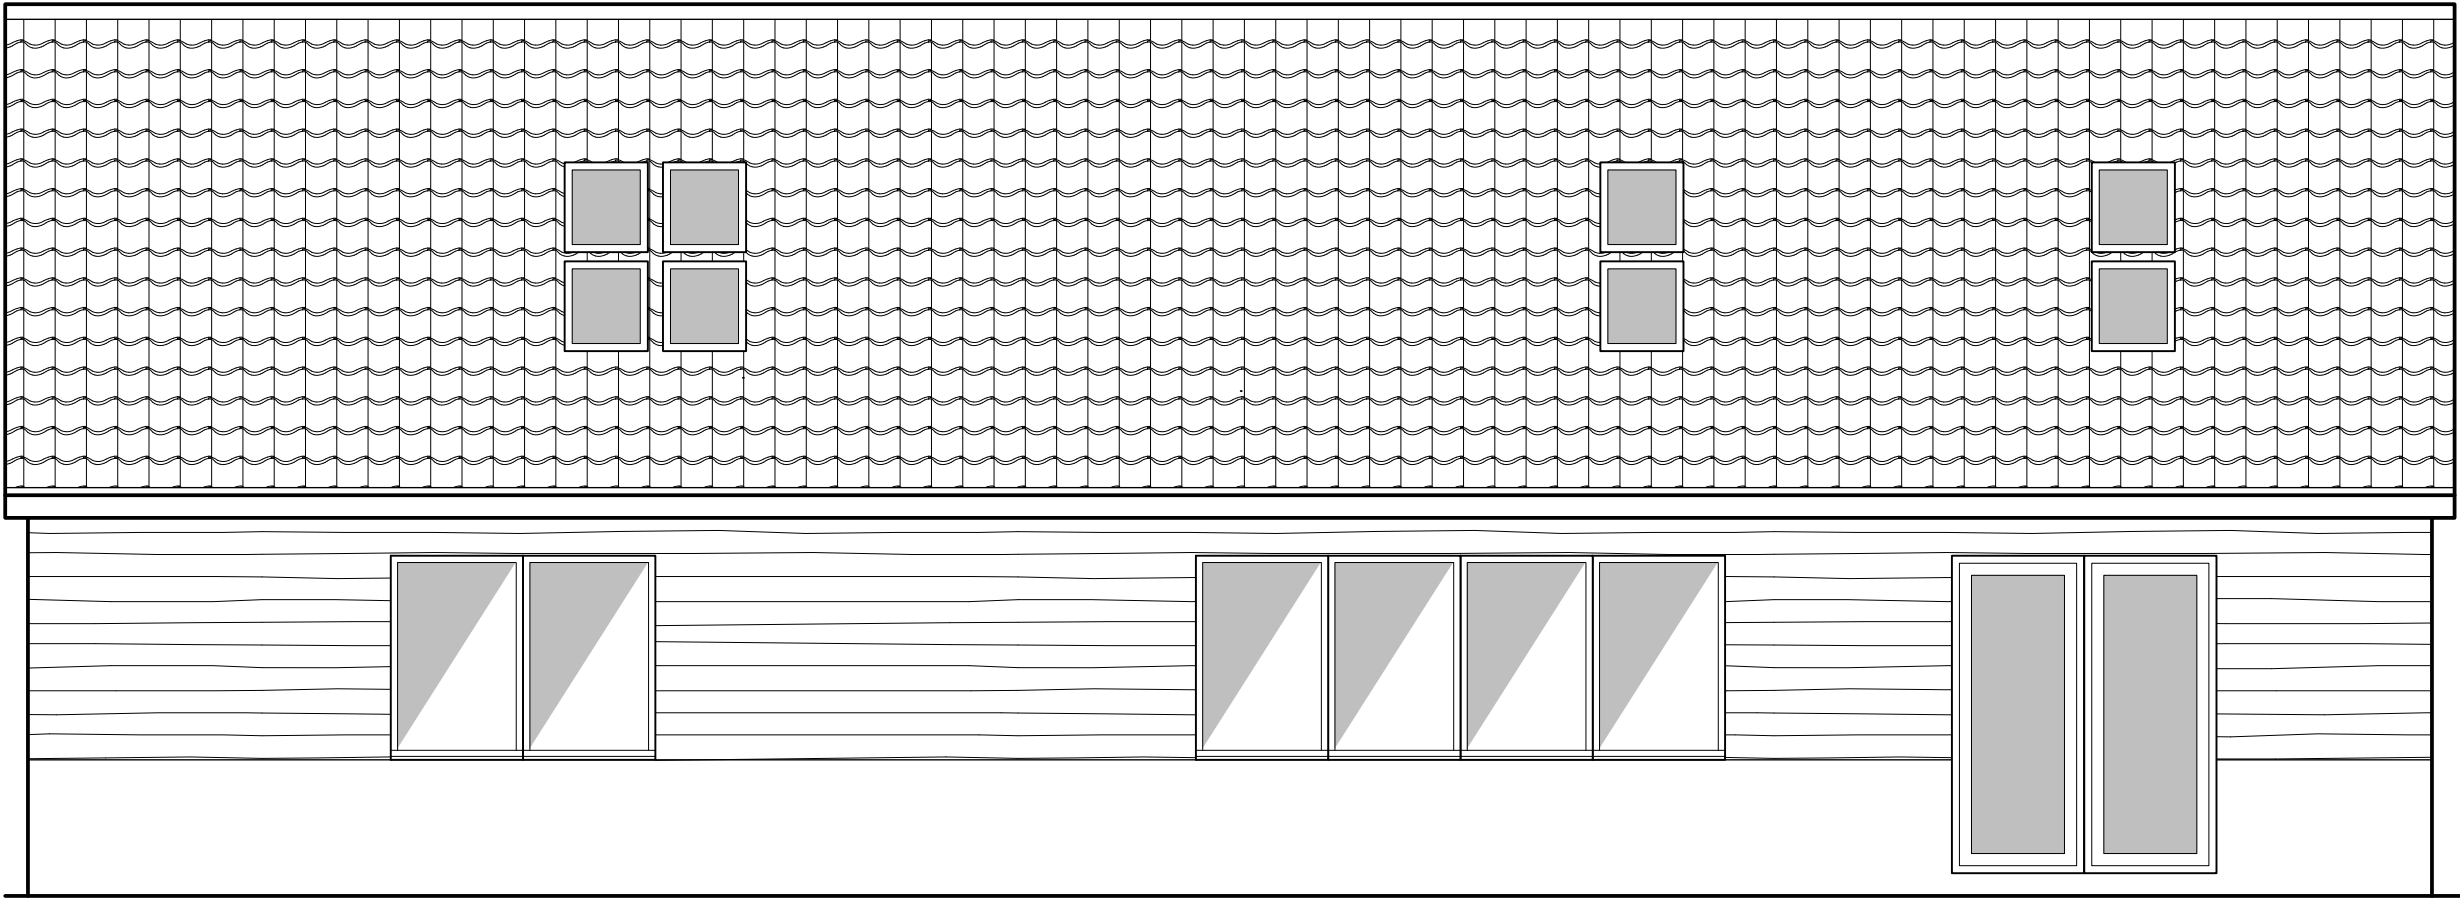


PROPOSED SOUTH ELEVATION

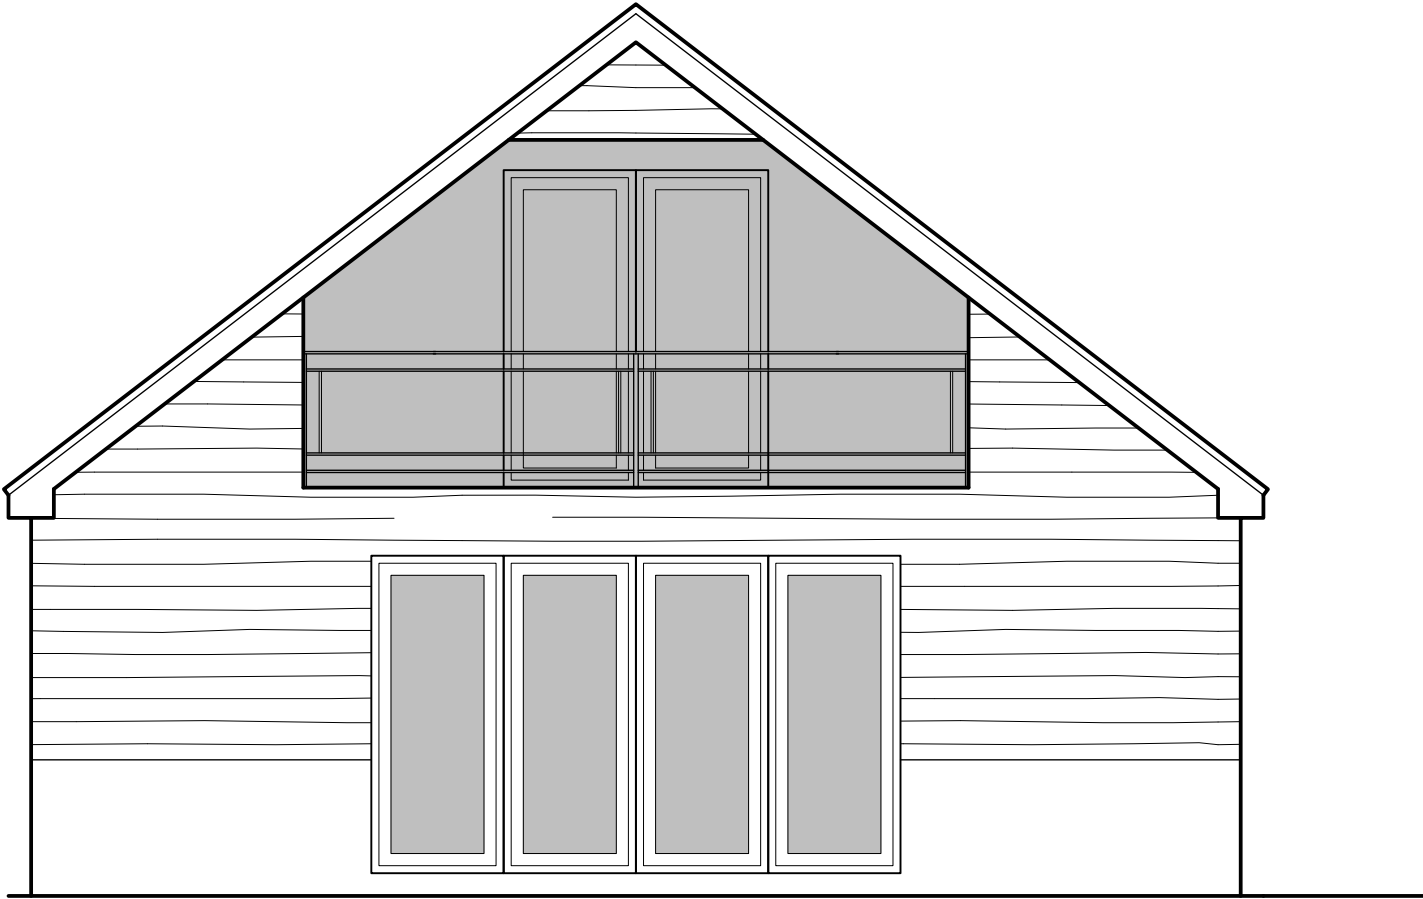

PROPOSED WEST ELEVATION

NOTES

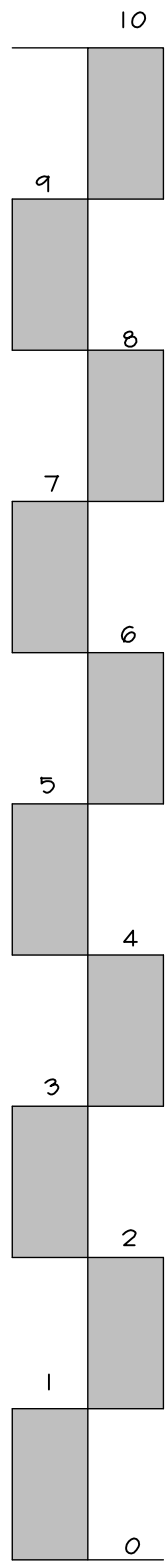

SCALE 1:50

Rev.	Date	Description	By	Chk	App
------	------	-------------	----	-----	-----

Client/Project					
MR & MRS OLIVER					

Drawing Title					
PROPOSED SWIMMING POOL ENCLOSURE & OFFICE AT FAIRVIEW SUNDAYS HILL					

Designed	Drawn	Date	Scale
SK	SK	21 JAN 14	1:50,
CAD Reference			Size
			A1

Stephen Kingshott M. B. Eng					
-----------------------------	--	--	--	--	--

Stephen Kingshott Building Consultancy Ltd 21 Greenway Avenue Crispinham Wiltshire SN15 1AH Tel/Fax: 01249 444822					
---	--	--	--	--	--

DRAWING NUMBER	REVISION
0026/13/C	