


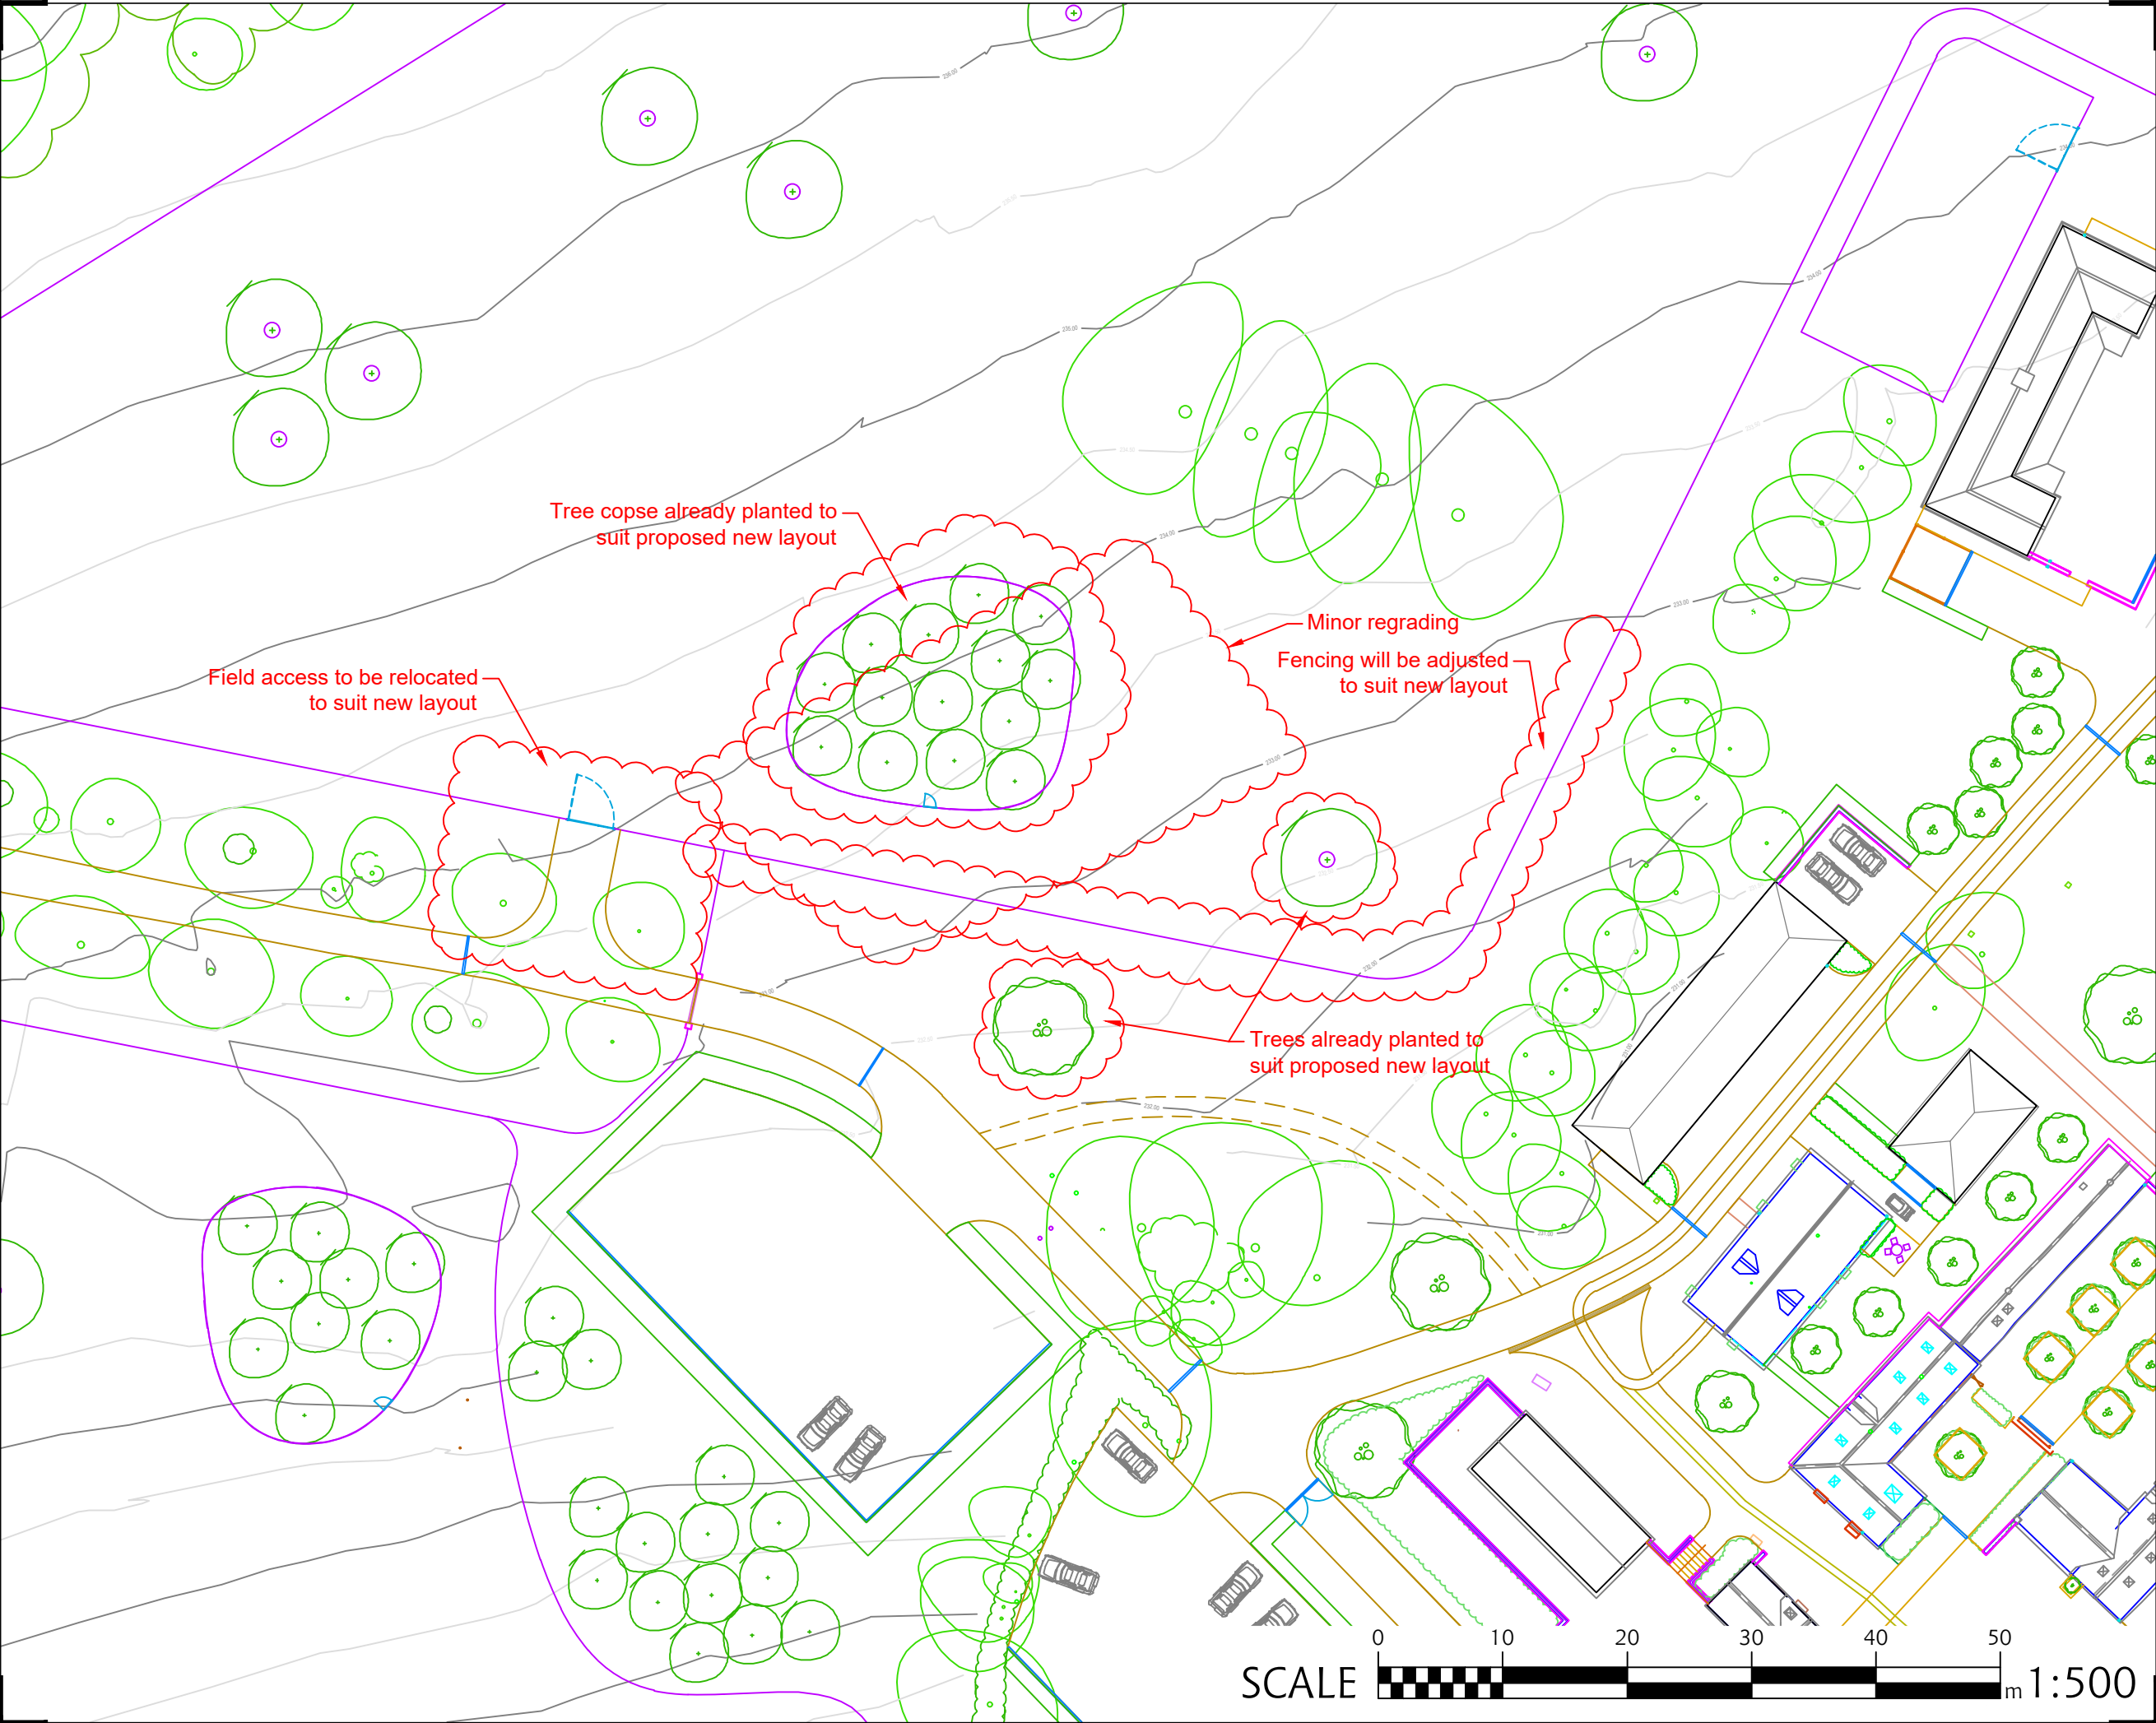

Long Barn, Patney, Devizes
Wiltshire SN10 3RB
t +44 (0)1380 848181
www.balstonagius.co.uk

- General Notes:
1. To be read in conjunction with other consultants and any specialist contractors drawings, documents and specifications.
 2. Do not scale off drawing (except for planning purposes), use figured dimensions only.
 3. NB: This drawing is issued in colour and may be a non-standard paper size.
 4. Unless otherwise noted, all dimensions are given in millimetres and levels in metres.
 5. Adjacent properties and boundaries are shown for illustrative purposes only and, unless otherwise stated, have not been surveyed.
 6. Any discrepancies must be reported directly to Balston Agius. Similarly, if dimensions/design intent cannot be accurately determined Balston Agius must be notified. The contractor shall be responsible for any errors or inaccuracies resulting from a failure to do so. IF IN DOUBT ASK.
 7. Check site conditions prior to commencement of work. If, in light of the soil conditions found, redesign may be necessary then Balston Agius should be notified immediately.
 8. All dimensions must be checked by the contractor prior to commencement of work on site.
 9. All work below ground is shown provisionally, inspection of ground conditions is essential prior to commencement of work.

Rev	Notes	Initial	Date
DRAWING STATUS: PLANNING			
Project No. 493	Prefix. PLG	Drwg No. 070	Rev. *
Project Conholt Park			
Drawing Staff Parking Existing Site Plan			
Scale 1:500	Drawn @A3 BJG	Date 30/10/2025	
Do not scale except for planning purposes. © This drawing embodies confidential copyrighted information and may not be reproduced in any form without prior written consent from Balston Agius.			