




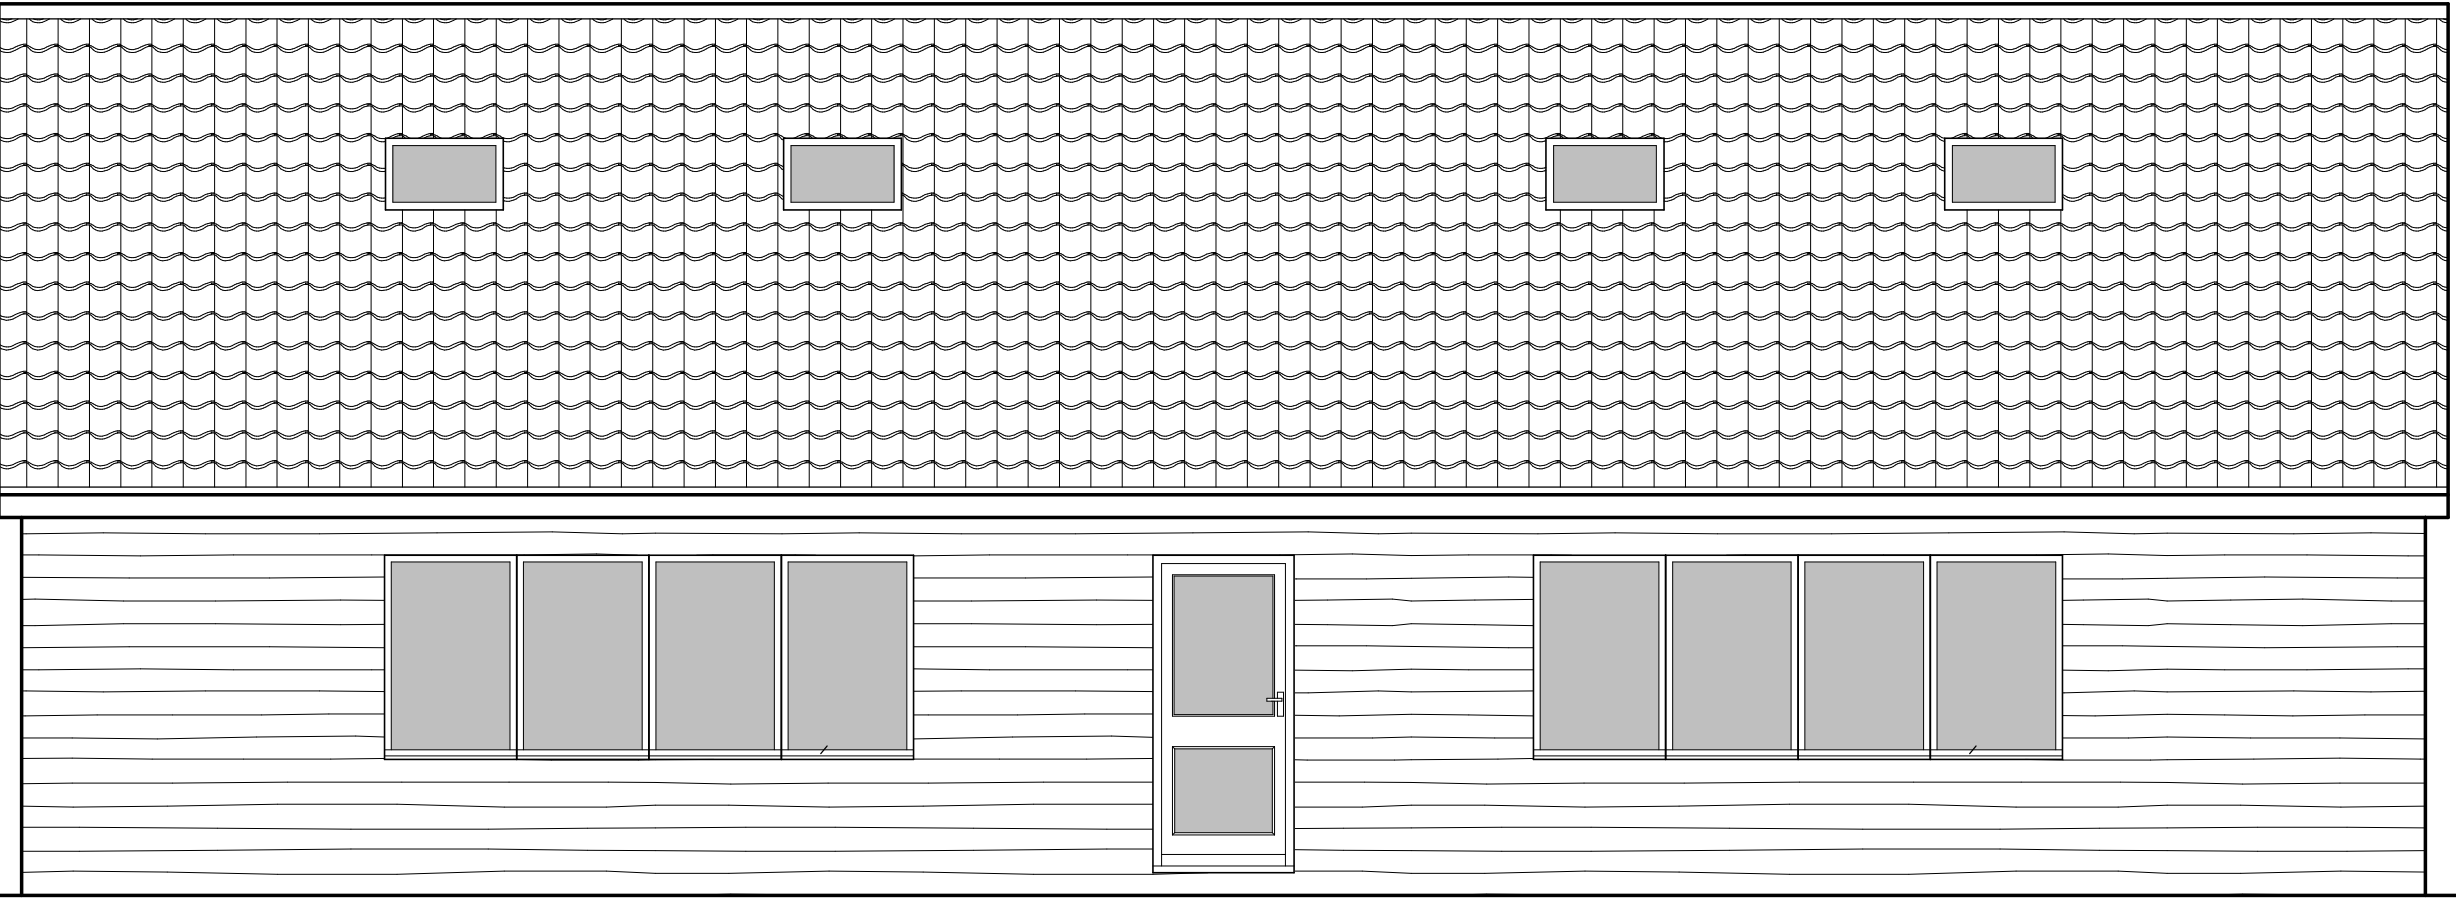


PROPOSED NORTH ELEVATION

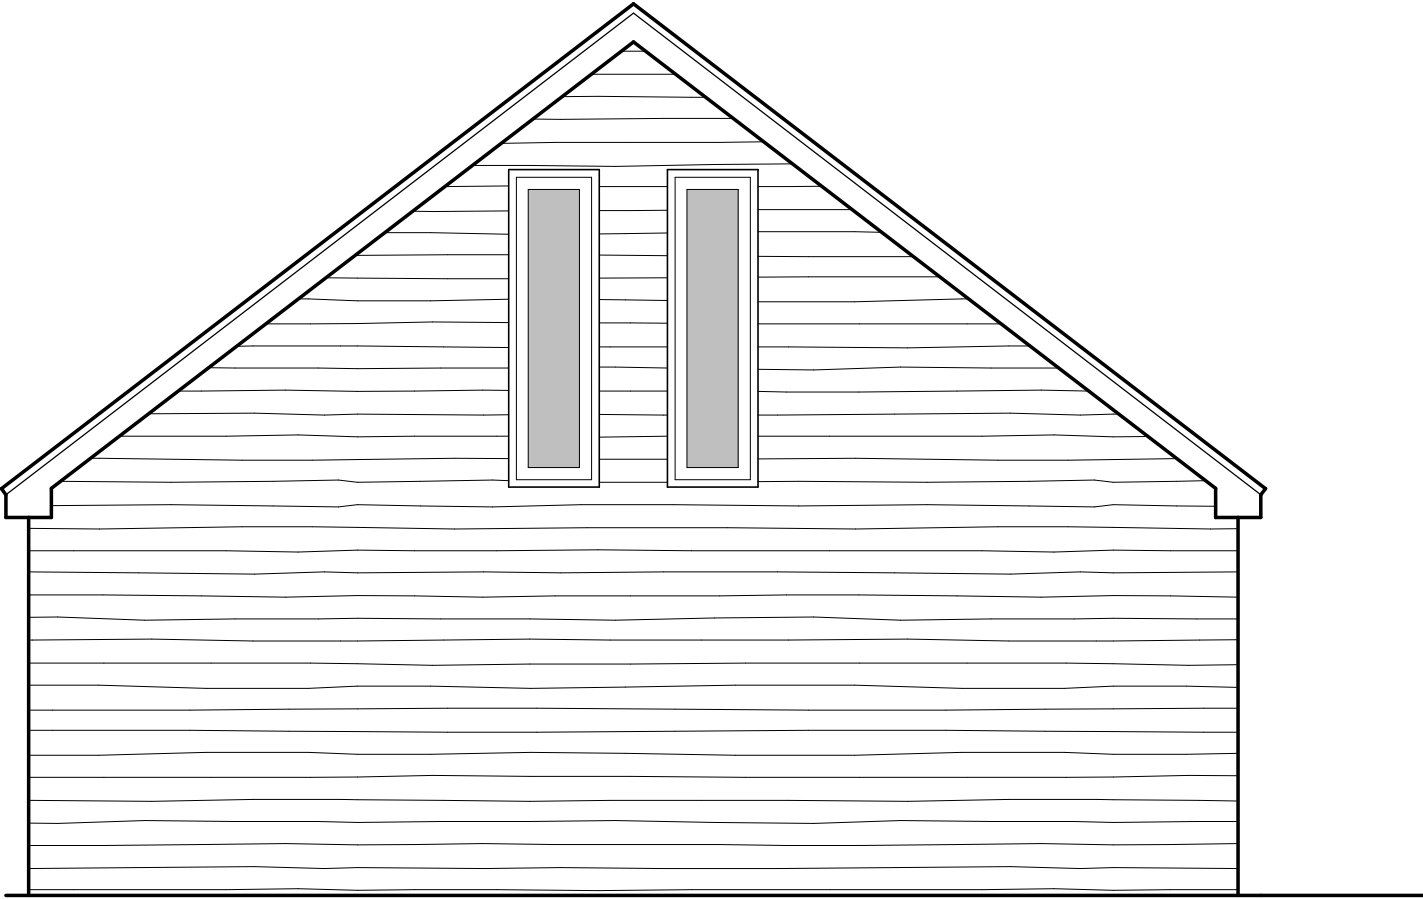

PROPOSED EAST ELEVATION

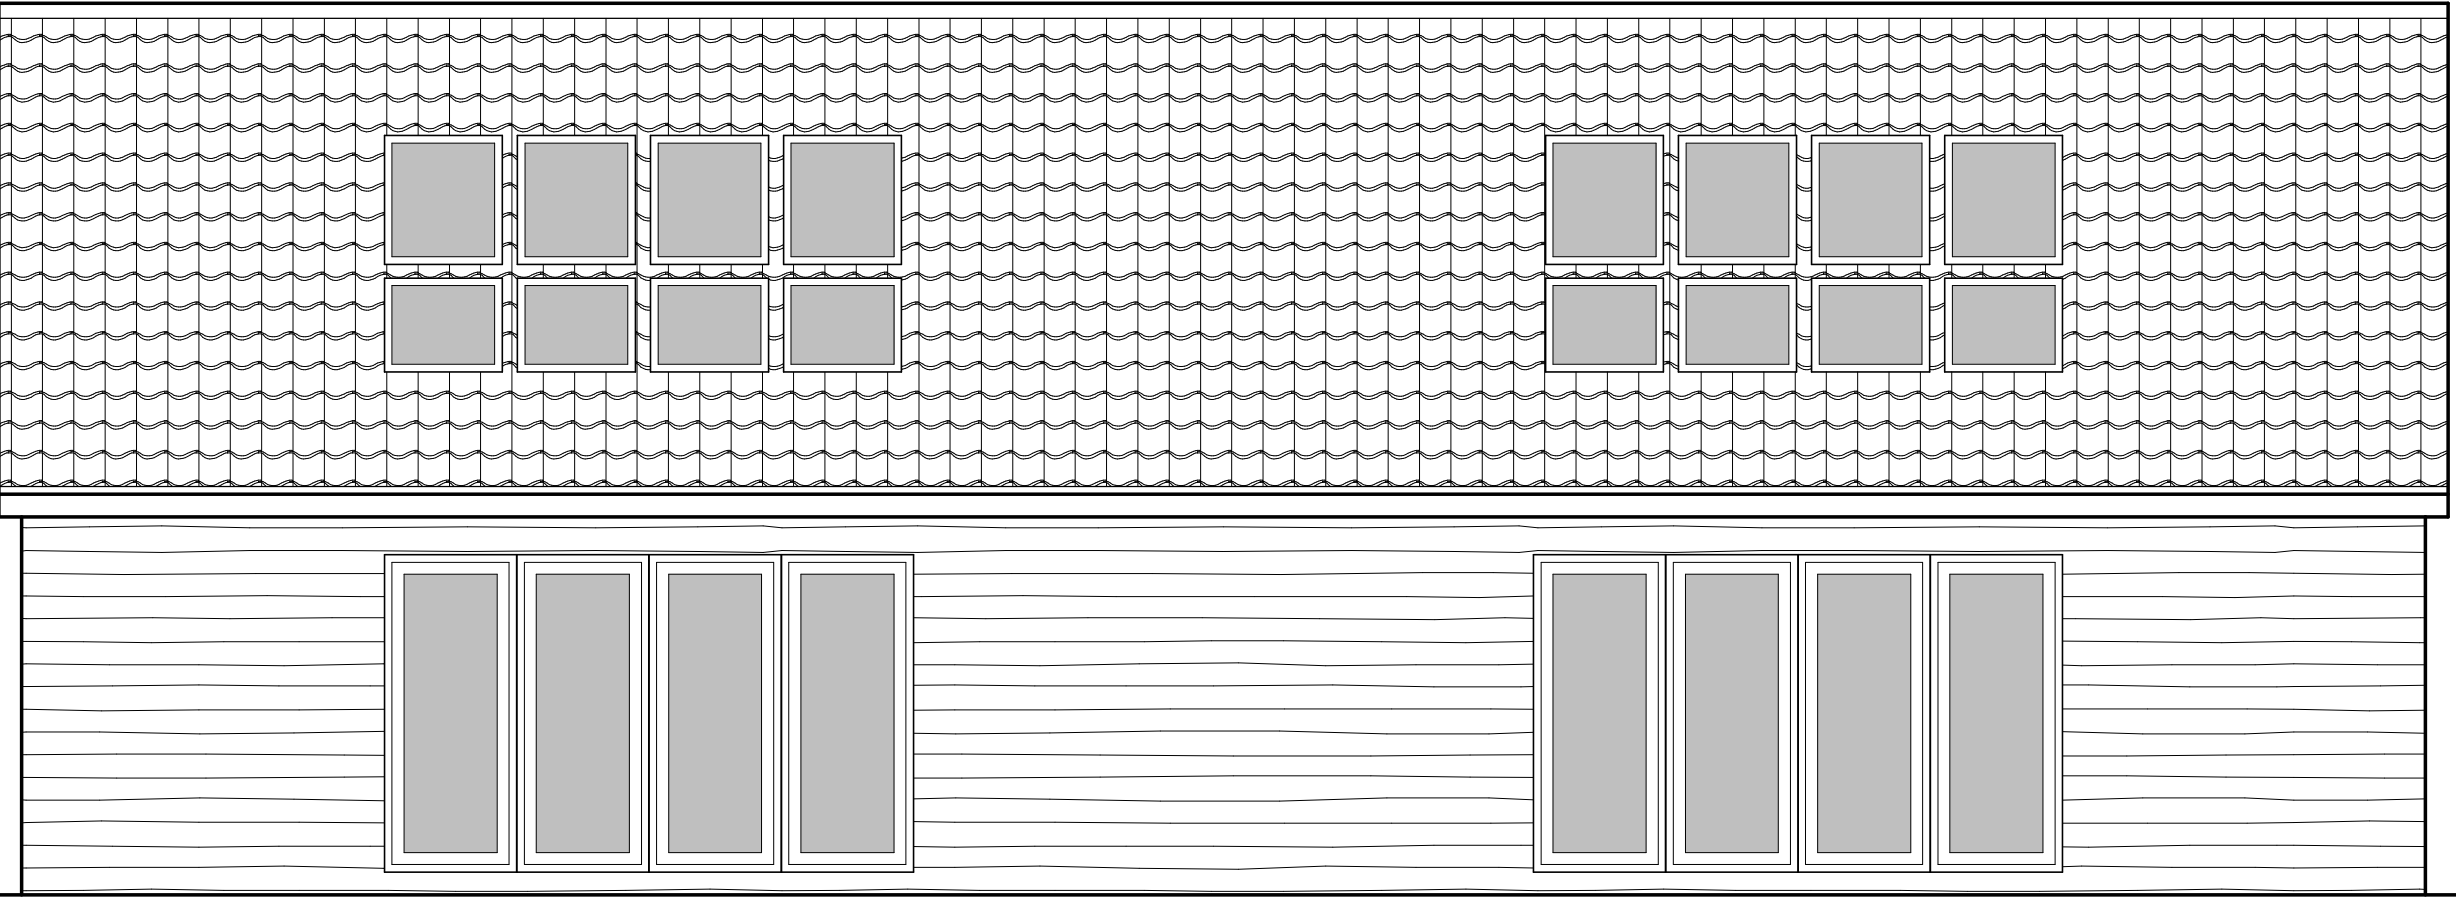


PROPOSED SOUTH ELEVATION

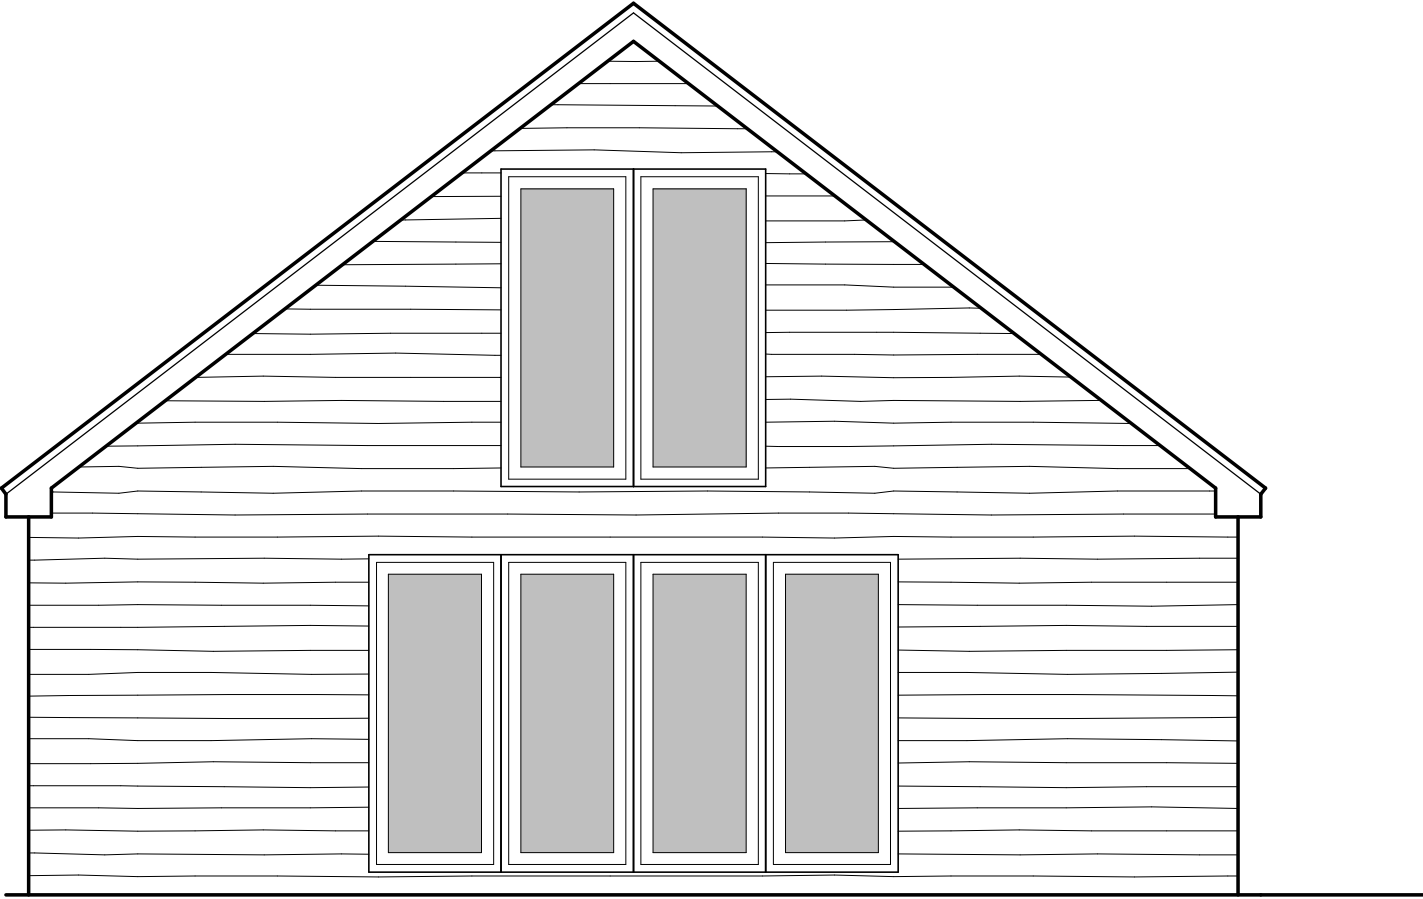

PROPOSED WEST ELEVATION

NOTES

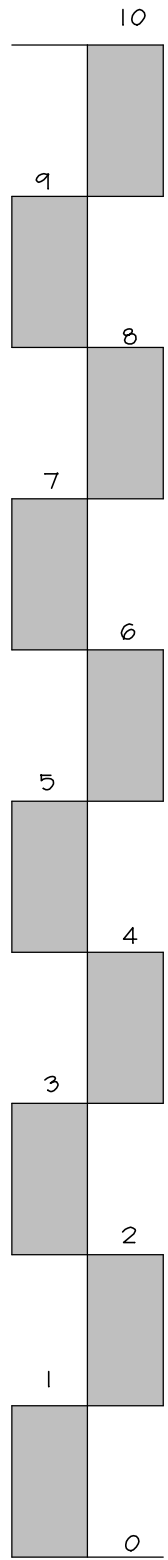

SCALE 1:50

Rev.	Date	Description	By	Chk	App
Client/Project					
MR & MRS OLIVER					
Drawing Title					
PROPOSED SWIMMING POOL ENCLOSURE & OFFICE AT FAIRVIEW SUNDAYS HILL					
Designed SK	Drawn SK	Date 21 JAN 14	Scale 1:50,	Size A1	
CAD Reference					
Stephen Kingshott M. B. Eng					
Stephen Kingshott Building Consultancy Ltd 21 Greenway Avenue Crabburnham Wiltshire SN15 1AH Tel./Fax: 01249 444822					
Drawing Number				Revision	
0026/13/B					