



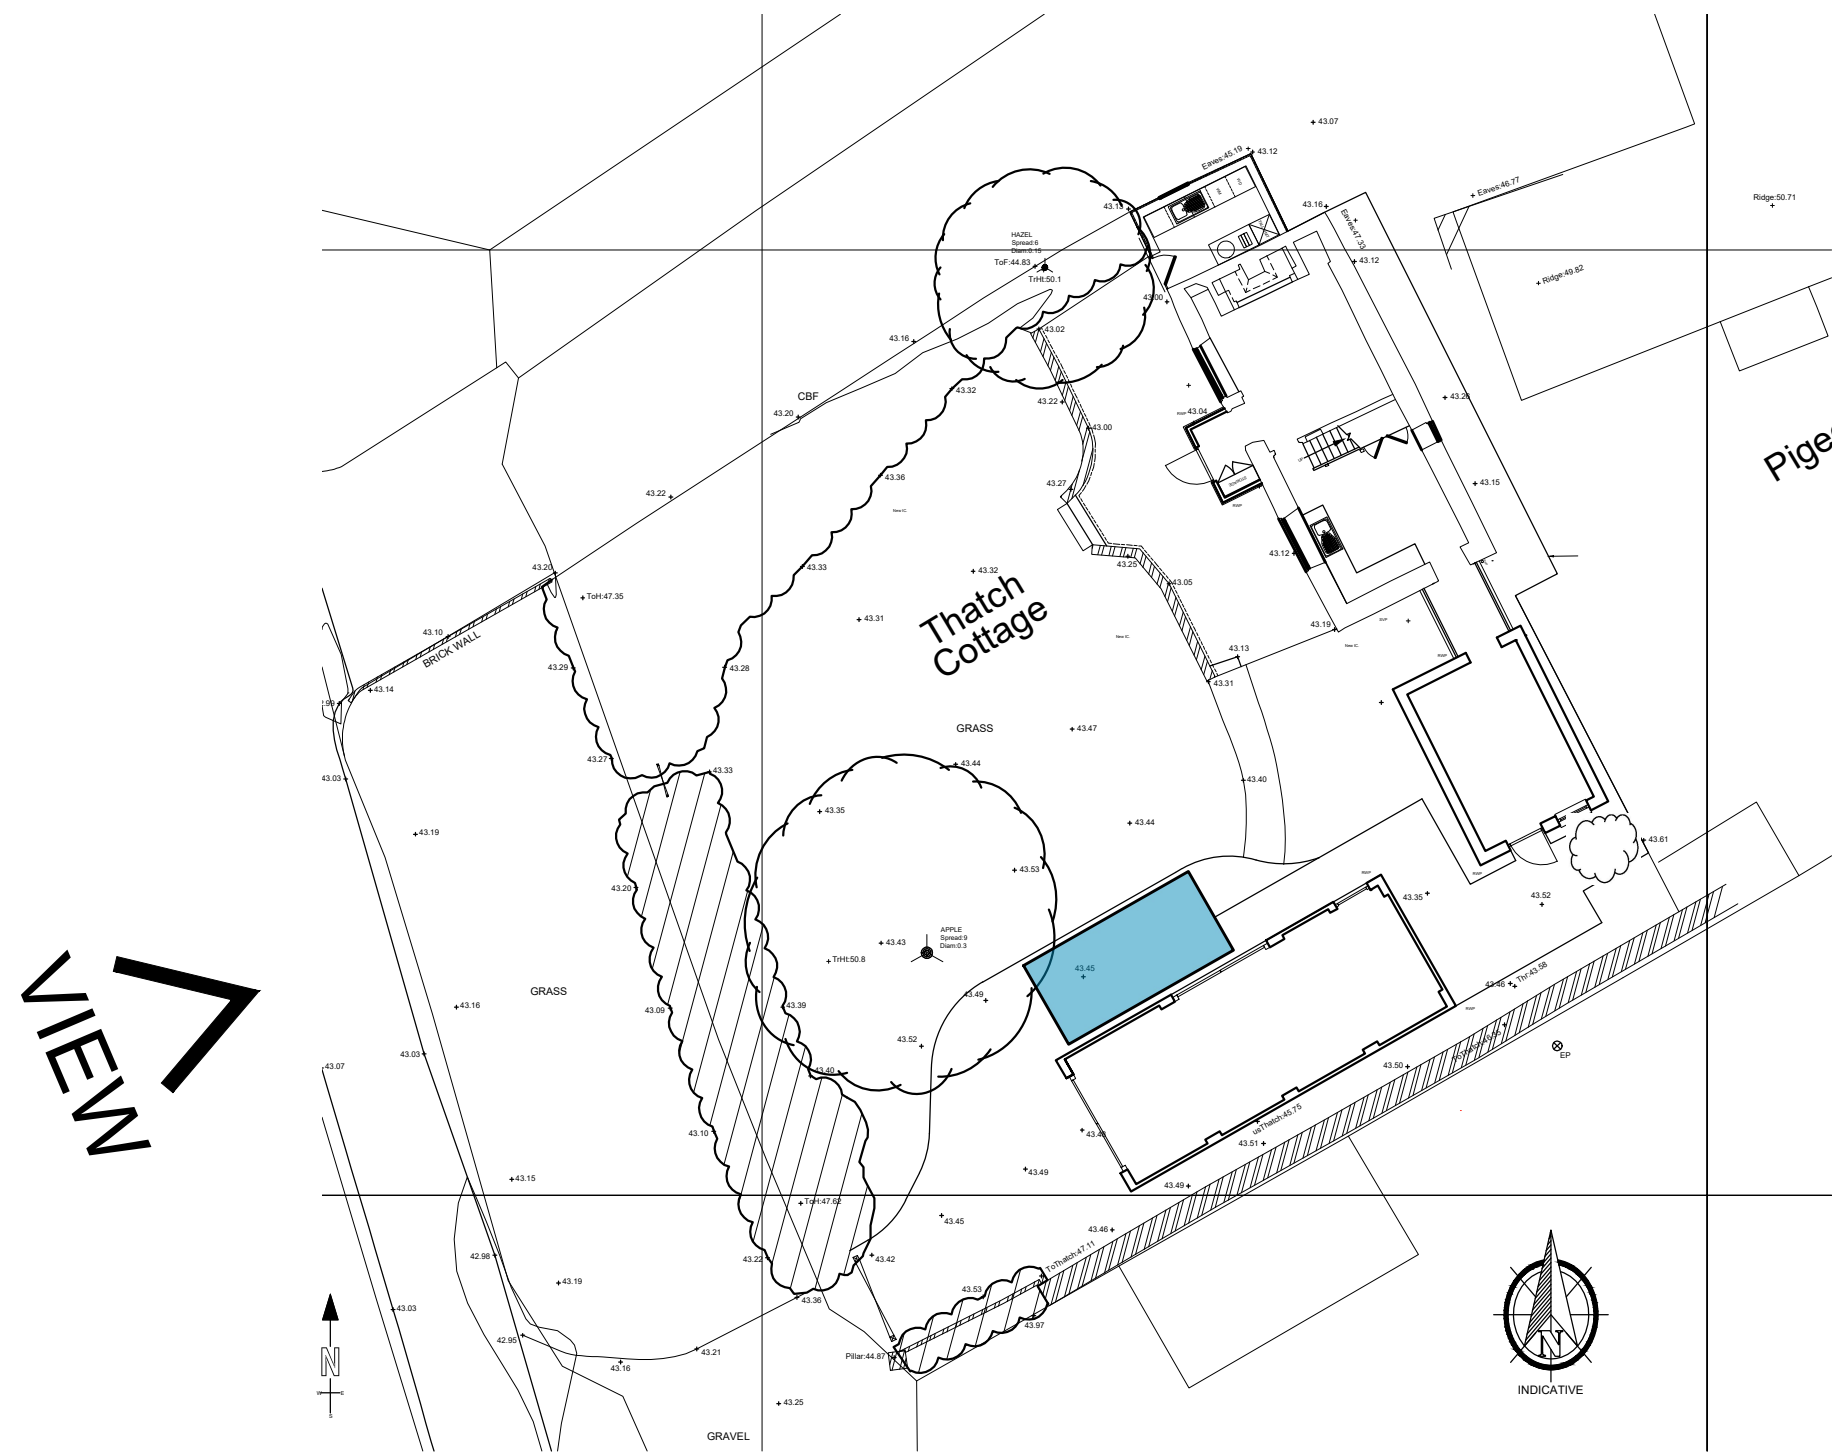


SITE PLAN (1:200)

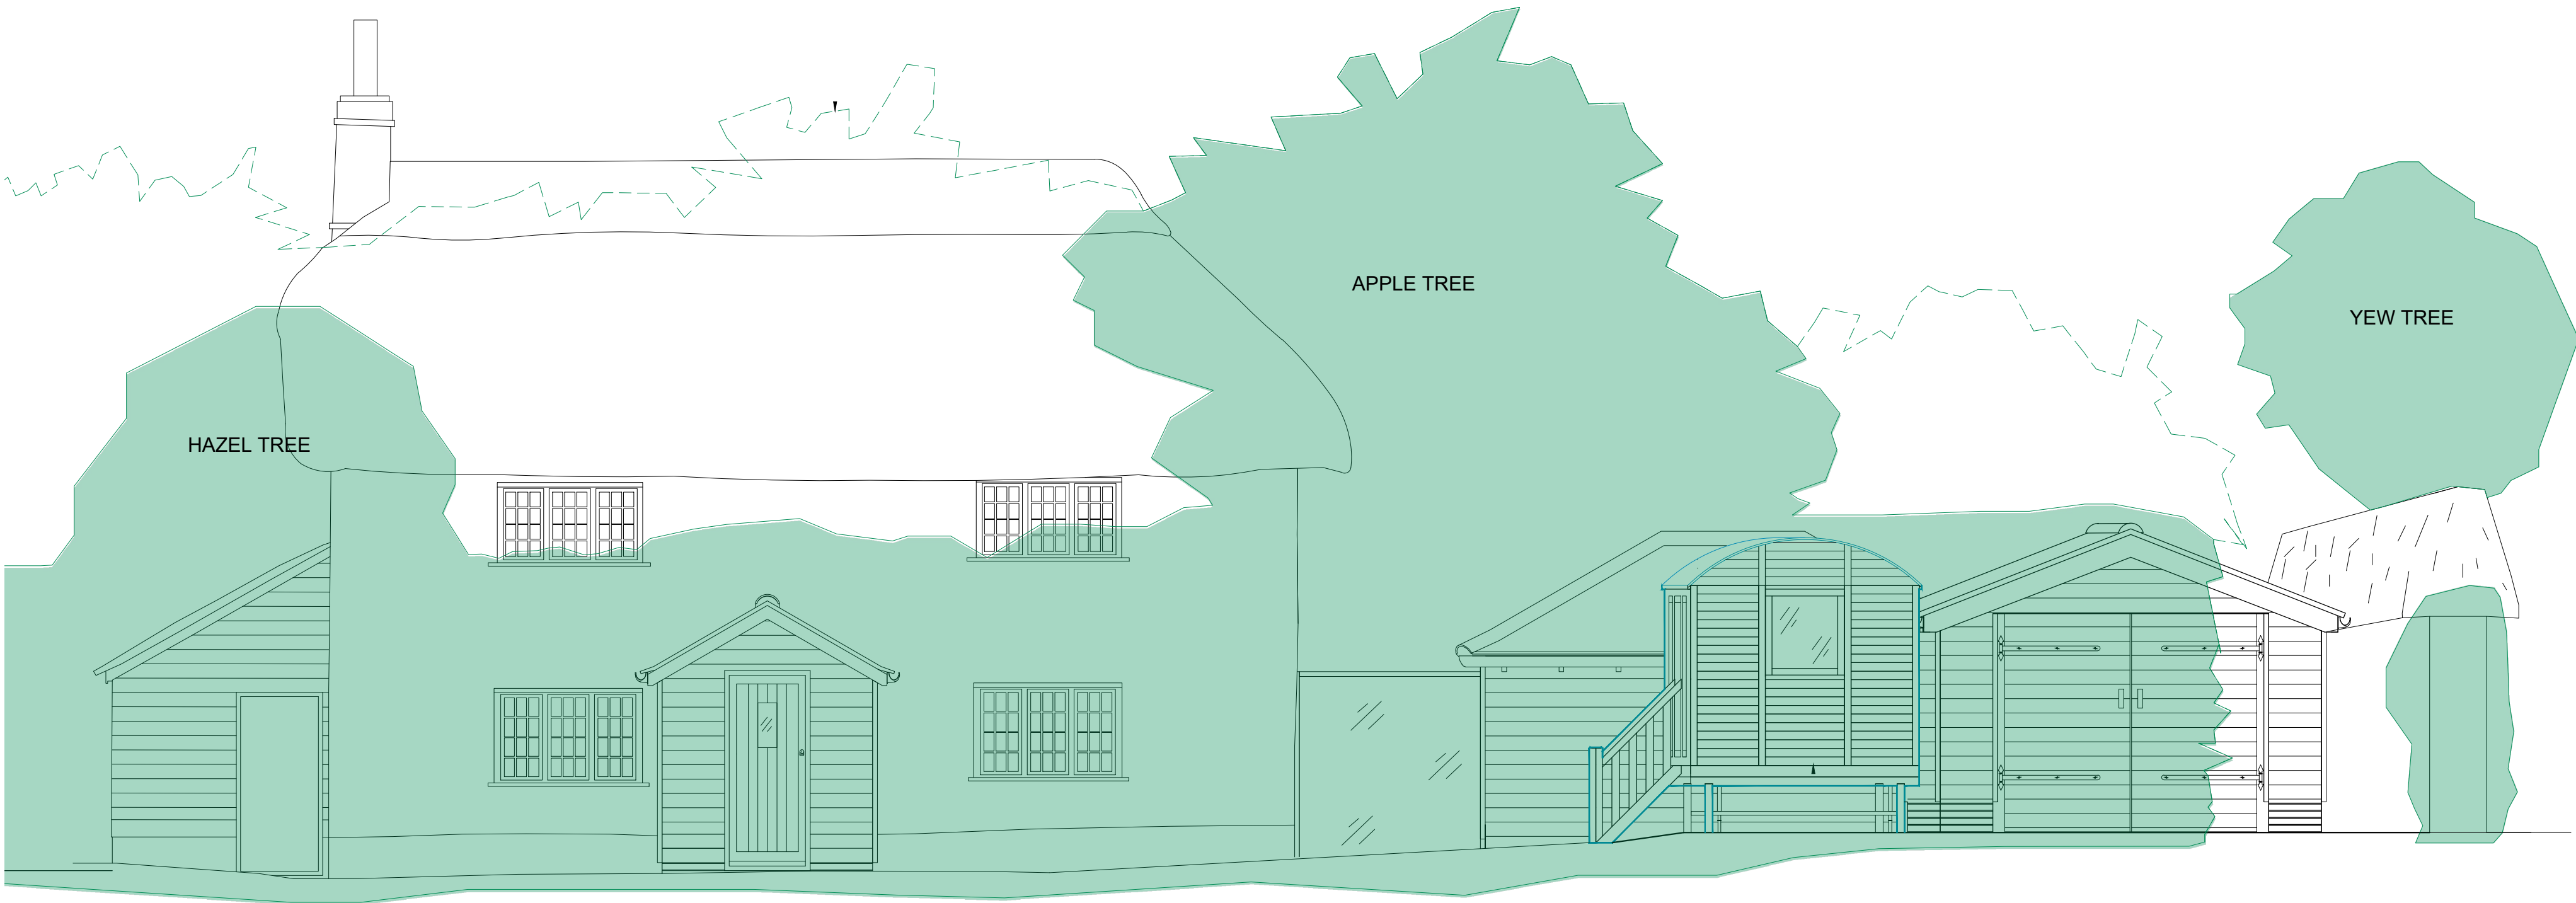

WEST ELEVATION



PHOTO TAKEN FROM THE ROAD SHOWING MATURE HEDGING AND TREES (NTS)

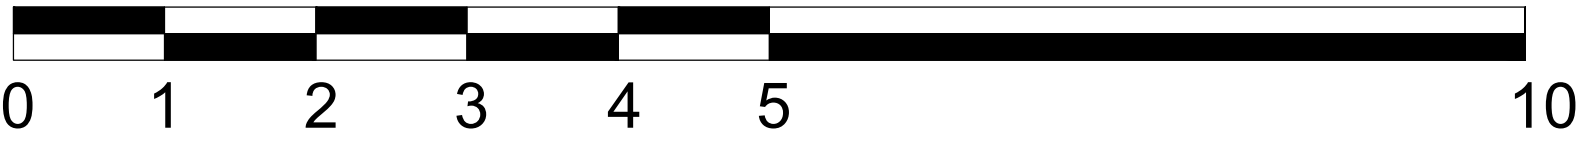

SCALE BAR 1:50

TITLE: Tree Crowning Work and Site Plan DRAWING No: JD-100-D50AS	
CLIENT: Mr J. Dennis ADDRESS: Thatch Cottage Lower Road Britford Salisbury Wiltshire SP5 4DU PROJECT DESCRIPTION: Installation of shepherds hut for home working	DATE JAN 2026 ISSUE
1st Issue Oct 2024	SCALE: AS NOTED @ A1 REV 0